


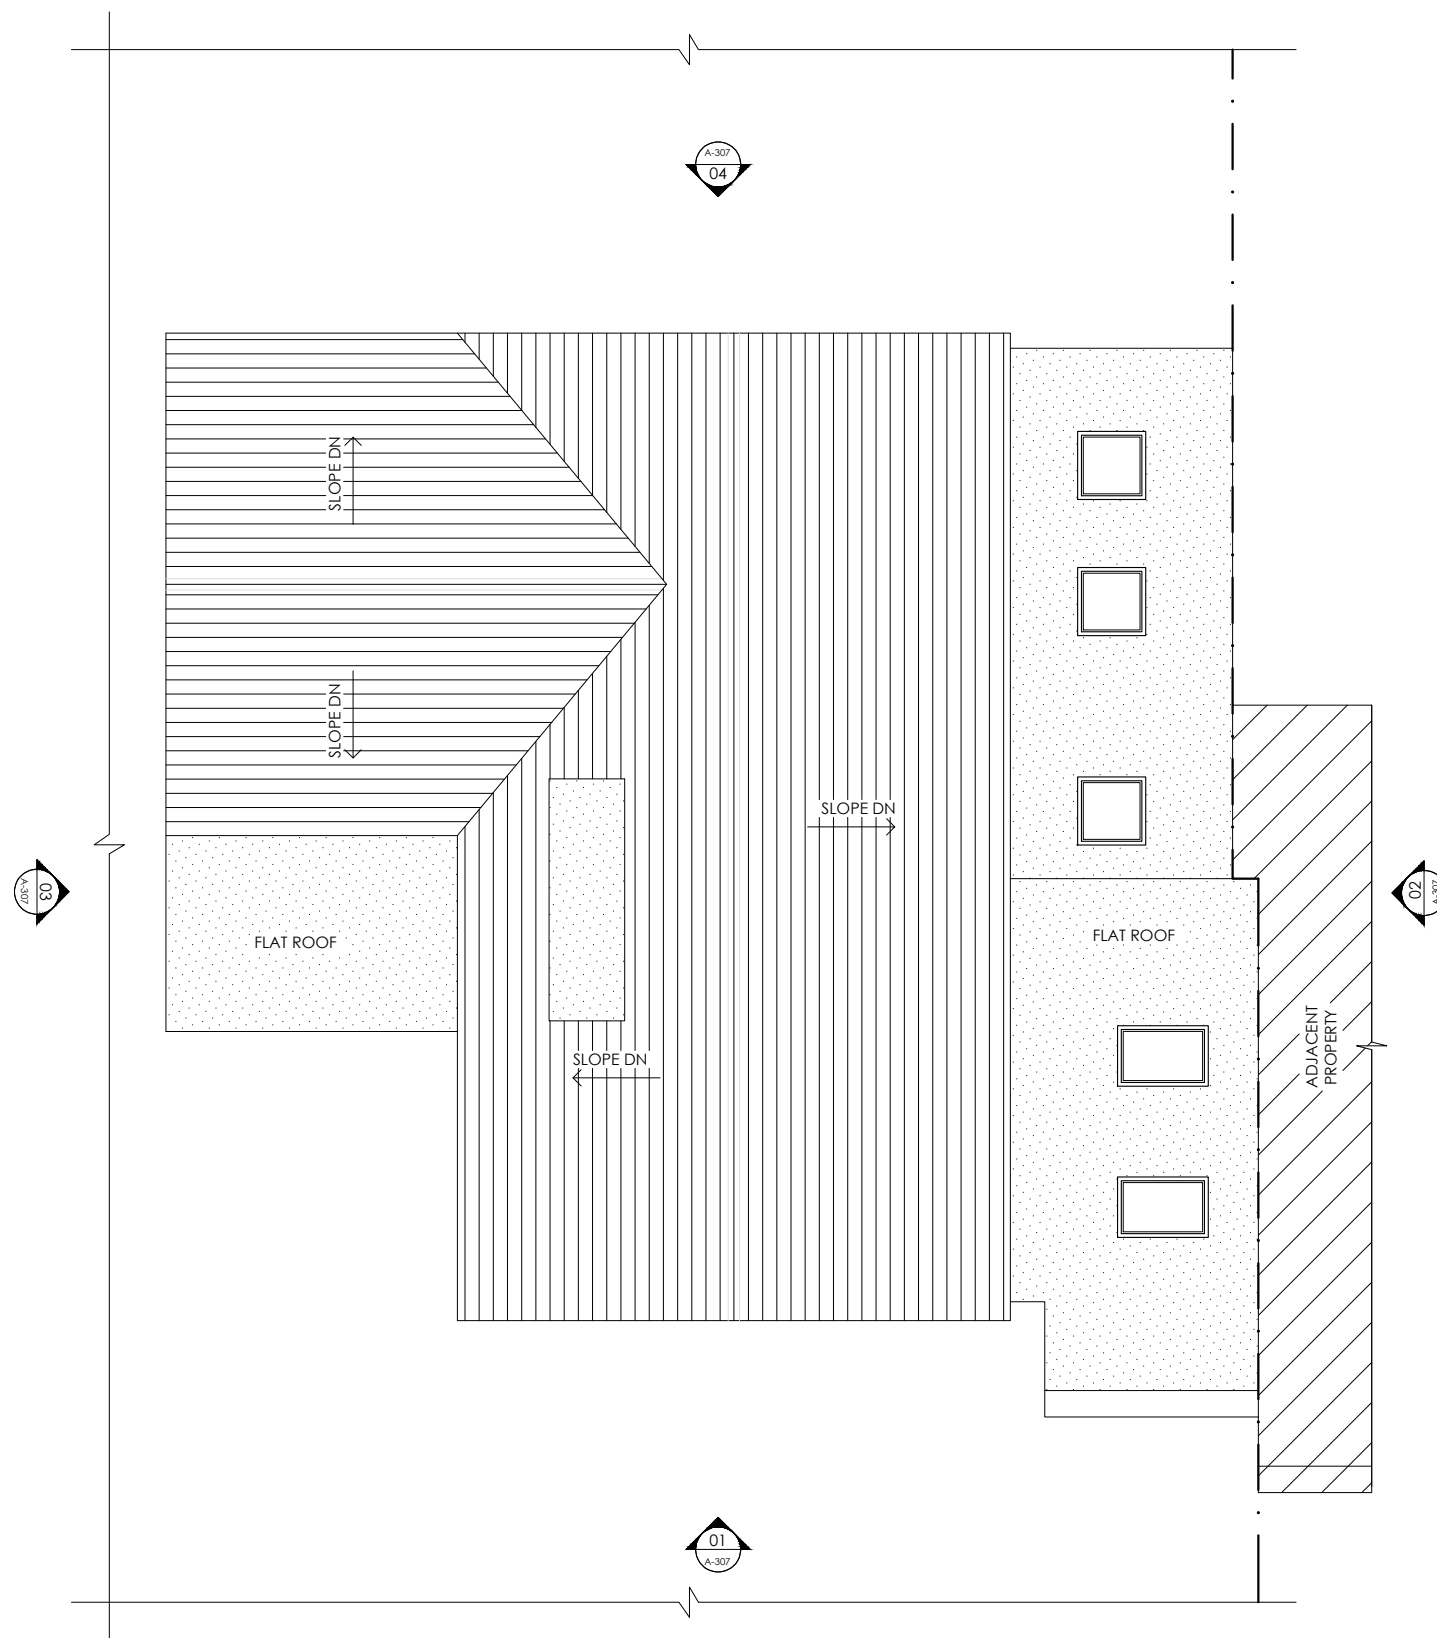

01
A-306

PROPOSED ROOF PLAN

SCALE- 1:100@A3



DATE	REVISION	DESCRIPTION
STATUS		PLANNING

