



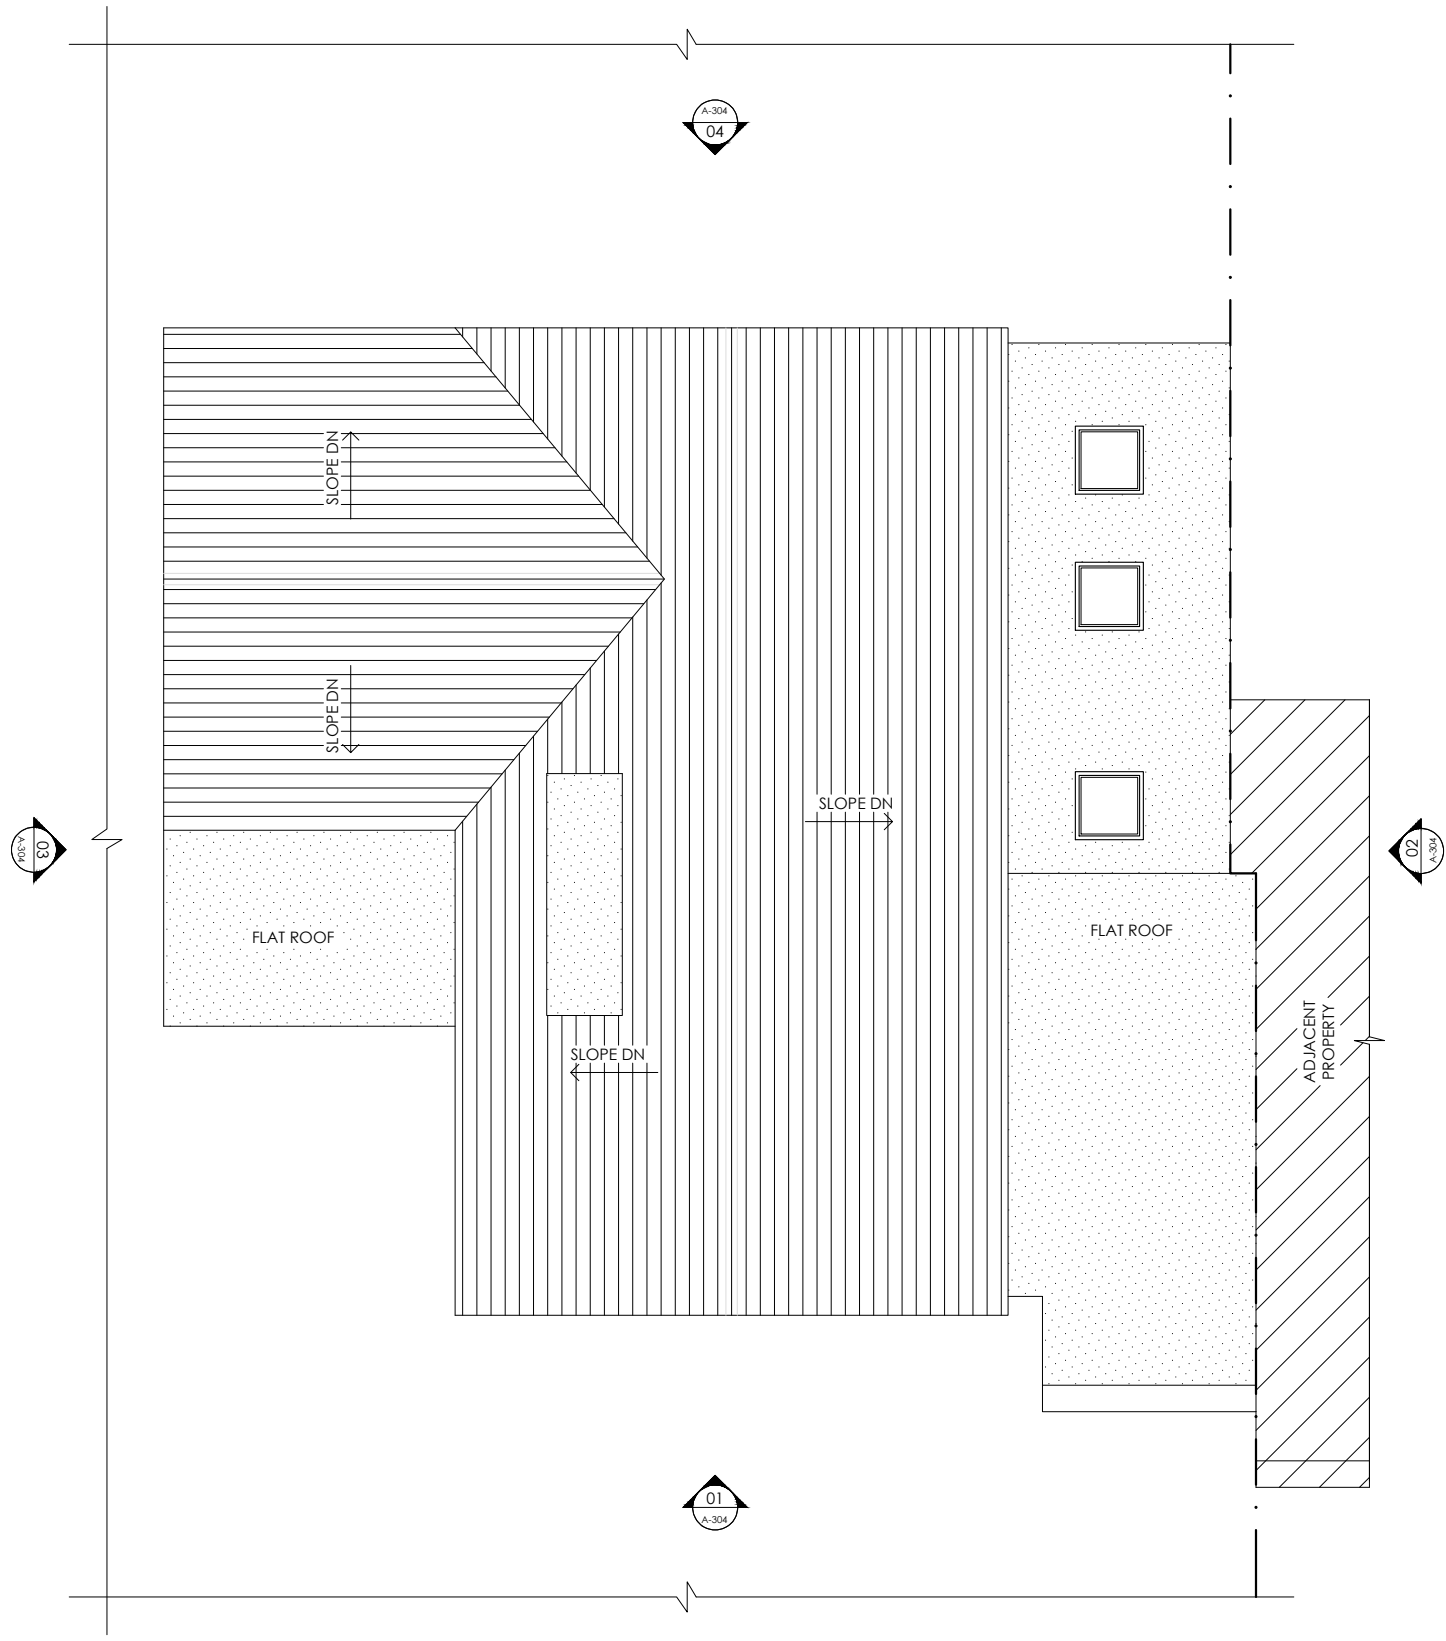

01
A-303

EXISTING ROOF PLAN

SCALE- 1:100@A3

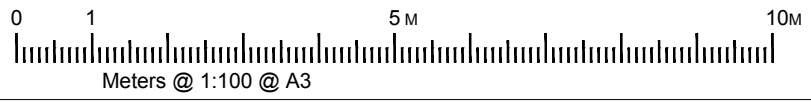

DATE	REVISION	DESCRIPTION
STATUS		
PLANNING		