

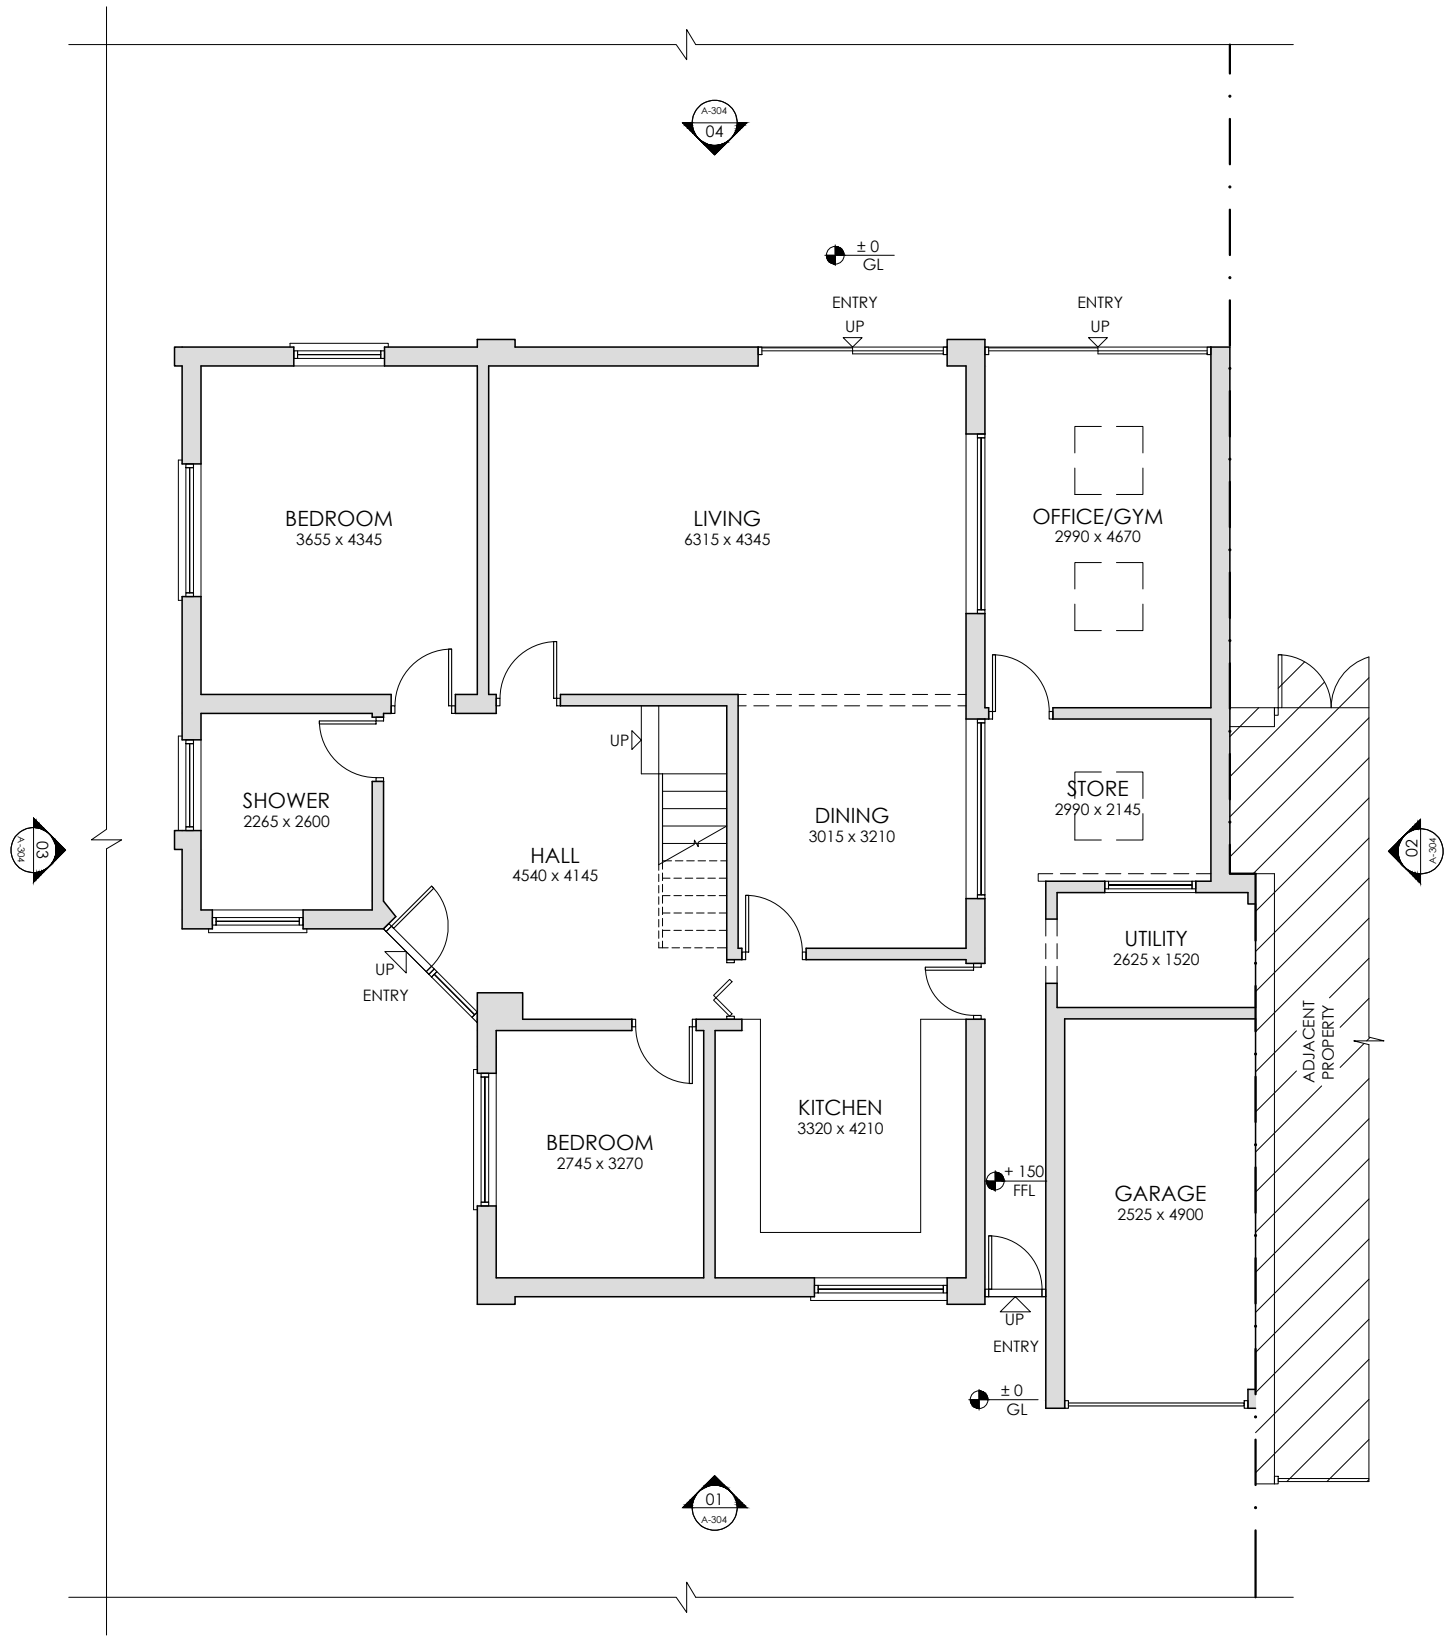


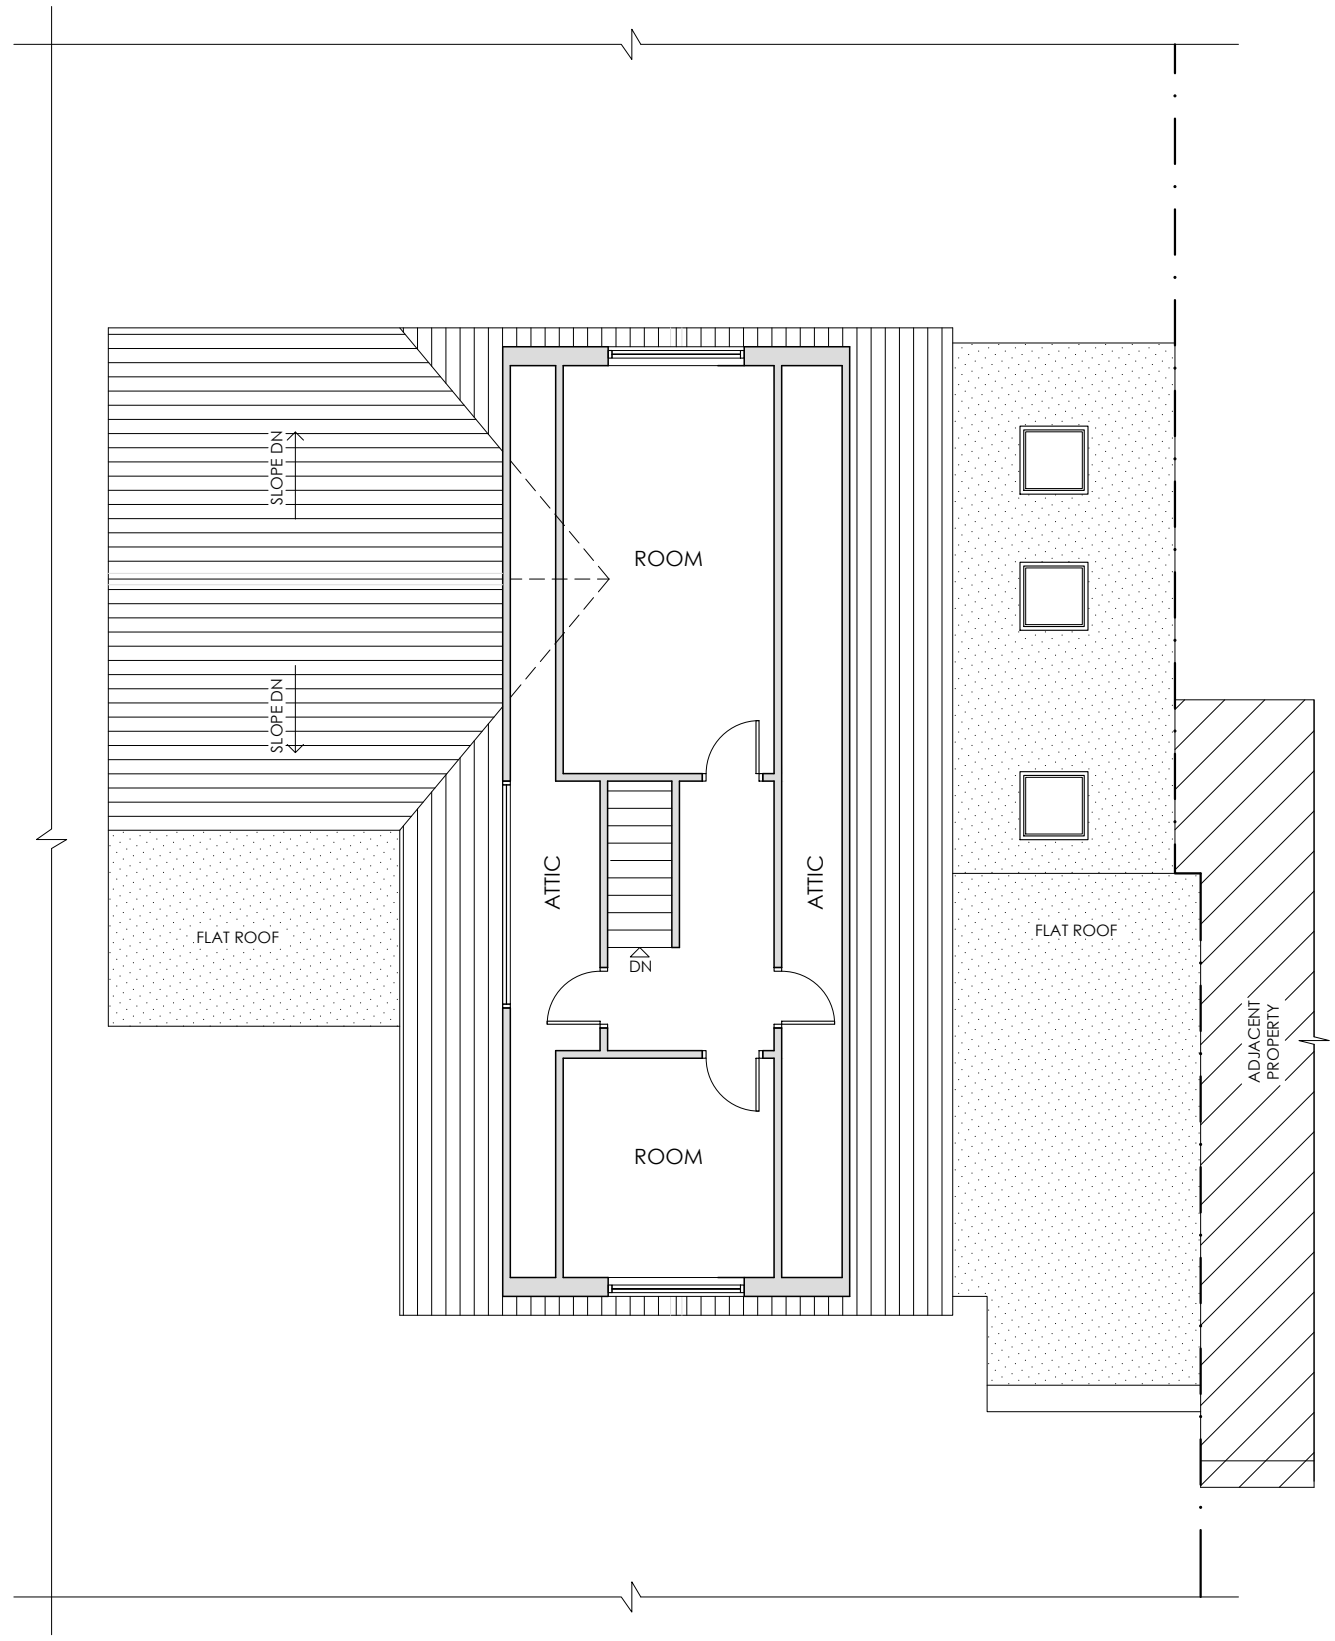

01 EXISTING GROUND FLOOR PLAN
SCALE- 1:100@A3

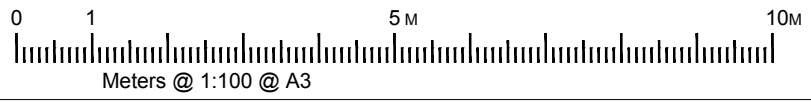

02 EXISTING LOFT PLAN
SCALE- 1:100@A3

DATE	REVISION	DESCRIPTION
		PLANNING