





Mapping contents © Crown copyright and database rights 2024
Ordnance Survey 100035207

01 LOCATION PLAN
SCALE - 1:1250 @ A3

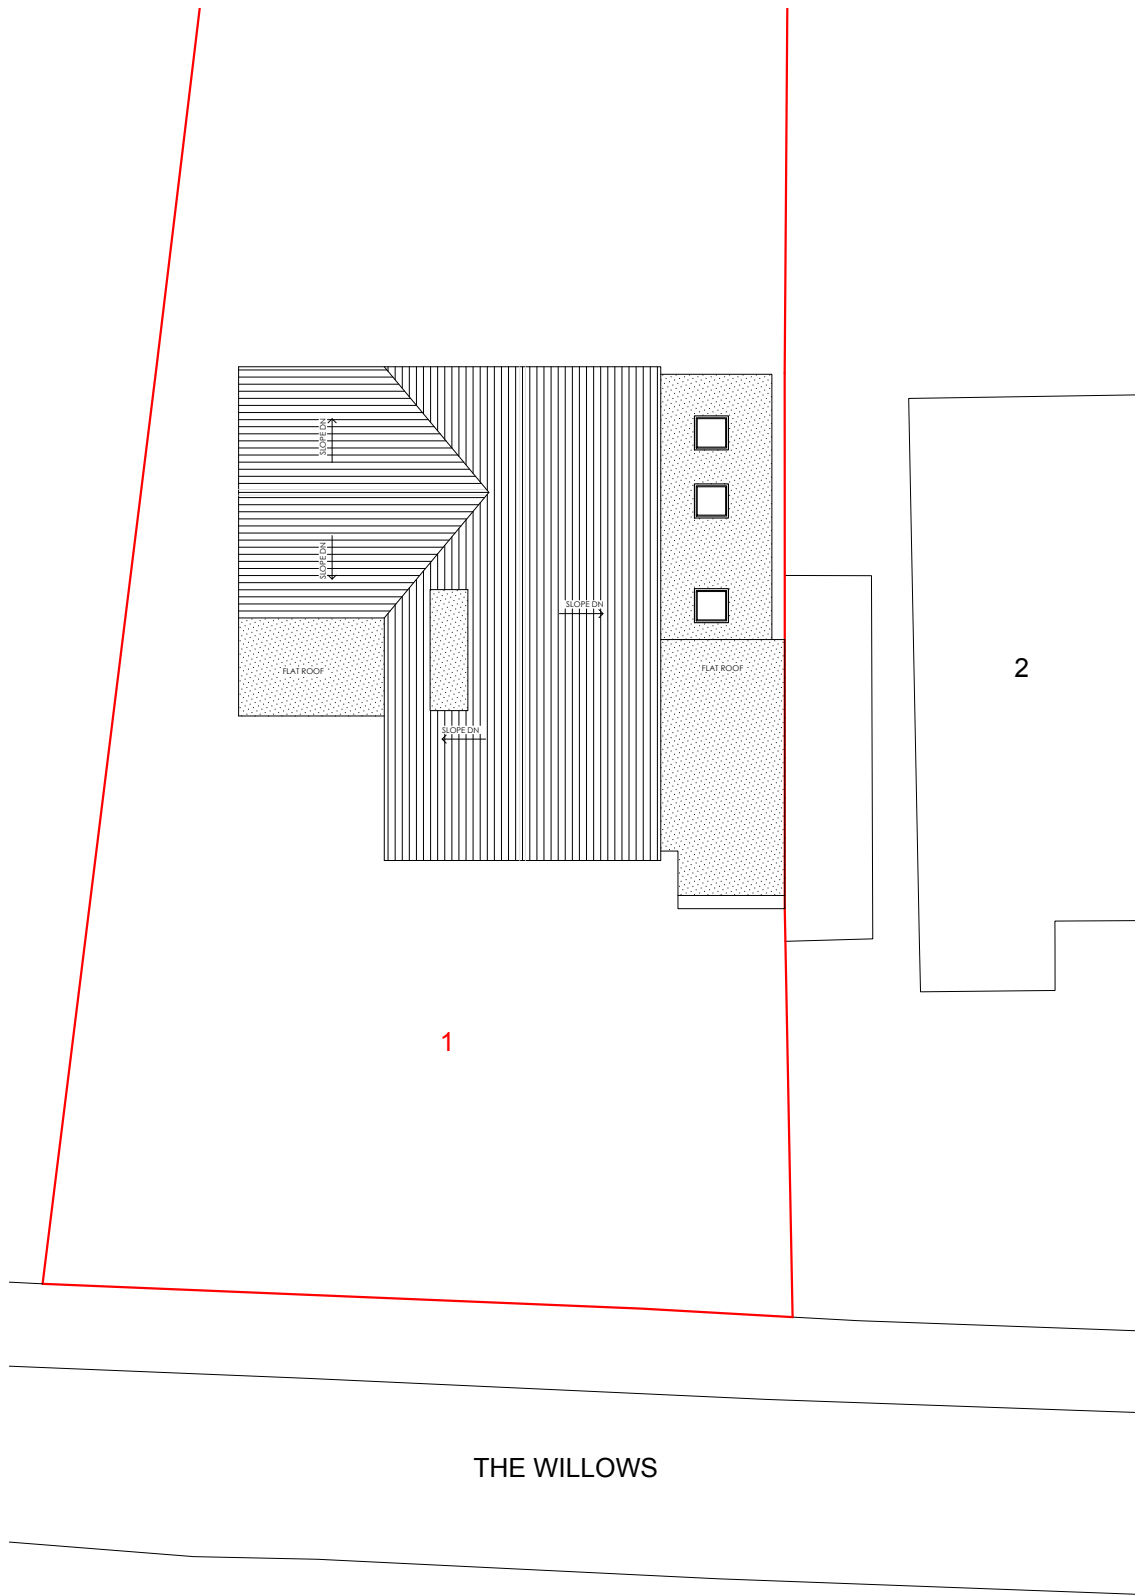

02 EXISTING BLOCK PLAN
SCALE - 1:200 @ A3

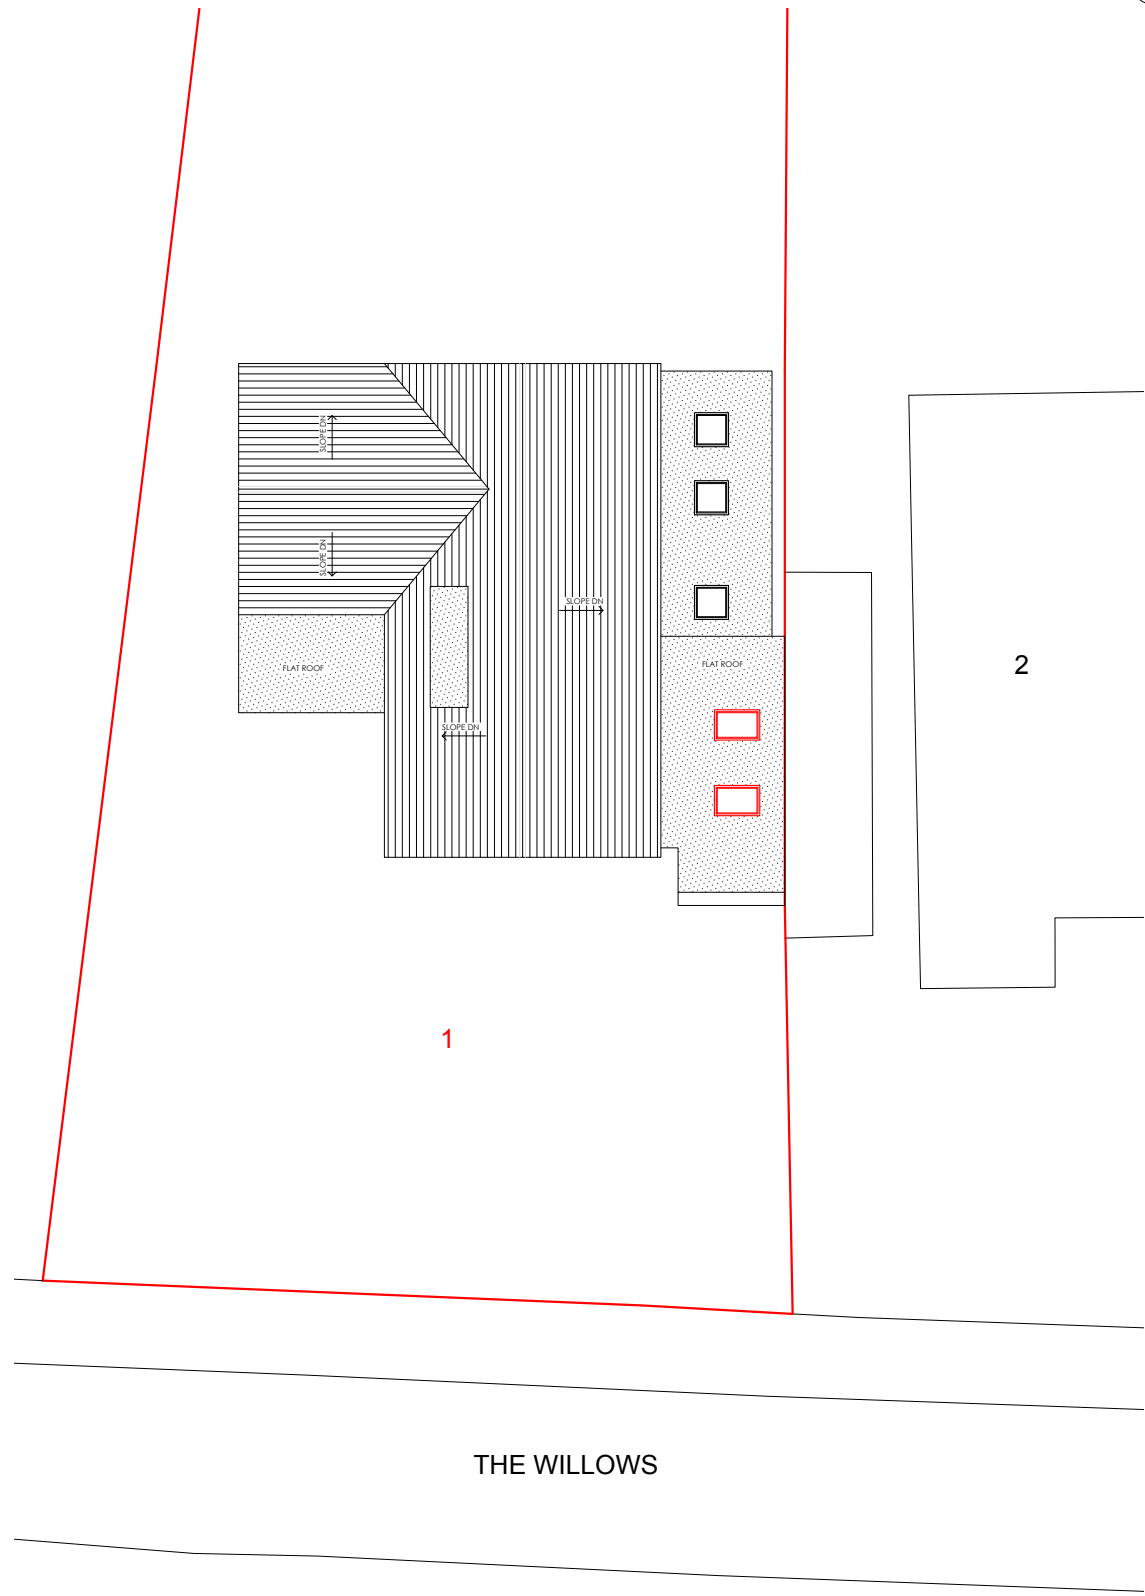

03 PROPOSED BLOCK PLAN
SCALE - 1:200 @ A3



Meters @ 1:1250 @ A3



Meters @ 1:200 @ A3

DATE	REVISION	DESCRIPTION
STATUS		PLANNING