


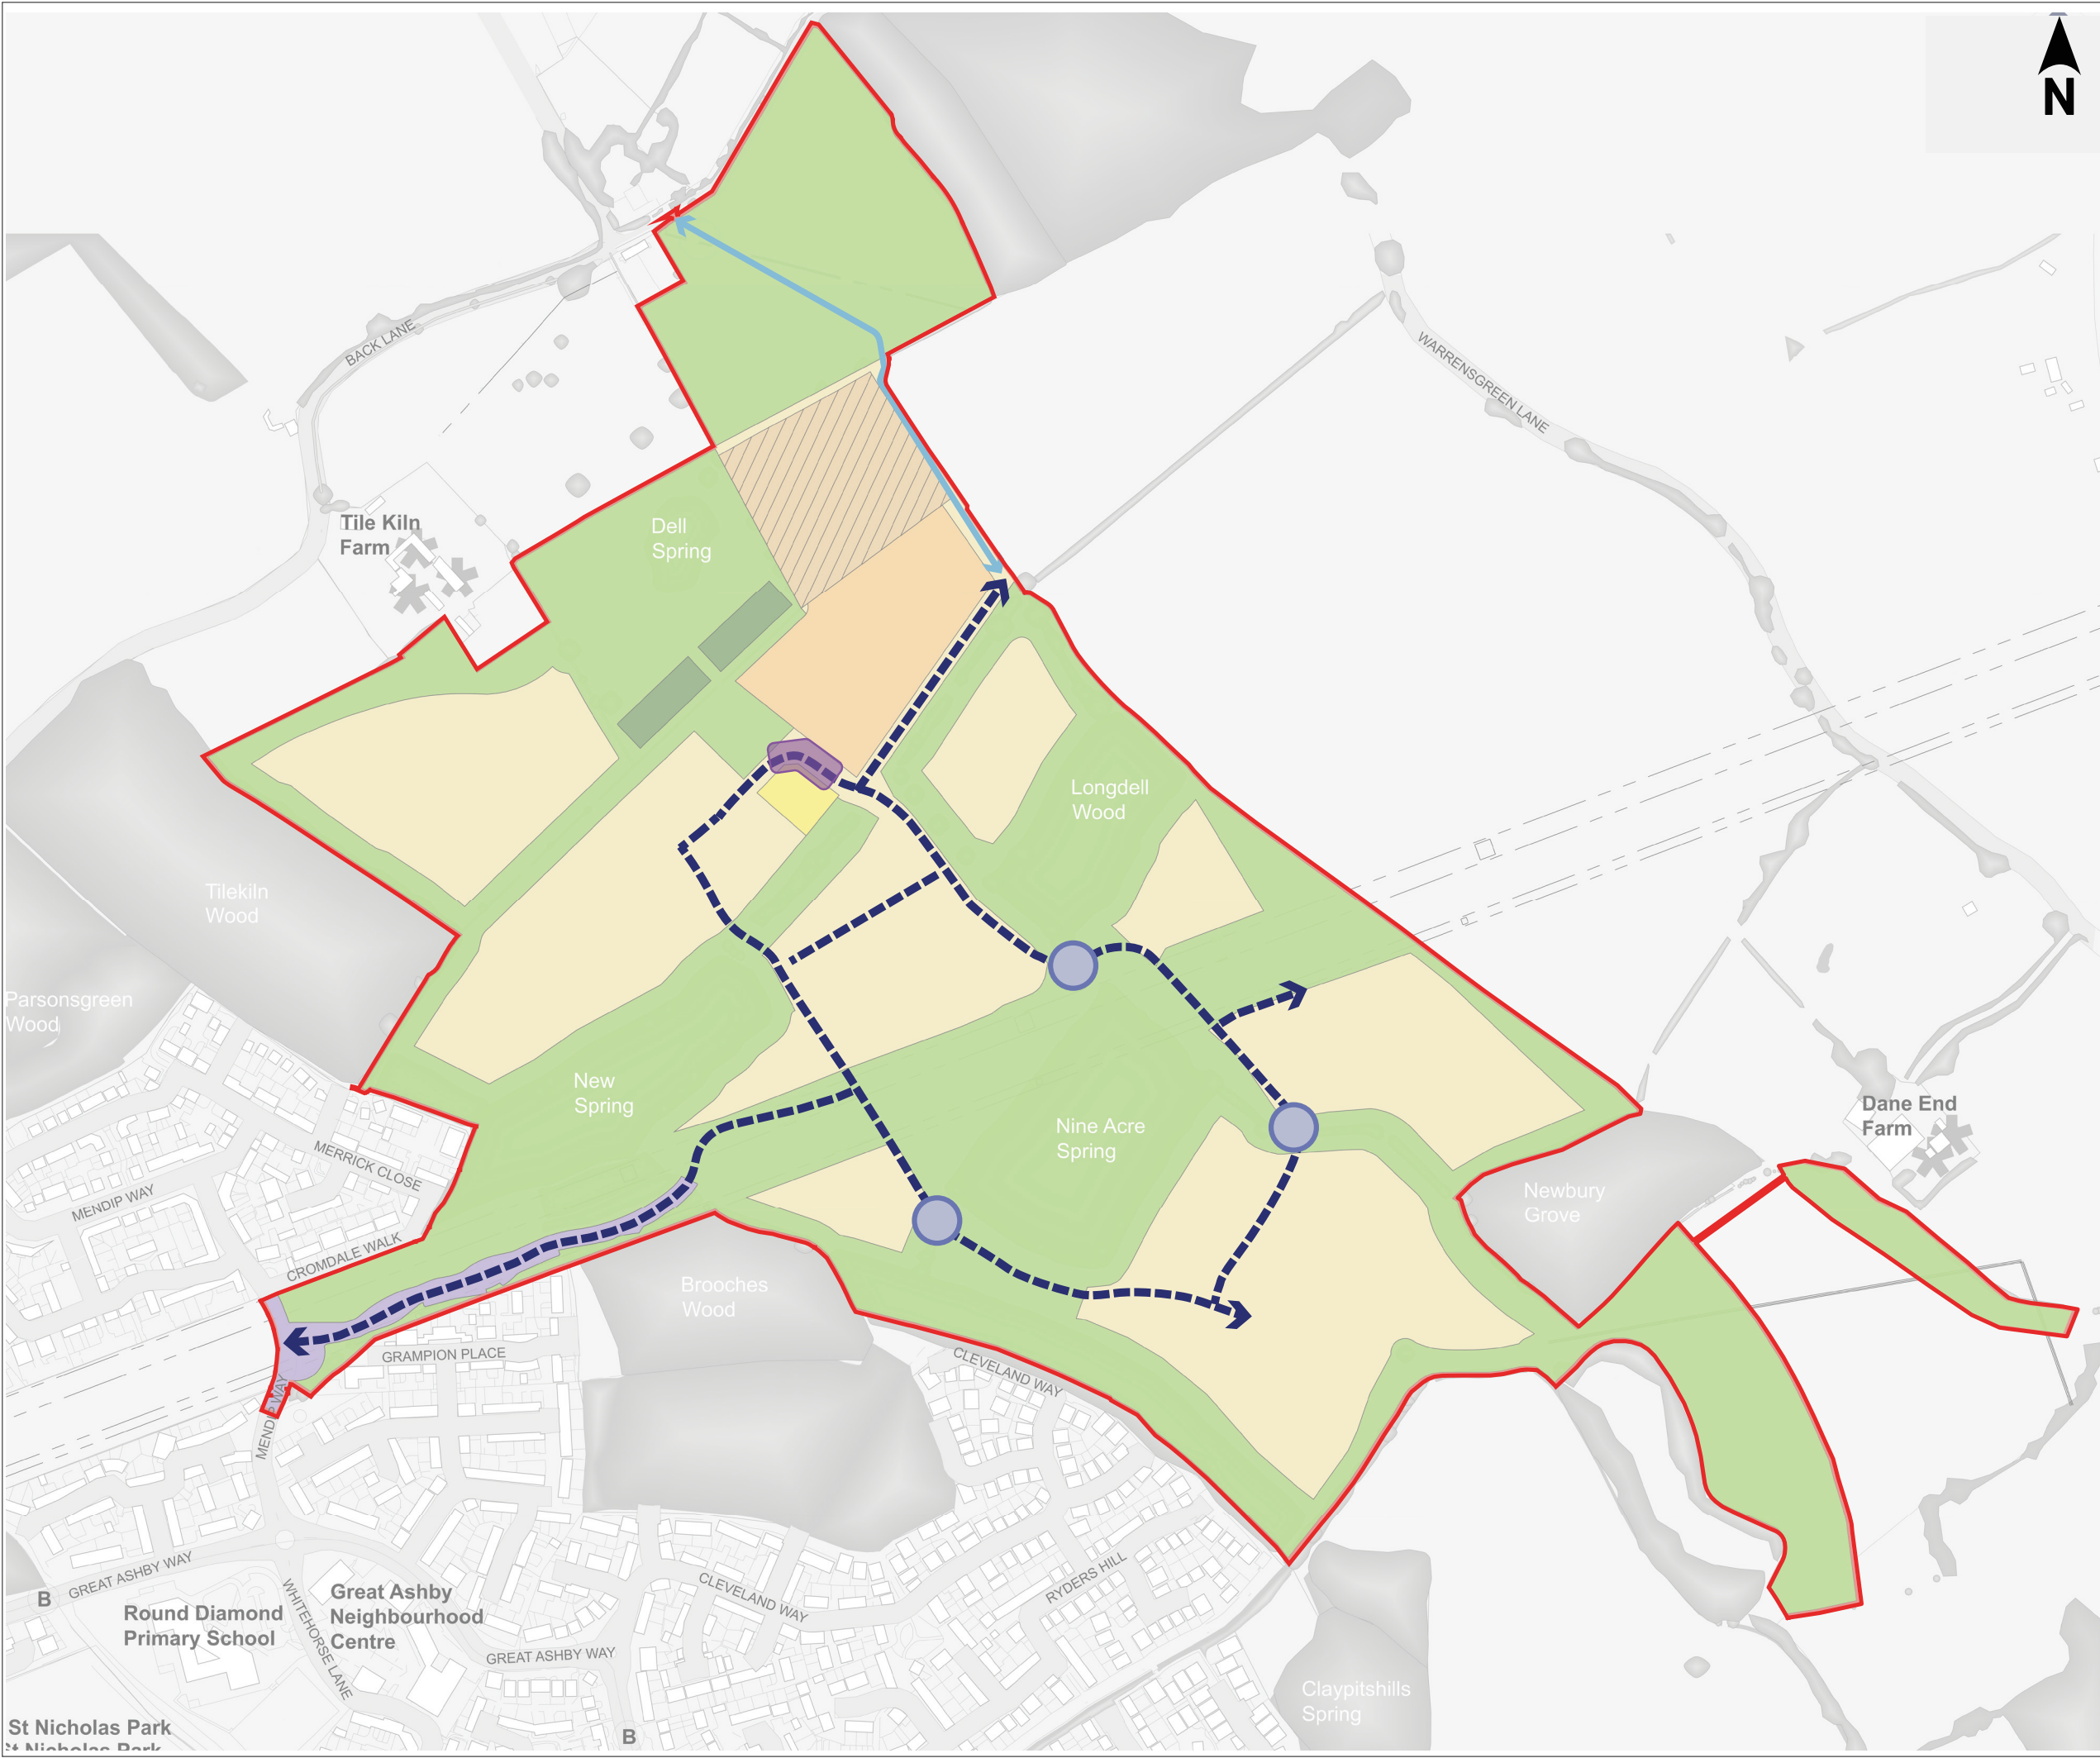

-  Application Boundary
-  Principal streets
-  Emergency access
-  Agreed pinch point locations (single lane shuttles running through sensitive ecological corridors)
-  Modal filter

Note: Land Use Parameter Plan shown as base for reference (See drawing number 23_M004_DL20B)

-  Residential Development Area
-  Site for Primary School
-  Reserved Education Use Land
-  Community Use Area
-  Indicative location for Allotments
-  Green Infrastructure
-  Detailed Access Corridor

ICENI PROJECTS LTD
Da Vinci House
44 Saffron Hill
London
ECN1 8FH



CLIENT
Picture Estates Ltd

PROJECT
North East Stevenage

TITLE
Vehicular Movement Framework Plan

DRAWN BY HM	CHECKED BY SG	APPROVED BY SG
-----------------------	-------------------------	--------------------------

SCALE @ A3 1:5,000	DATE 09.10.25
------------------------------	-------------------------

PROJECT NO. 23 - M004	DRAWING NO. DL13	REV M
---------------------------------	----------------------------	-----------------