


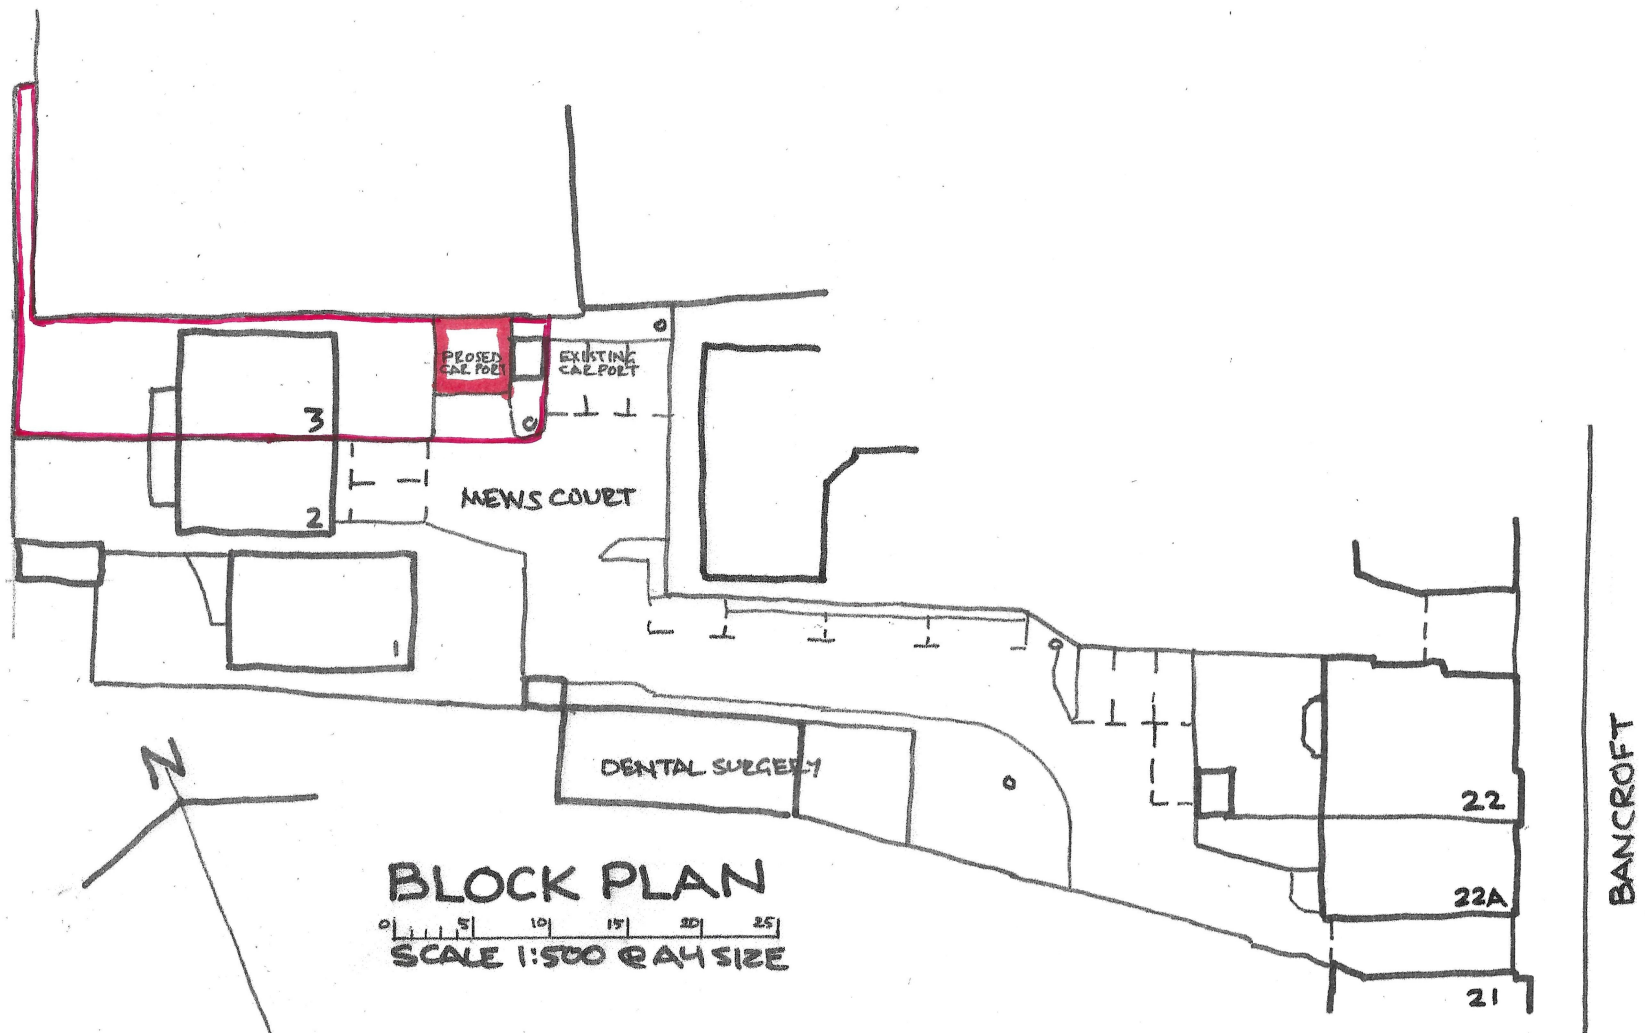

**PROPOSED CARPORT AT 3 MEWS COURT, BANCROFT, HITCHIN
FOR MR & MRS J WOODS
BLOCK PLAN**

SCALE 1:500 @ A4

APRIL 2025

DRAWING NUMBER 3