



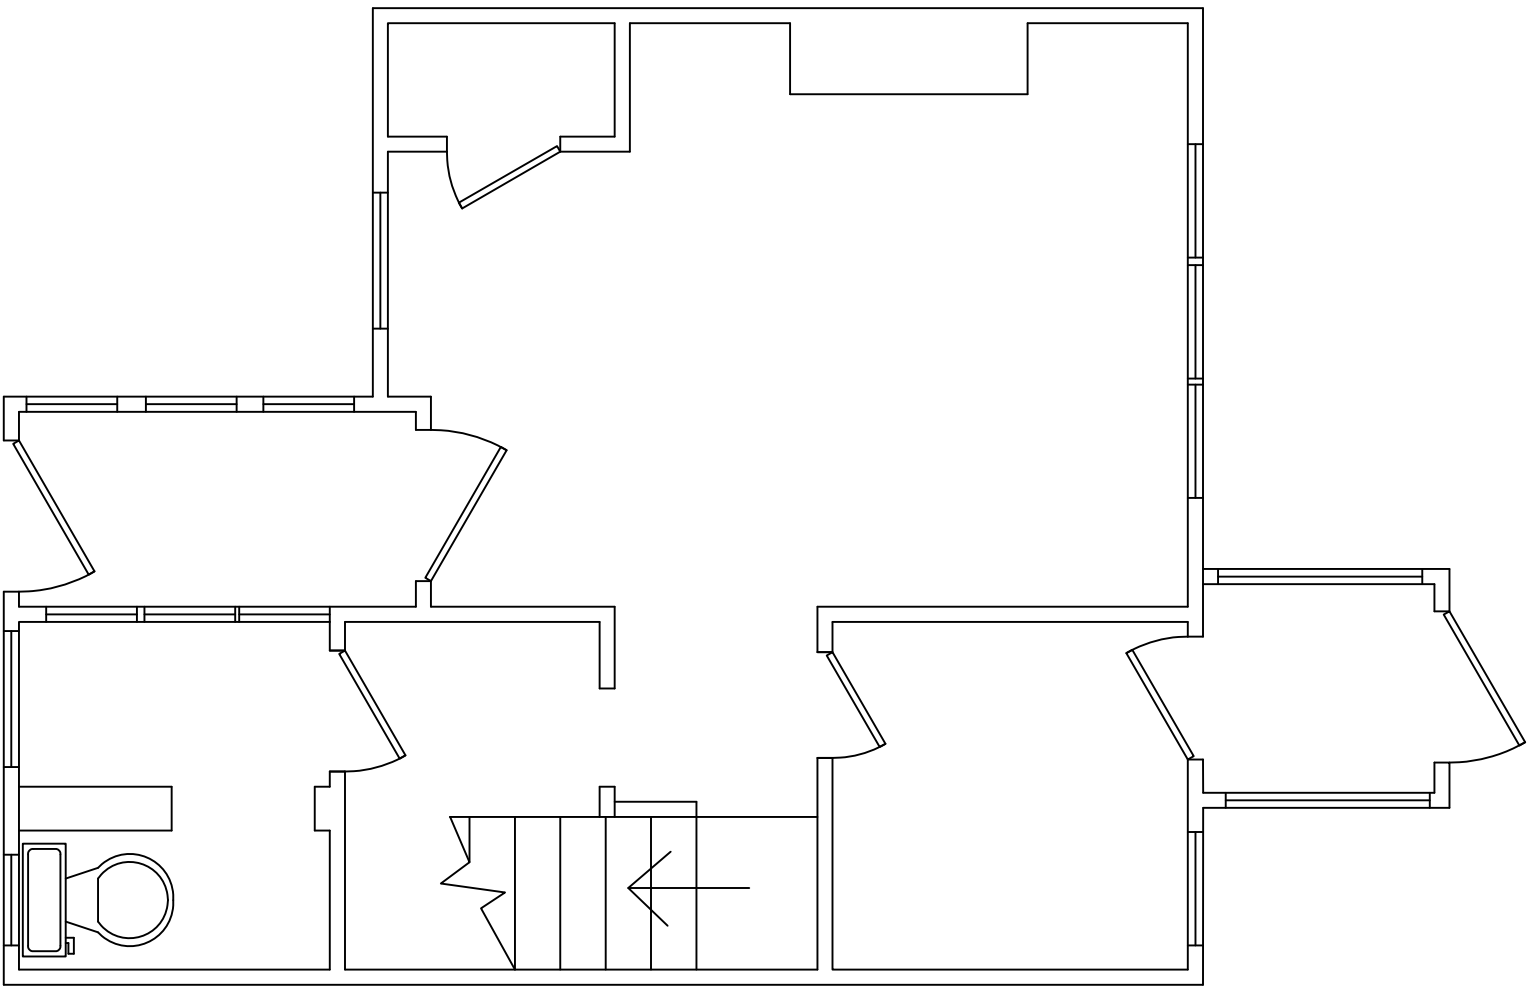

GROUND FLOOR

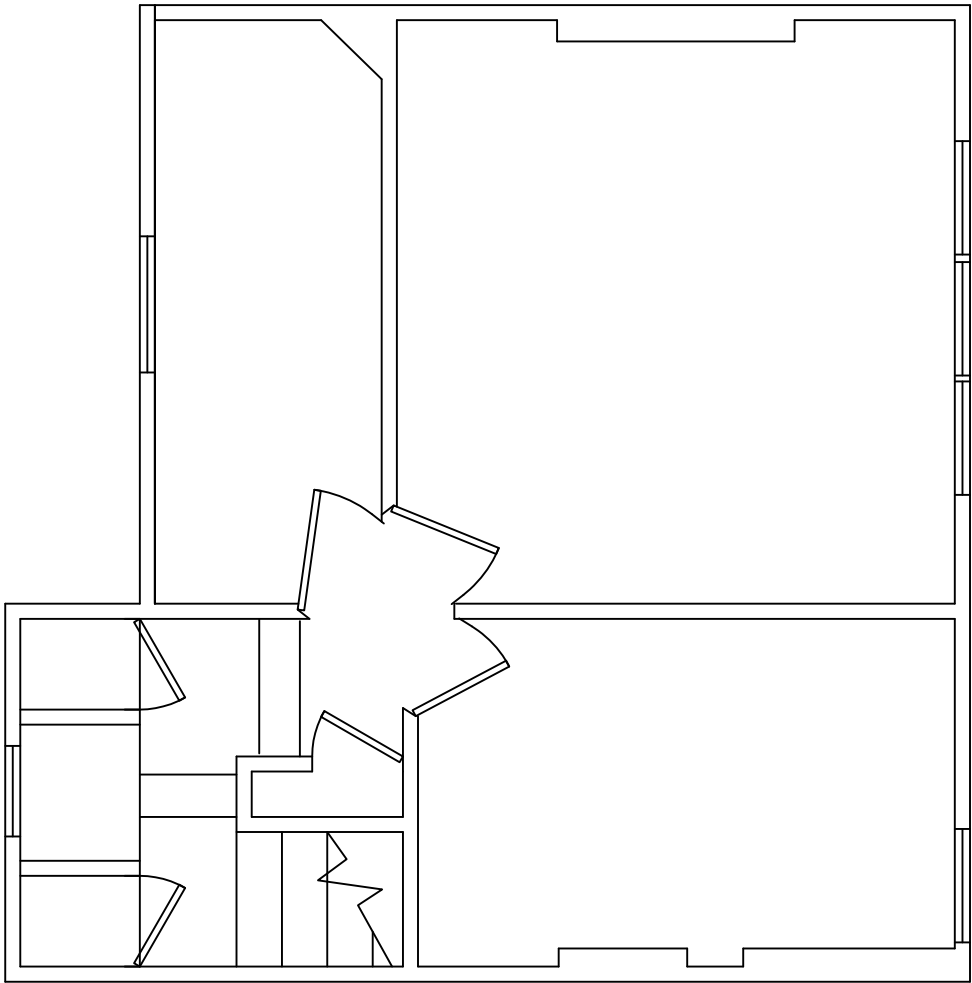

FIRST FLOOR

SCALE 1:50