




Existing Ground
Floor Plan 1:50

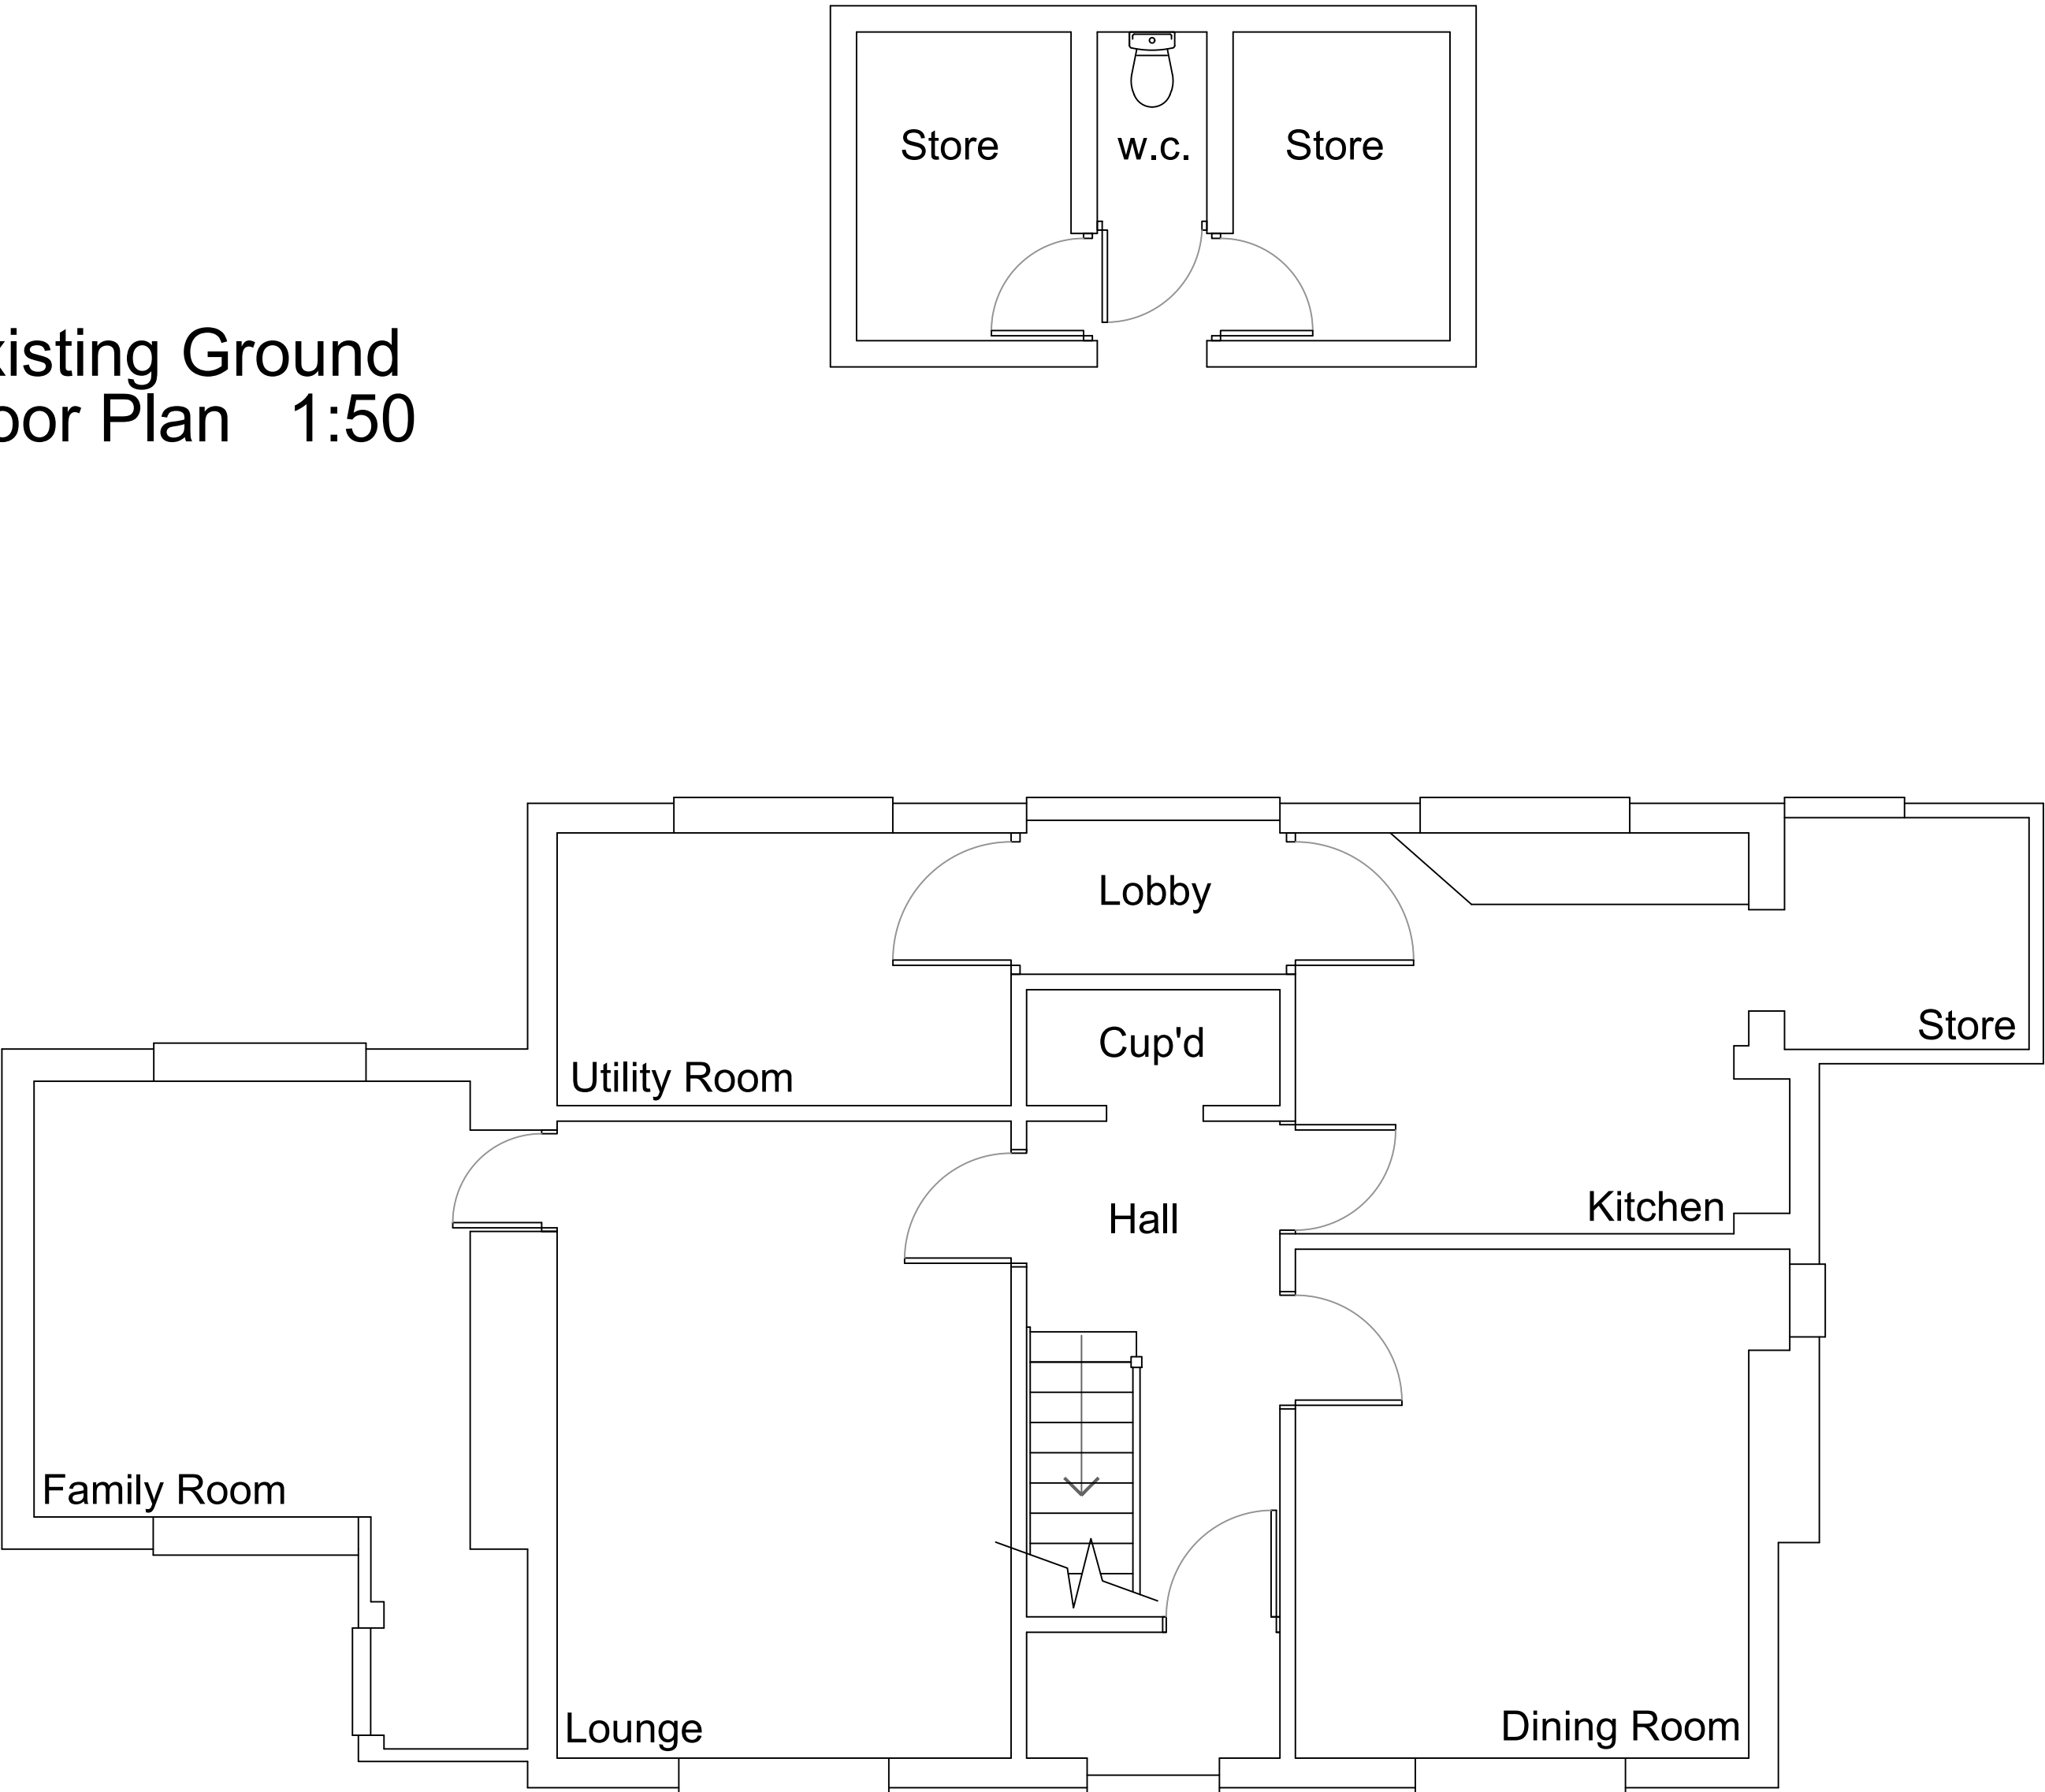

Existing Elevations 1:100



Existing First
Floor Plan 1:50

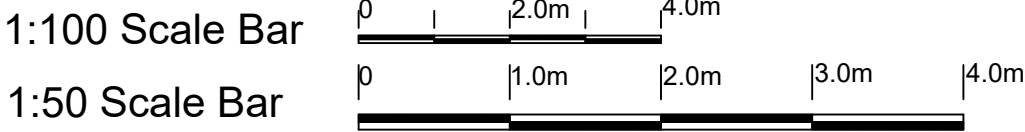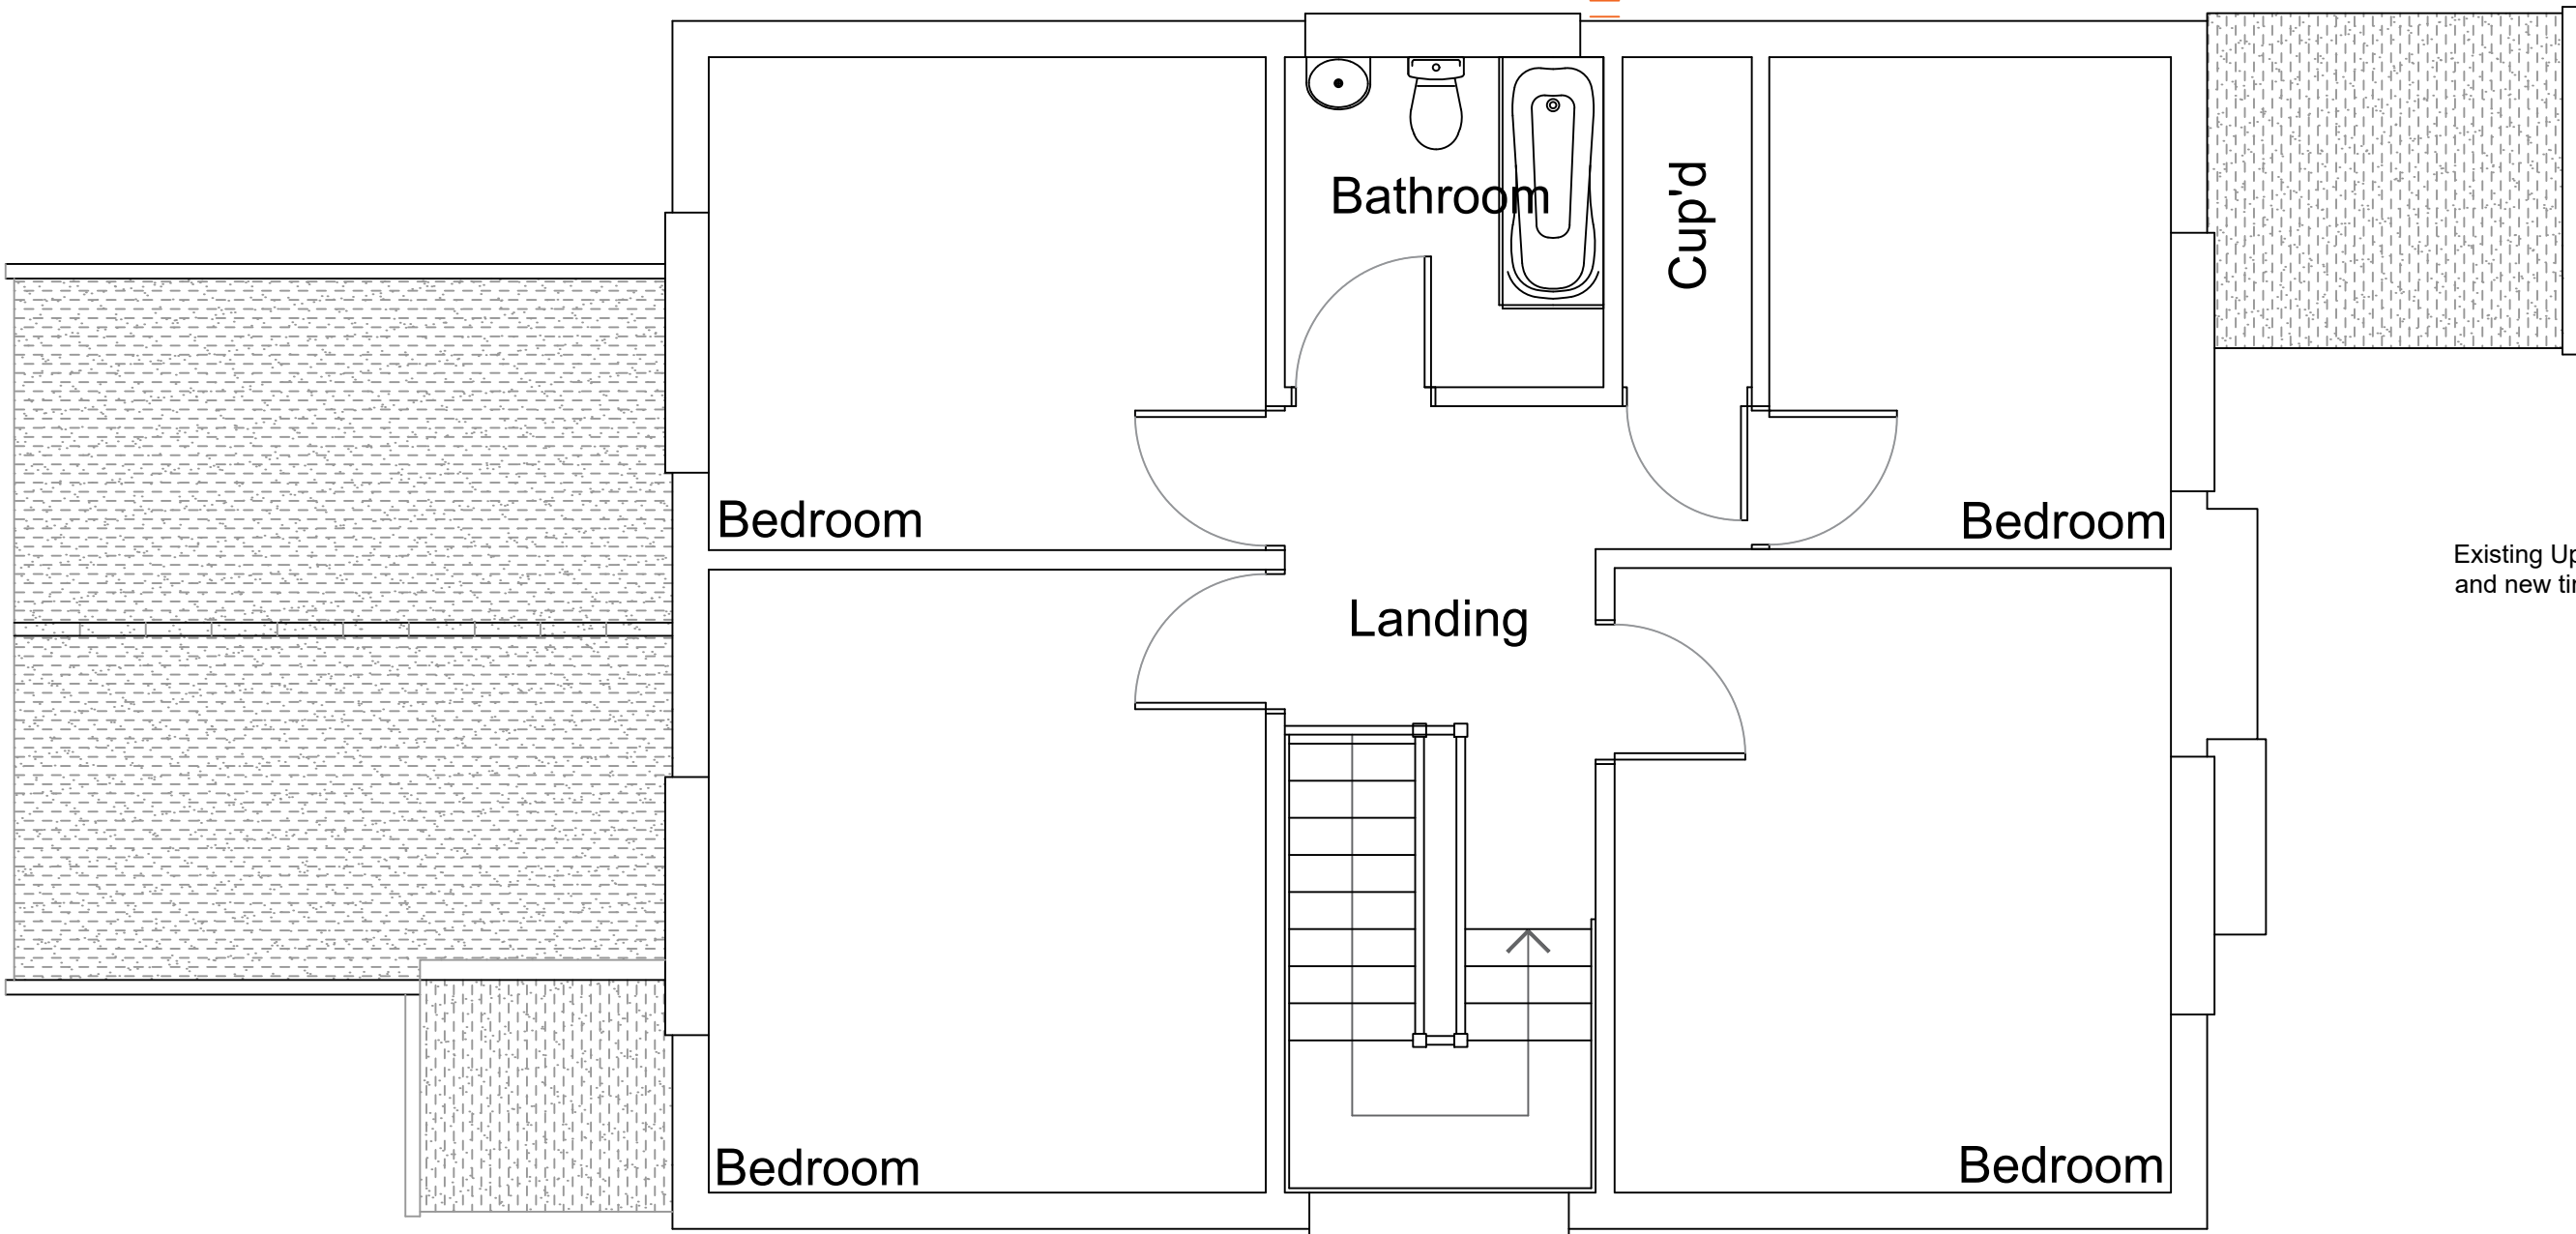

Architech Limited

Architectural and Building Consultants
Tel. 01462 634293 / 07768 123899

Project

Crossways, Hexton, Hertfordshire

Title

Proposed Replacement Roof Canopy
& Alterations to Fenestration

Date

Jan. 2025

Scale

1:50 1:100

Status

Planning

2025 / 05 / 02

A1