



Site Plan 1:500

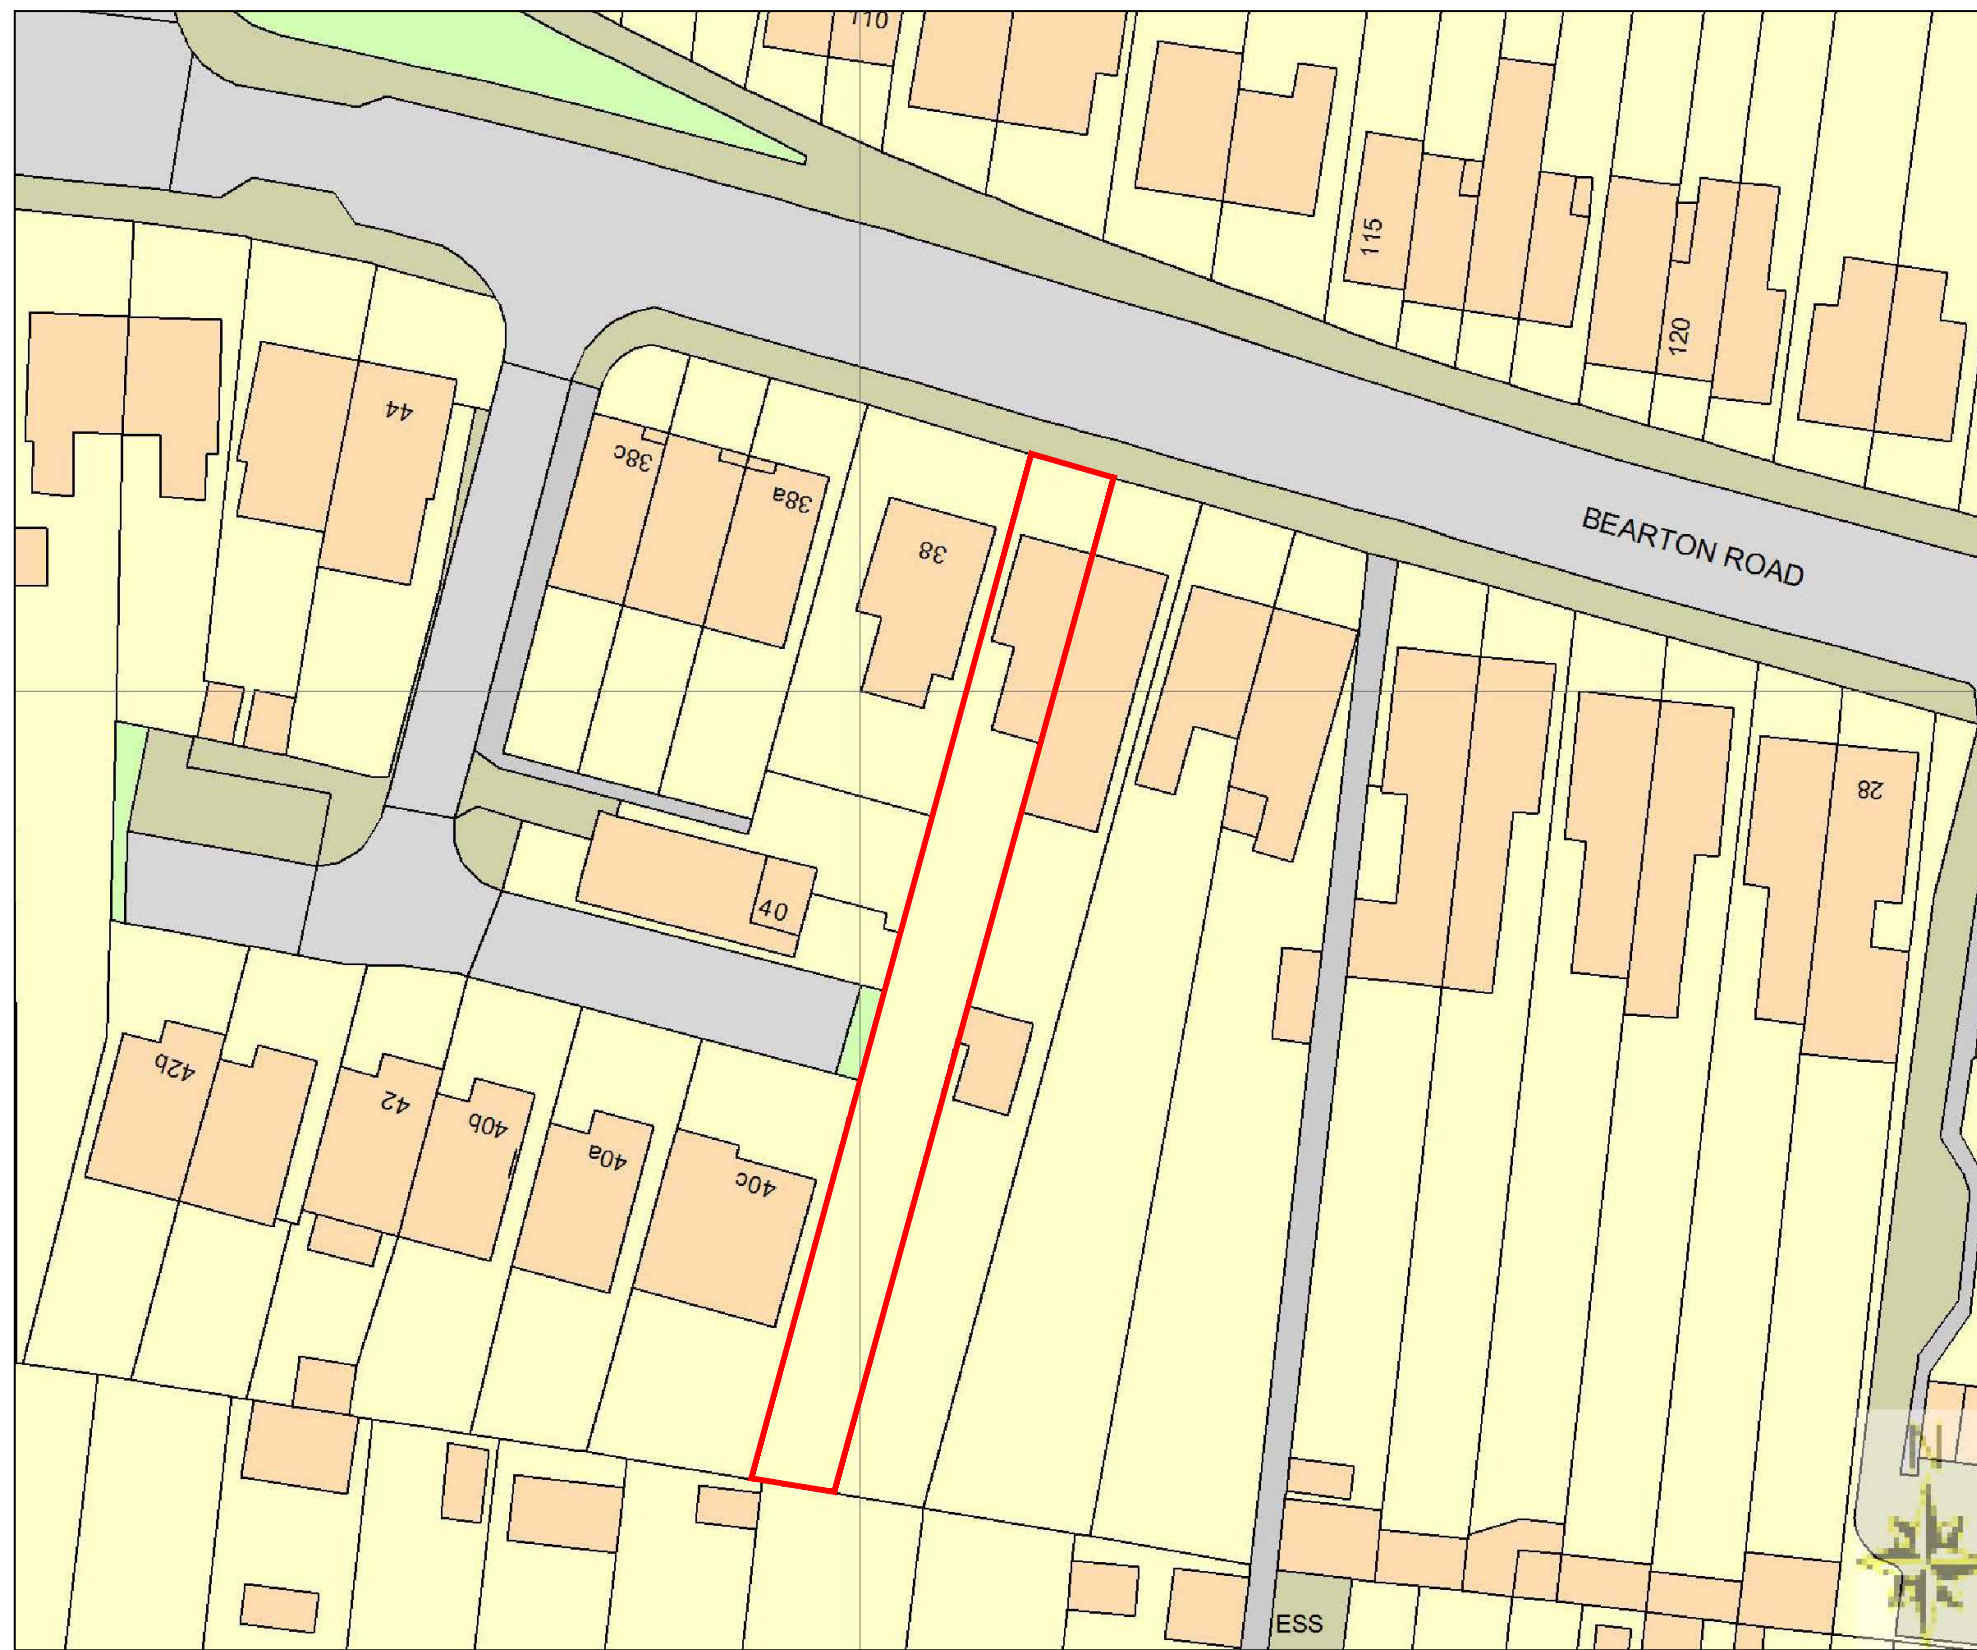

1:1250 Scale Bar



1:500 Scale Bar

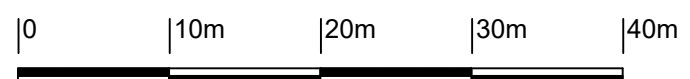

Location Plan 1:1250



Architech Limited

Architectural and Building Consultants
Tel. 01462 634293 / 07768 123899

Project

37 Bearton Road, Hitchin,
Hertfordshire

Title

Proposed Part Double and Part
Single Storey Side / Rear Extension

Date

Jan 2025

Scale

1:1250 1:500

Status

Planning

2025 / 14 / 03



A3

© THIS DRAWING IS COPYRIGHT