

Existing Elevations 1:100




Side


Rear

Side



Existing Ground
Floor Plan 1:100

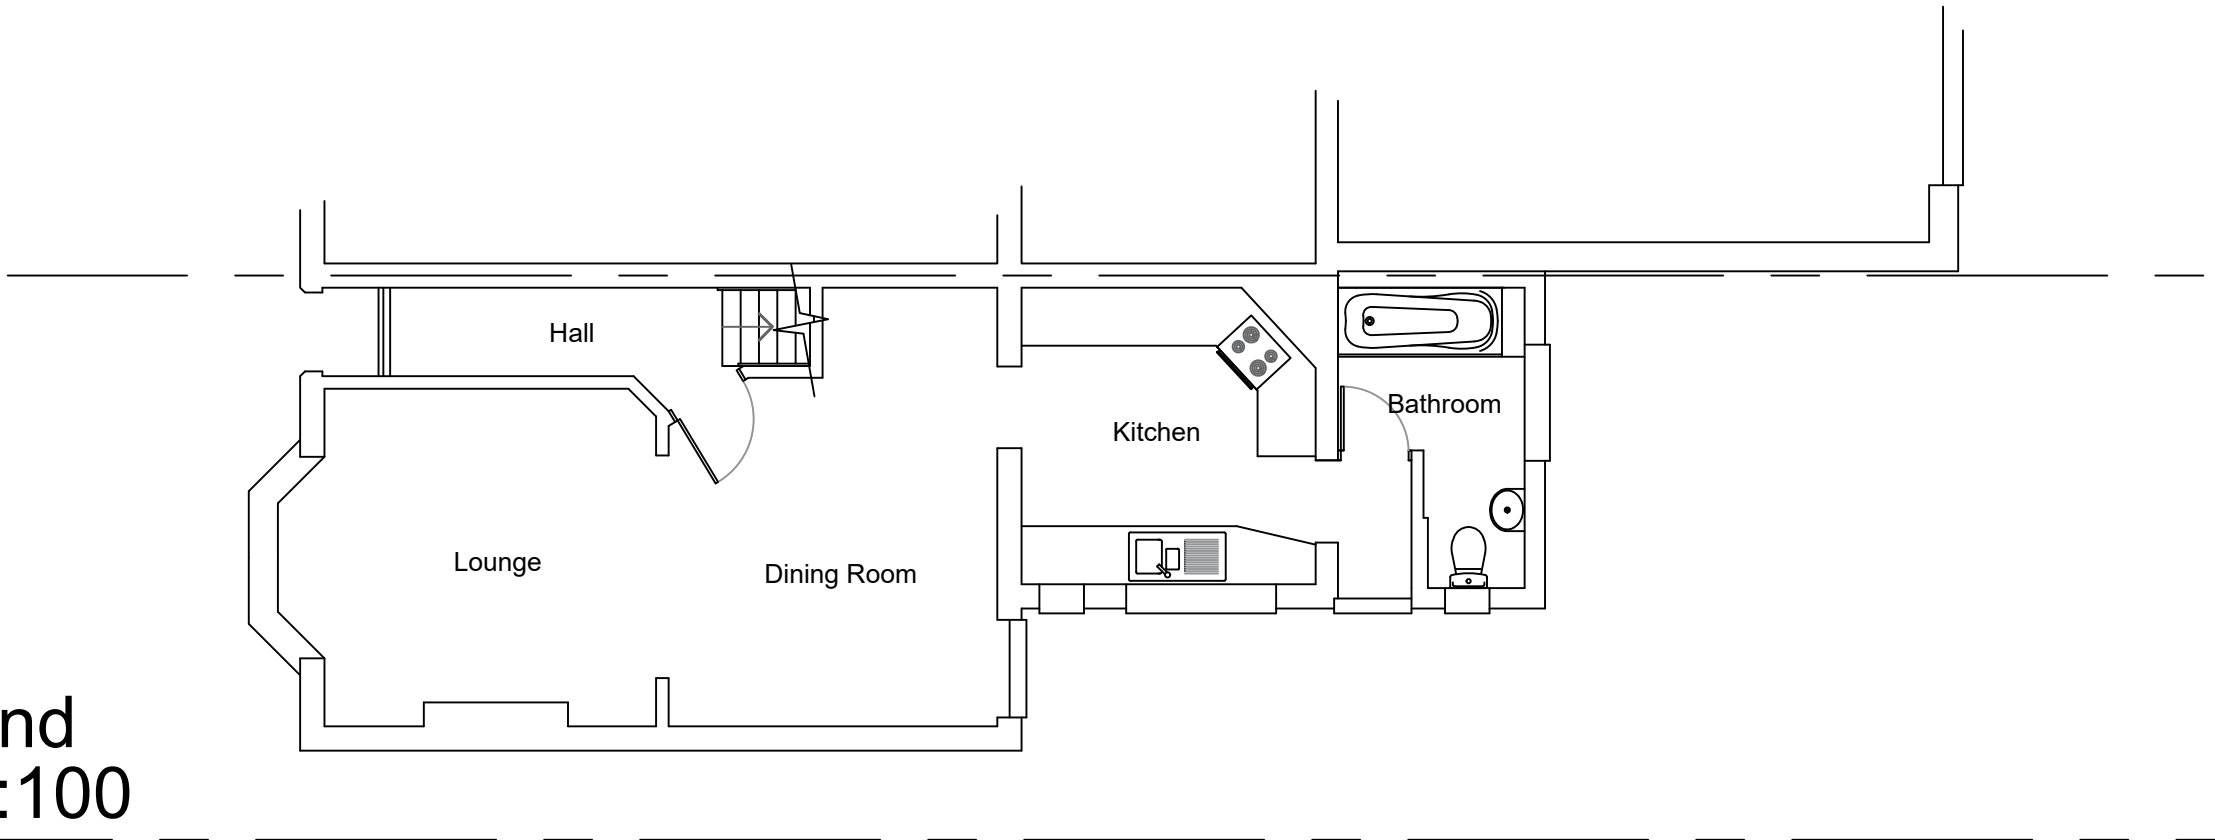

Existing First
Floor Plan 1:100

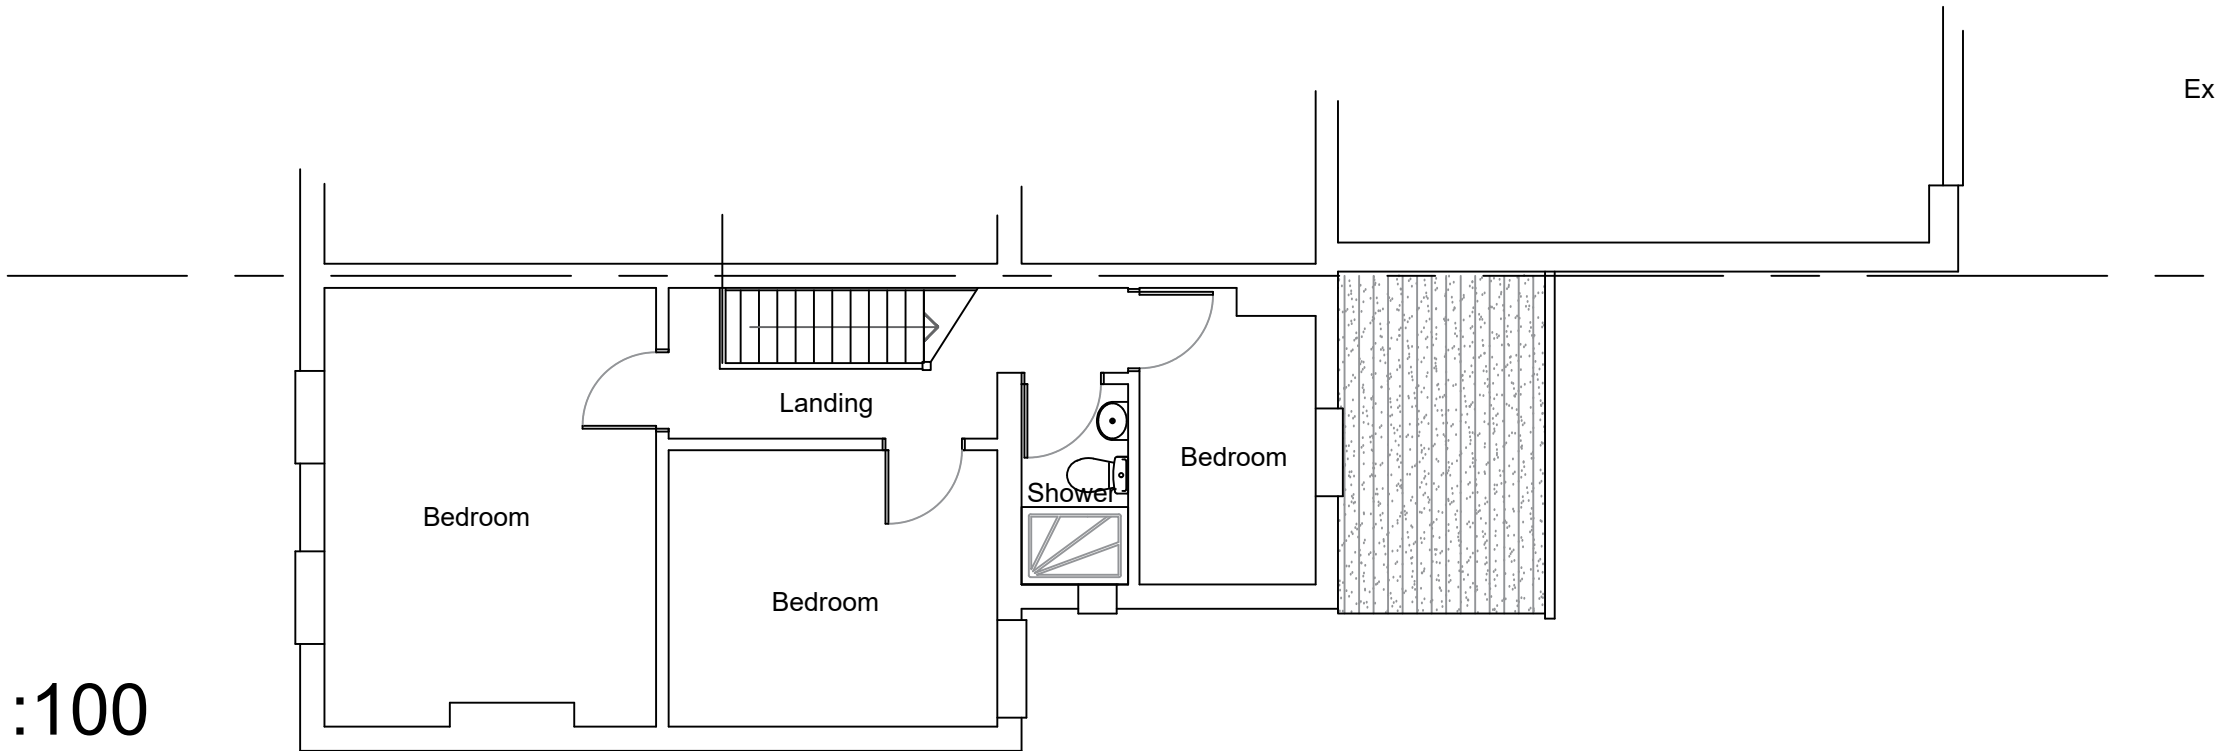

Existing Roof /
Site Plan 1:200

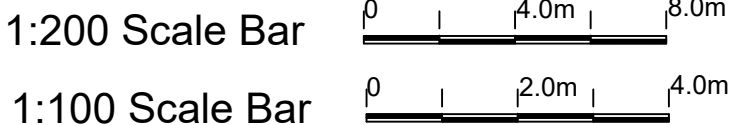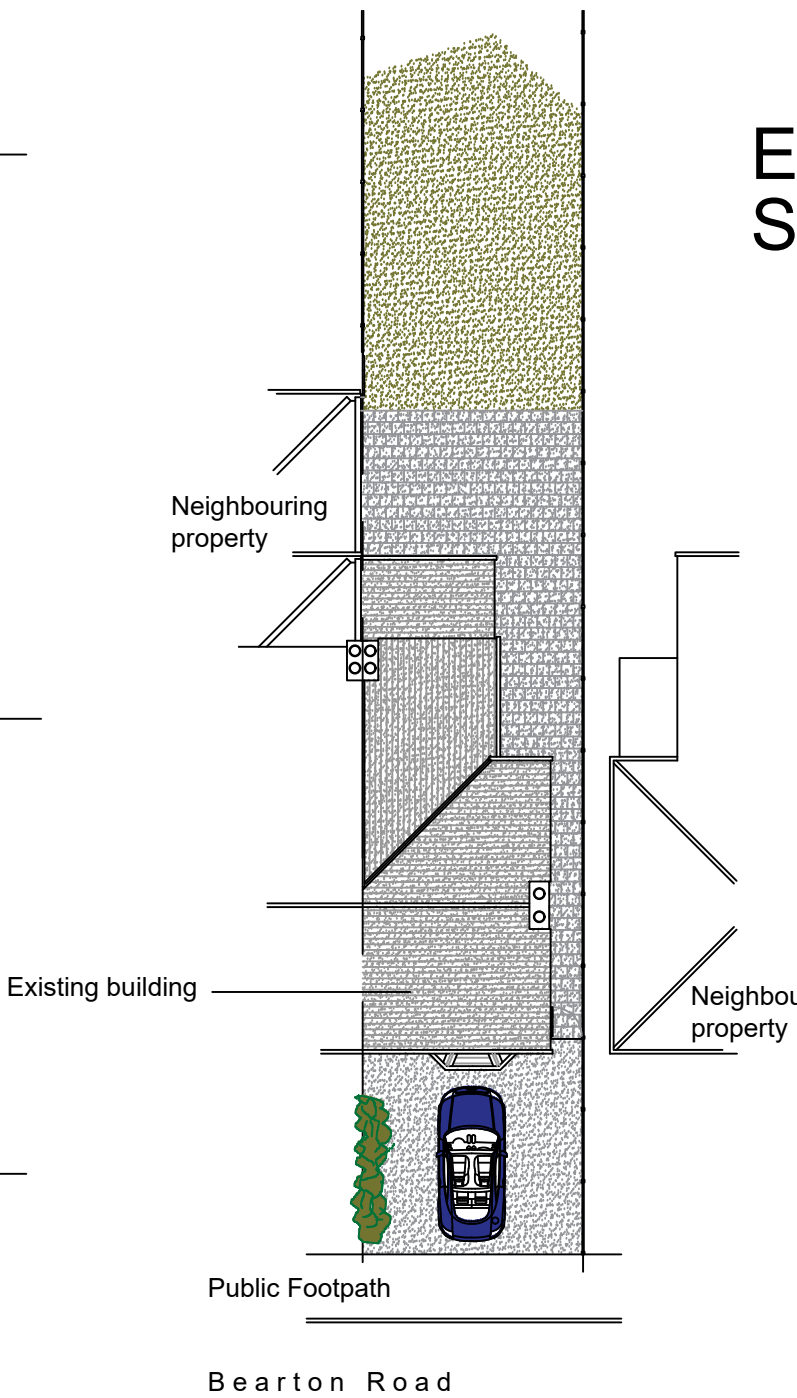

Architech Limited
Architectural and Building Consultants
Tel. 01462 634293 / 07768 123899

Project
37 Bearton Road, Hitchin,
Hertfordshire

Title
Proposed Part Double and Part
Single Storey Side / Rear Extension

Date April 2025 **Scale** 1:100 1:200 **Status** Planning

2025 / 14 / 02 A2