


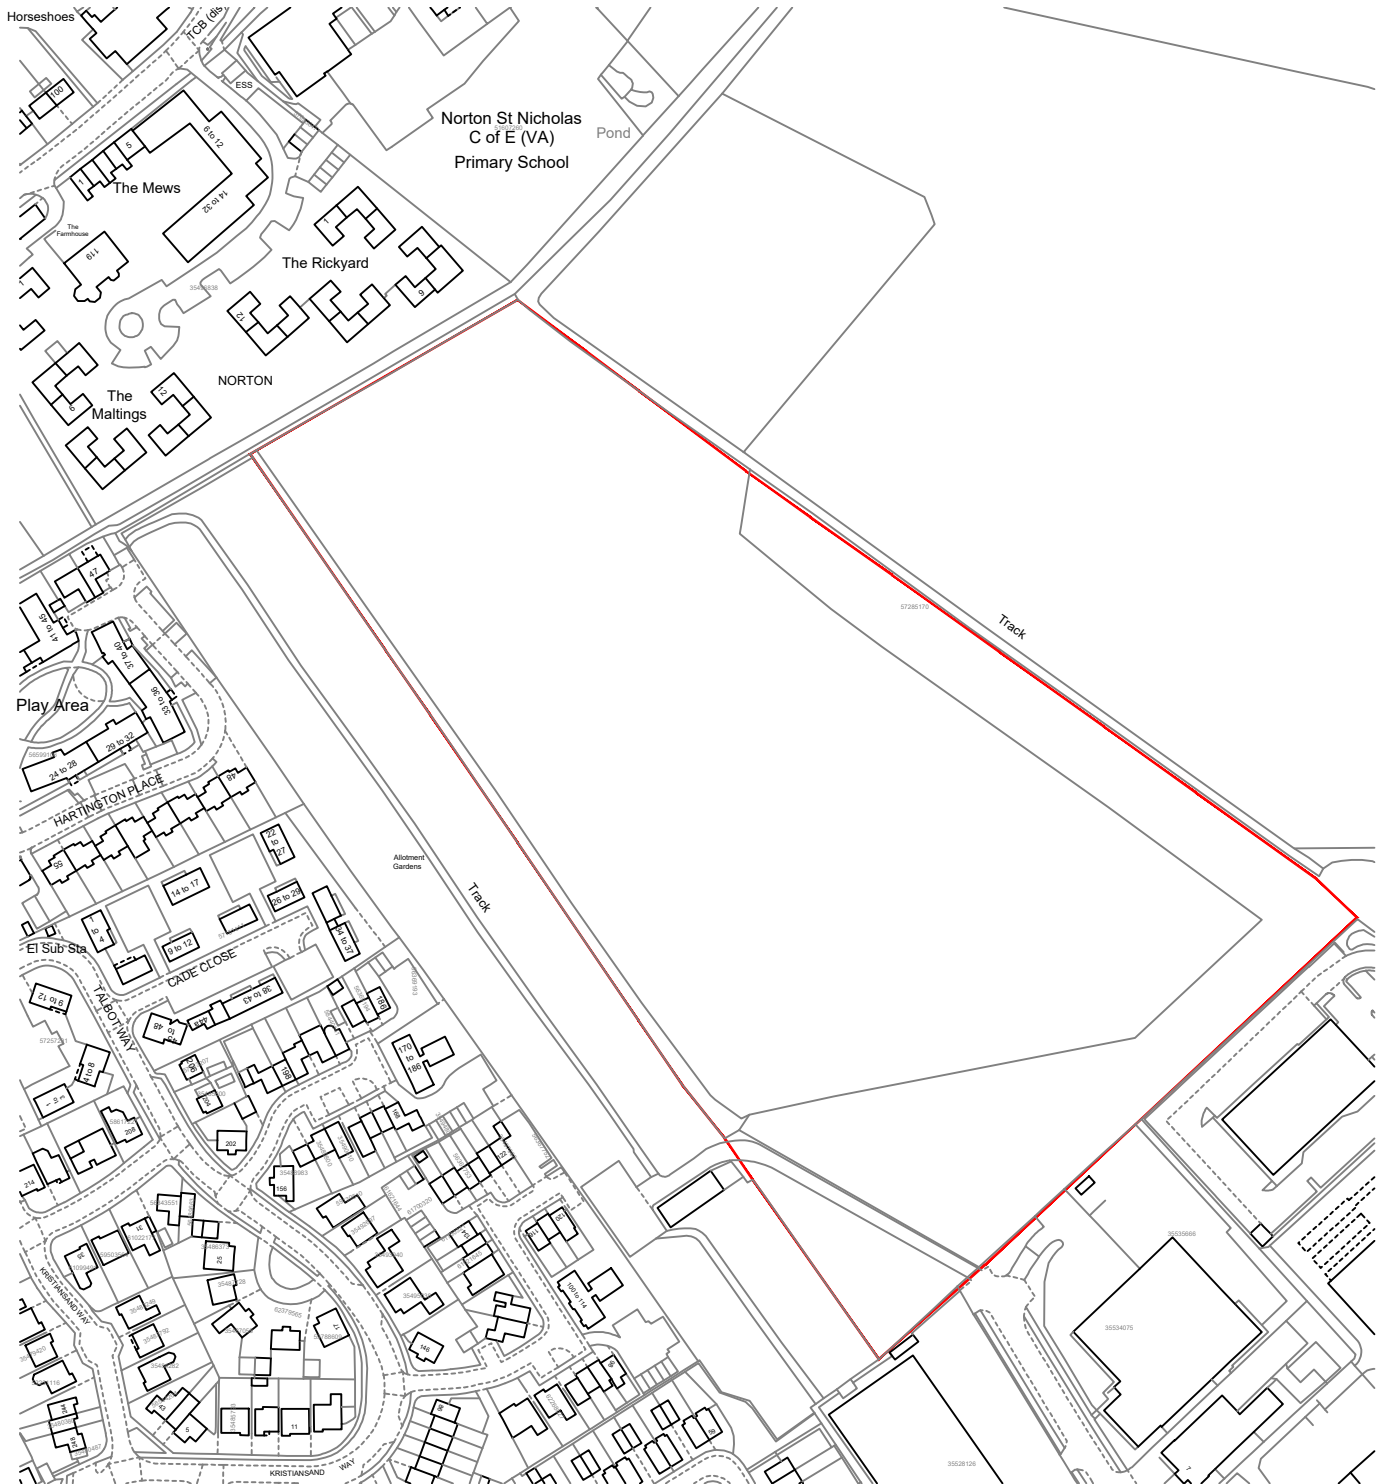


Rev	Date	Drawn	Description
-	26.11.25	JPA	Initial Issue

Notes:
Do not scale from drawings unless by agreement with HTA. Use figured dimensions only. Check all dimensions on site prior to commencing the works. Drawing to be read in conjunction with other relevant consultant information.

This drawing is the copyright of HTA Design LLP and must not be copied or reproduced in part, or in whole, without the express permission of HTA Design LLP. Drawing to be read in conjunction with specification.

Legend
Site Boundary

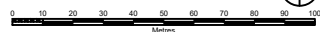

Site Location Plan

drawing title

BDW North Thames
Land North of Talbot Way, Letchworth

client name

FOR PLANNING

status

HTA-A_DR_0001

drawing number

1:2500
scale @ A4

HTA Design LLP
www.hta.co.uk

London | Edinburgh | Manchester | Bristol

BAR-LGC-100JPA
project number

originated by

