



Street Elevation D1





Street Elevation D2



Street Elevation E



Street Elevation F

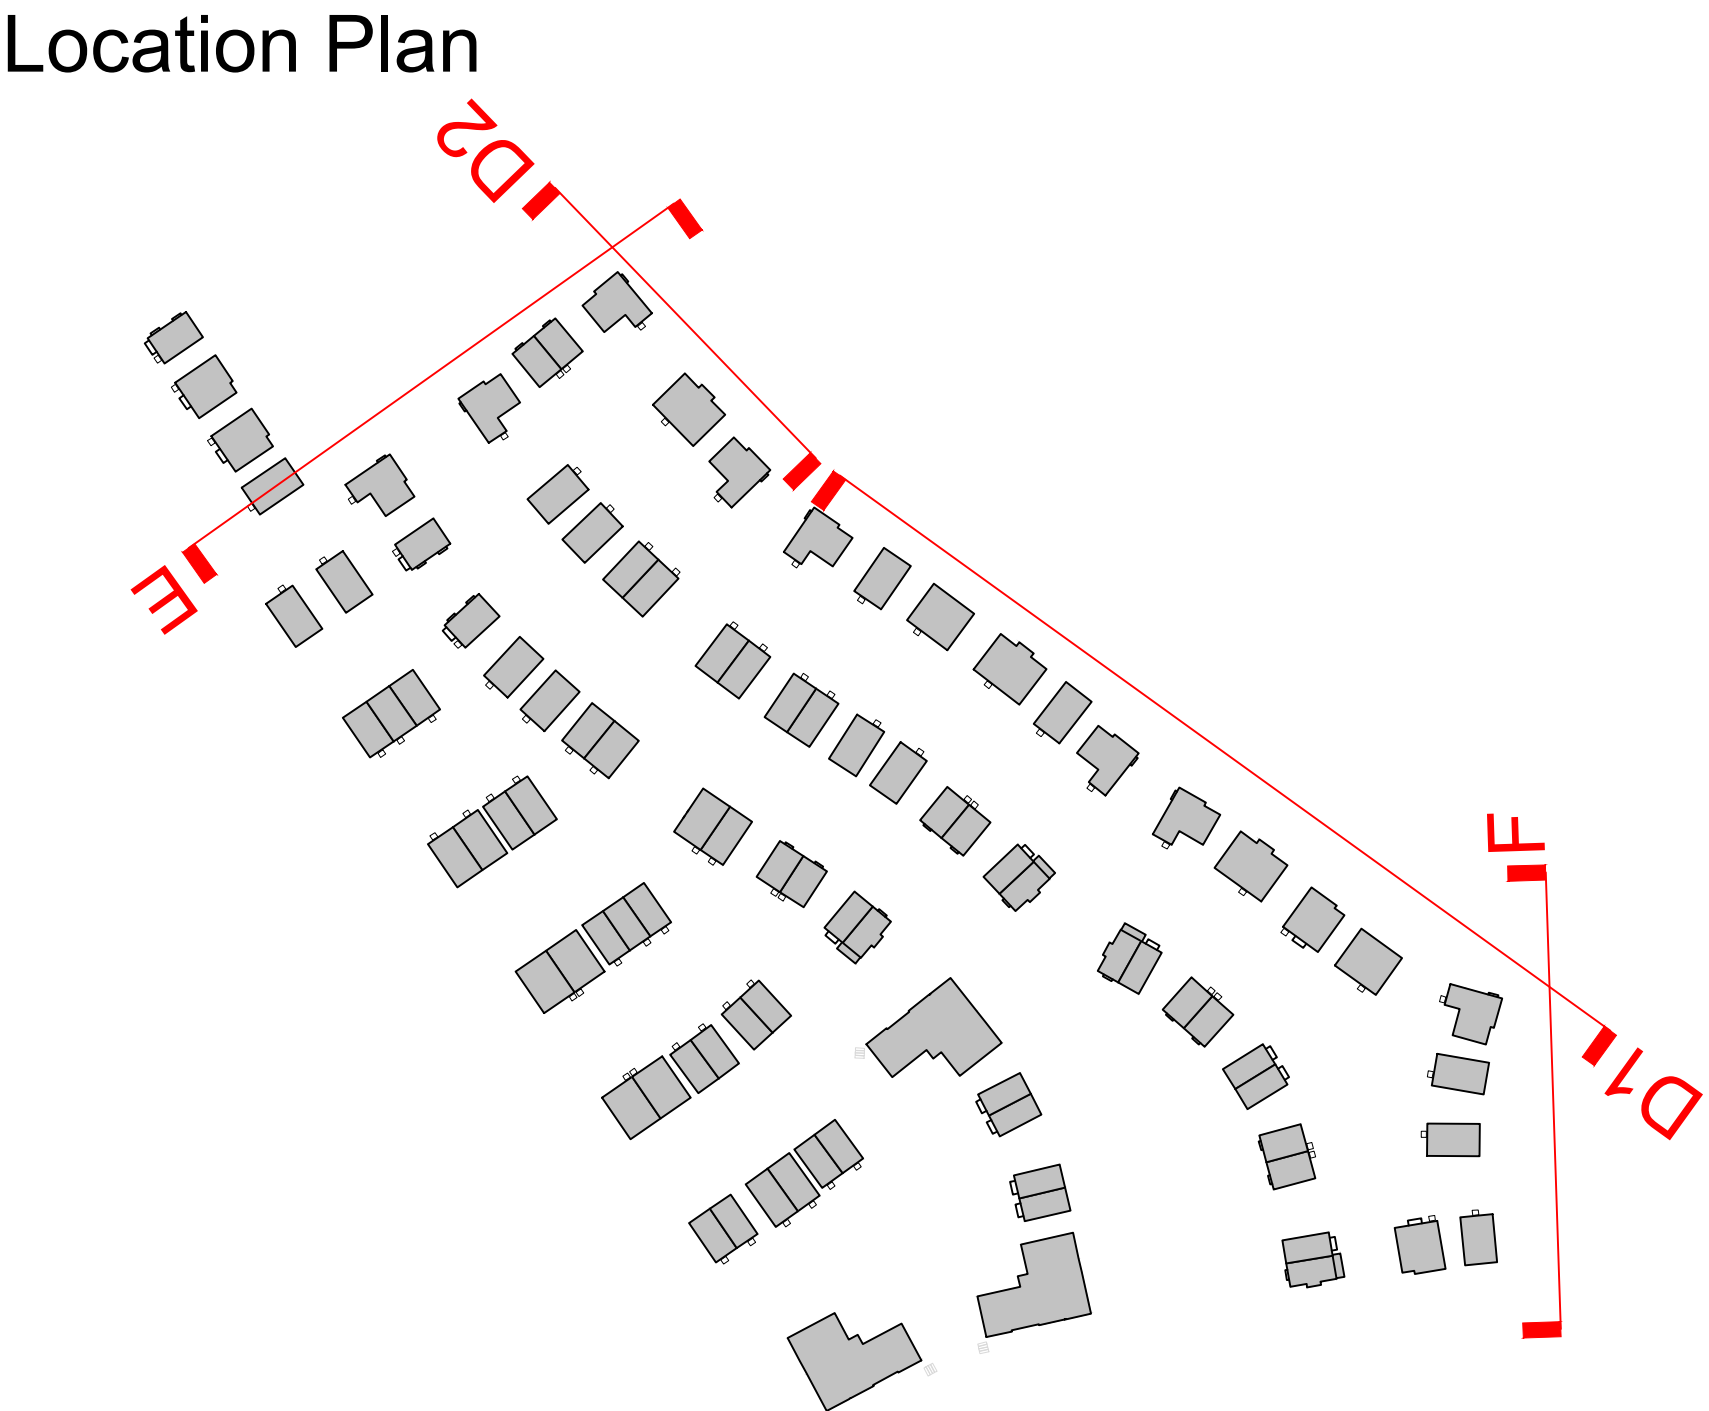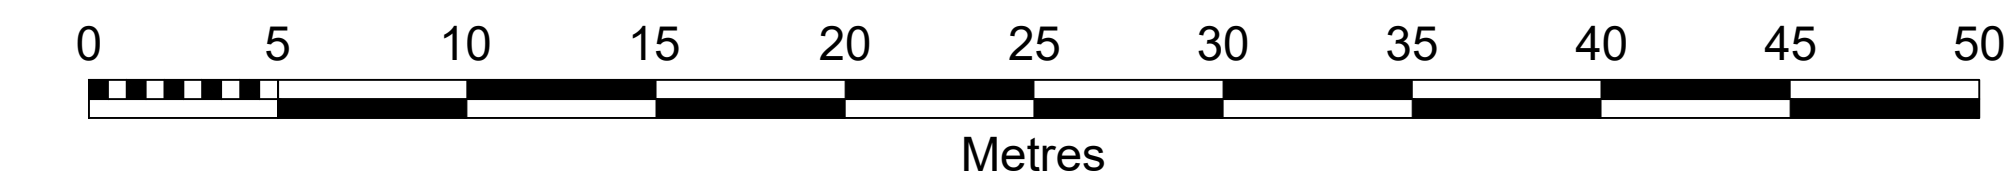

Do not scale from drawings unless by agreement with HTA. Use figured dimensions only.
Check all dimensions on the print to confirm the works. Drawing to be read in conjunction with other relevant consultant information.

This drawing is the copyright of HTA Design LLP and must not be copied or reproduced in part or in whole, without the express permission of HTA Design LLP.
Drawing to be read in conjunction with specification.

Notes:

Highways and finished floor levels subject to detailed design.

Rev	Date	Drawn	Description
B	25.11.25	EHL	Updated to latest layout
A	26.10.25	SAL	Update following Foundation Feedback
~	08.09.25	JPA	Initial Issue Pre-Planning Pack to Foundation

HTA Design LLP
www.hta.co.uk

London | Edinburgh | Manchester | Bristol

PLANNING

BDW North Thames
Letchworth LG3
Street Elevations 2

Drawing number: HTA-A_DR_0301
Scale: 1:200

Revision: B
Project code: BAR-LGC

HTA Design LLP
www.hta.co.uk

London | Edinburgh | Manchester | Bristol