



Street Elevation A



Street Elevation B1




Street Elevation B2




Street Elevation C1



Street Elevation C2

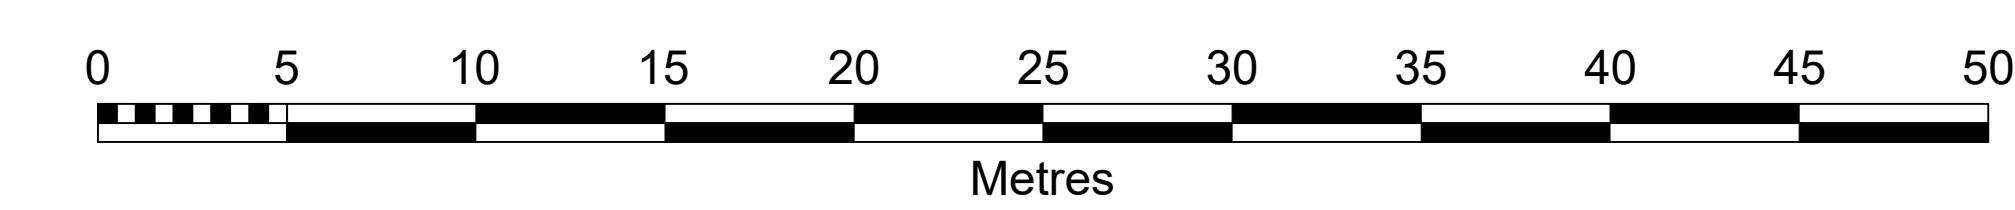

Location Plan

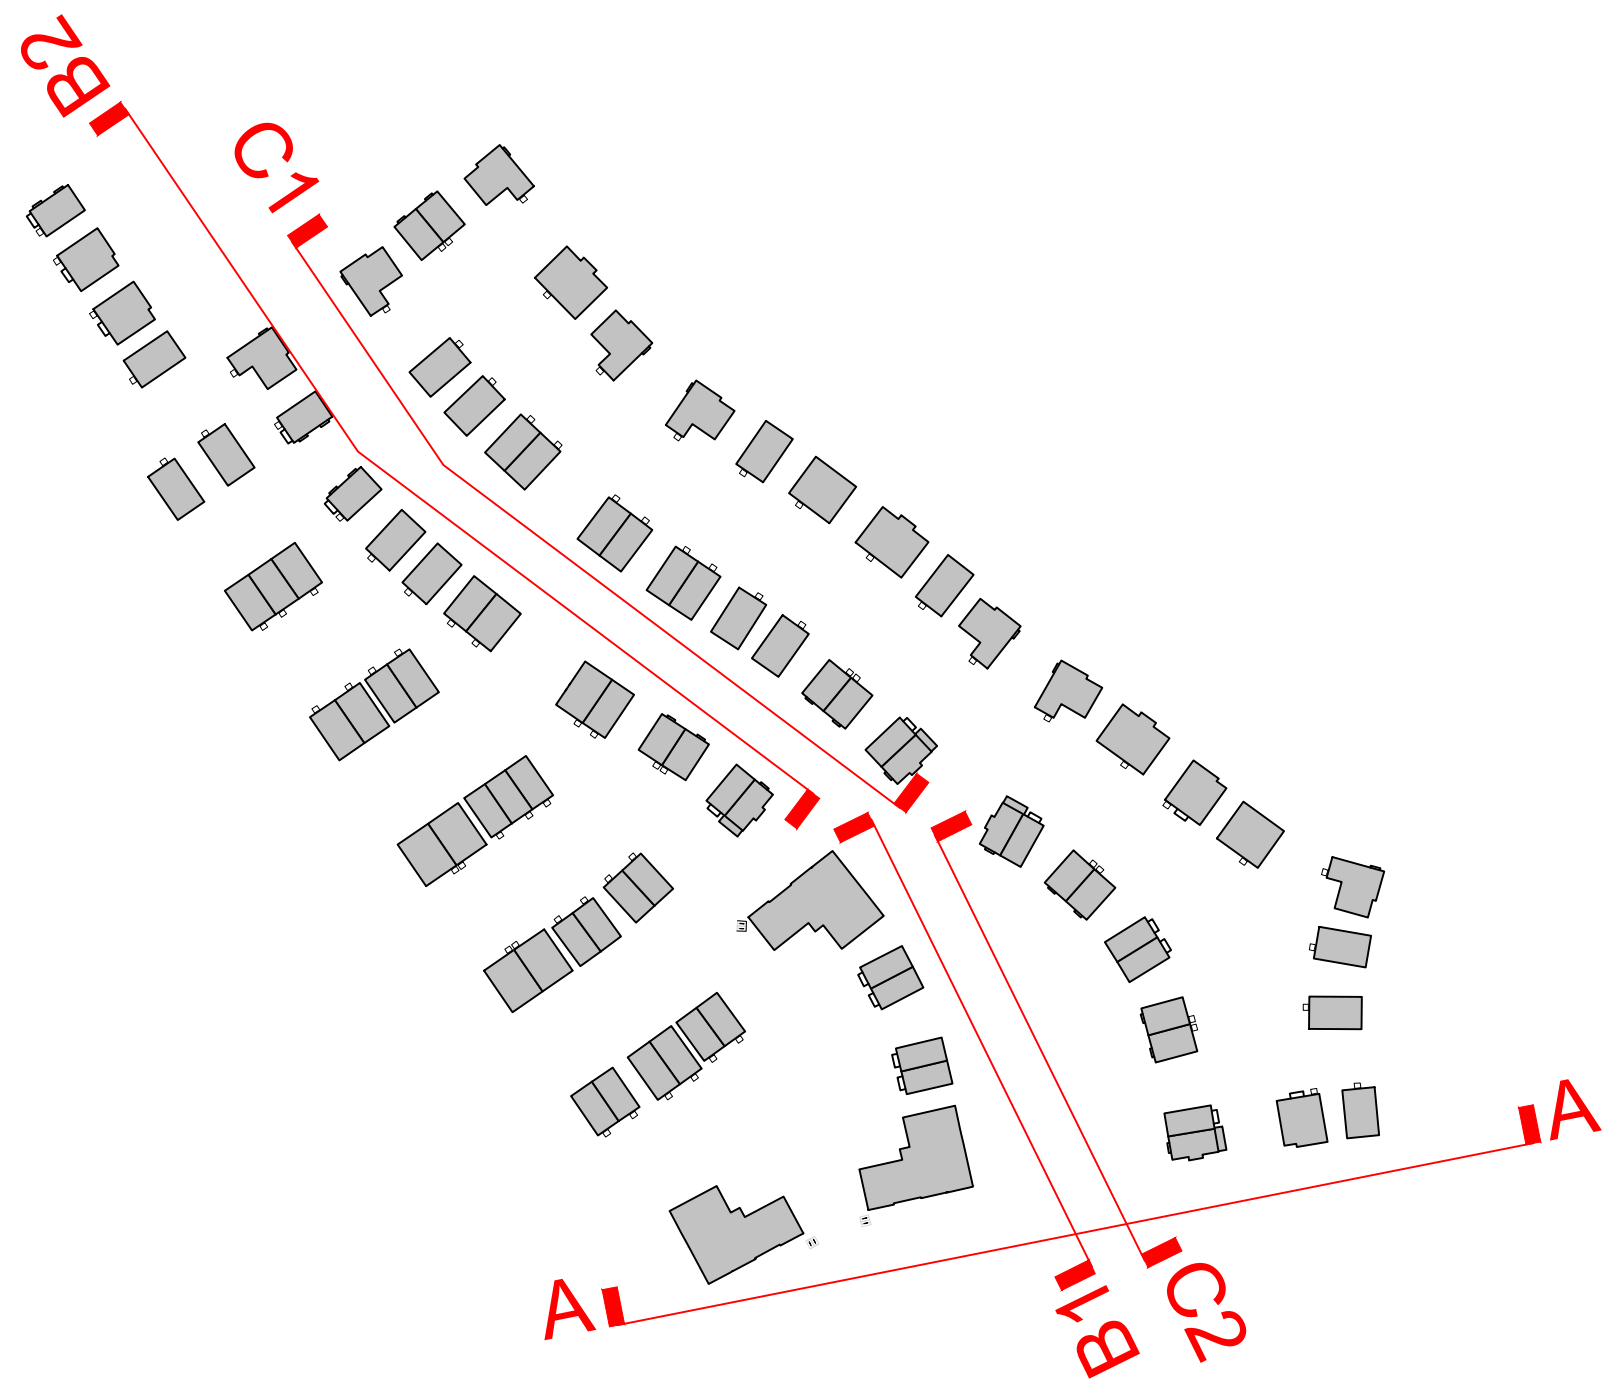

Do not scale from drawings unless by agreement with HTA. Use figured dimensions only.
Check all dimensions on the print to corroborate the works. Drawing to be read in conjunction with other relevant consultant information.
This drawing is the copyright of HTA Design LLP and must not be copied or reproduced in part or in whole, without the express permission of HTA Design LLP.
Drawing to be read in conjunction with specification.

Notes:
Highways and finished floor levels subject to detailed design.

B 25.11.25 EHL Updated to latest layout		revision
A 26.12.25 SAE Update following Foundation Feedback		B
Rev Date Drawn Description		project code
HTA		BAR-LGC
PLANNING		
BDW North Thames		
Letchworth LG3		
Street Elevations 1		
Drawing number HTA-A_DR_0300		revision B
Scale 1:200		author BGR
HTA Design LLP		www.hta.co.uk
London Edinburgh Manchester Bristol		hta