


Do not scale from drawings unless by agreement with HTA. Use figured dimensions only.
Check all dimensions on the print to confirm the works. Drawing to be read in conjunction with other relevant consultant information.
This drawing is the copyright of HTA Design LLP and must not be copied or reproduced in part or in whole, without the express permission of HTA Design LLP.
Drawing to be read in conjunction with specification.

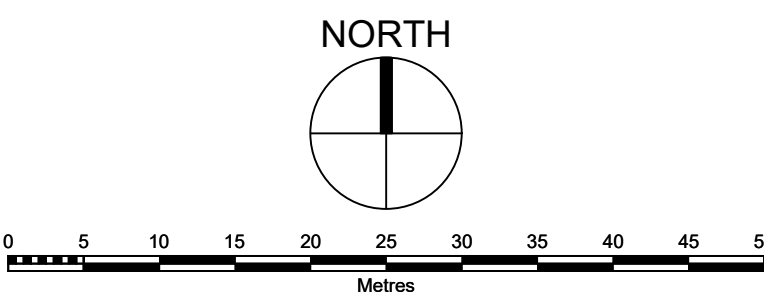

Site Boundary

B 24.11.25 SAE Minor amendments to plots E38A, E60B and various other plots, parking for substation relocated	
A 21.12.25 SAE Roof Design Amendment	Initial Issue Pre-Planning Pack to Foundation
08.09.25 JPA	Drawn
Rev	Date
Description	
HTA	
PLANNING	
BDW North Thames	
Letchworth LG3	
Illustrative Masterplan	
Drawing title	
Drawing number	
HTA-A_DR_0102	
Scale 1:500	
HTA Design LLP	
www.hta.co.uk	
London Edinburgh Manchester Bristol	
revision	
B	
designed by	
JPA	
project code	
BAR-LGC	
htc	