



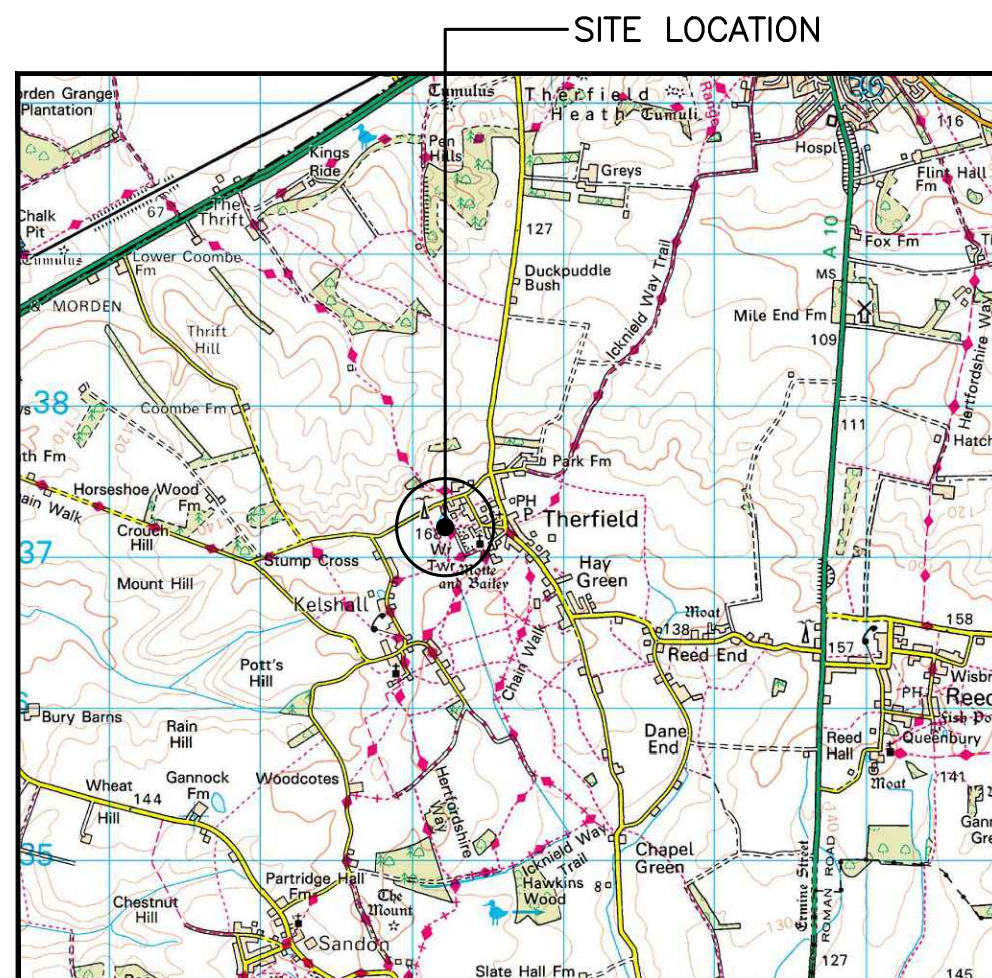


SITE LOCATION (Scale 1:50000)

Ordnance Survey map extract
based upon Landranger map series
with the permission of the controller of
Her Majesty's Stationery Office
Licence No. 0100023487
Crown copyright.



SITE PHOTOGRAPH

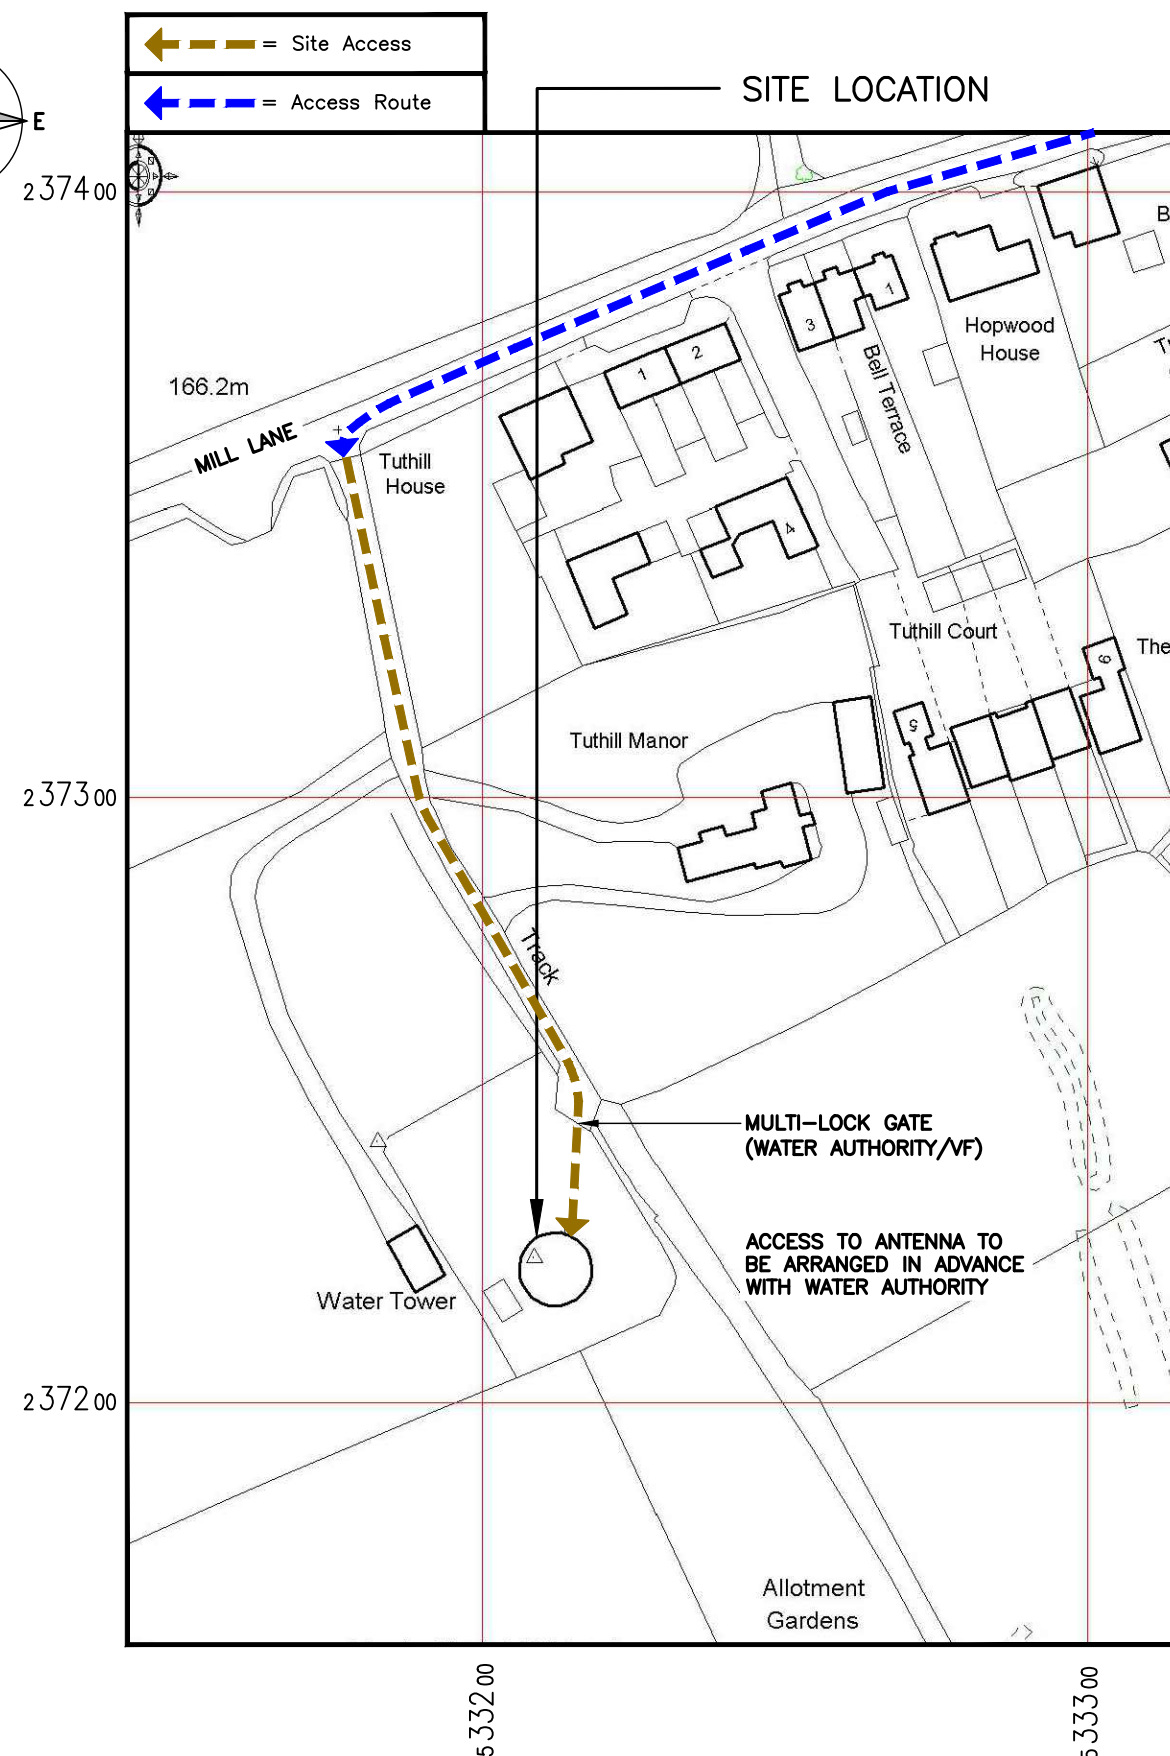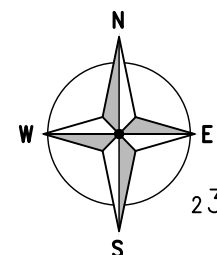

DETAILED SITE LOCATION

(Scale 1:1250)

Based upon Ordnance Survey map extract
with the permission of the Controller of
Her Majesty's Stationery Office.
Crown copyright.
Licence No. 100020449

ALL DIMENSIONS ARE IN mm UNLESS NOTED OTHERWISE

N.G.R	E: 533210	N: 237230
-------	-----------	-----------

DIRECTIONS TO SITE:
FROM THE A1(M) JUNCTION 9, HEAD EAST ON
THE A505 (FOLLOW SIGN TO ROYSTON). AT
FIRST ROUNDABOUT, TURN RIGHT AND
CONTINUE ALONG A505. FOLLOW A505 FOR
APPROX 15km AND TURN RIGHT AT
ROUNDABOUT FOLLOWING SIGN FOR THERFIELD
ONTO BALDOCK ROAD. TURN RIGHT AFTER
200m (SIGN FOR THERFIELD). FOLLOW THIS
ROAD FOR 6km AND TURN RIGHT INTO MILL
LANE. AFTER 400m, TURN LEFT INTO ACCESS
TRACK. FOLLOW TRACK FOR 200m. SITE IS
LOCATED ON WATER TOWER AT END OF
TRACK.

NOTES:

A	Issued for Approval	GJ	MS	XXXXXX
REV	MODIFICATION	BY	CH	DATE



Cell Name		Op
THERFIELD		-
Cell ID No		
CTIL	VM02	VF
107828_26	N/A	182

Site Address / Contact Details

LEE VALLEY WATER BOARD
THERFIELD
HERTFORDSHIRE
SG8 9TT

Drawing Title:	SITE LOCATION MAPS
----------------	--------------------

Purpose of issue:	PLANNING	Dwg Rev
-------------------	----------	------------

Drawing Number:	100	A
-----------------	-----	---

Surveyed By: MS	Original Sheet Size: A3	Pack Issue
---------------------------	-----------------------------------	---------------

Drawn: GJ	Date: XXXXXX	Checked: MS	Date: XXXXXX	A
--------------	-----------------	----------------	-----------------	---