

THIS DRAWING & ANY DESIGN THEREON IS THE COPYRIGHT OF INIGO ARCHITECTURE LTD AND MUST NOT BE REPRODUCED WITHOUT THEIR WRITTEN CONSENT

ALL DIMENSIONS AND LEVELS ARE SUBJECT TO A THOROUGH AND COMPREHENSIVE SURVEY OF THE SITE PRIOR TO THE COMMENCEMENT OF ANY WORKS.

ALL SIZES OF STRUCTURAL COMPONENTS ARE TO BE DETERMINED BY A STRUCTURAL ENGINEER.

ELECTRICAL INSTALLATION OR MODIFICATIONS MATERIALS AND WORKMANSHIP SHALL COMPLY WITH THE LATEST EDITIONS OF THE RELEVANT BRITISH STANDARDS AND CODES OF PRACTICE AND ARE TO BE INSTALLED IN ACCORDANCE WITH THE LATEST EDITIONS OF THE IET'S WIRING REGULATIONS. IN ADDITION THEY MUST COMPLY WITH THE CURRENT BS SPECIFICATION. IN ADDITION THEY MUST COMPLY WITH THE LOCAL WATER COMPANY BYELAWS, THE CABLE GUIDE AND CODES OF APPROVED DOCUMENTS AND ALL NATIONAL AND LOCAL REGULATIONS. THE BUILDING REGULATIONS LATEST AMENDMENTS.

PLEASE NOTE ELECTRICAL CONTRACTORS MUST BE MEMBERS OF THE NATIONAL INSPECTION COUNCIL FOR ELECTRICAL INSTALLATION (NICEIC) OR THE ELECTRICAL CONTRACTORS ASSOCIATION (ECSA) OR THE ELECTRICAL CONTRACTORS ASSOCIATION (ECSA).

MECHANICAL INSTALLATION OR MODIFICATION INCLUDING HEATING & HOT WATER SYSTEMS SHALL COMPLY WITH THE LATEST EDITIONS OF THE RELEVANT BRITISH STANDARDS AND CODES OF PRACTICE AND ARE TO BE INSTALLED IN ACCORDANCE WITH THE LATEST EDITIONS OF THE IET'S WIRING REGULATIONS. IN ADDITION THEY MUST COMPLY WITH THE CURRENT BS SPECIFICATION. IN ADDITION THEY MUST COMPLY WITH THE LOCAL WATER COMPANY BYELAWS, THE CABLE GUIDE AND CODES OF APPROVED DOCUMENTS AND ALL NATIONAL AND LOCAL REGULATIONS.

ALL WORKS ARE TO COMPLY WITH THE LATEST REVISION OF THE BRITISH STANDARDS.

THE CLIENT OR APPOINTING AGENT SHOULD ADVISE OF ANY KNOWN BURIED SERVICES AND DRAINAGE LOCATION OR RESTRICTIVE COVENANTS.

THIS DRAWING SHOULD BE READ IN CONJUNCTION WITH ALL PLANS, SECTIONS AND DETAILS AND MUST NOT BE USED AS A GUIDE TO SCALE FROM THIS DRAWING EXCEPT FOR PLANNING PURPOSES.

CDM Regulations 2015 : Designers' Notes on Significant Residual Risks

1.


These notes relate solely to information shown on this drawing. Only significant risks which are considered to be unusual, or unlikely to be obvious to a competent contractor or other designer will be highlighted. This information may be subject to revision as the design develops.

Refer also to Drawings


VERIFICATION STATUS	Verified By	Date
INFO/DESIGN		
PLANNING		
BUILDING CONTROL		
CONSTRUCTION		

No	Revision	Date	Drn	Chkd



PROPOSED FIRST FLOOR
GENERAL ARRANGEMENT PLAN

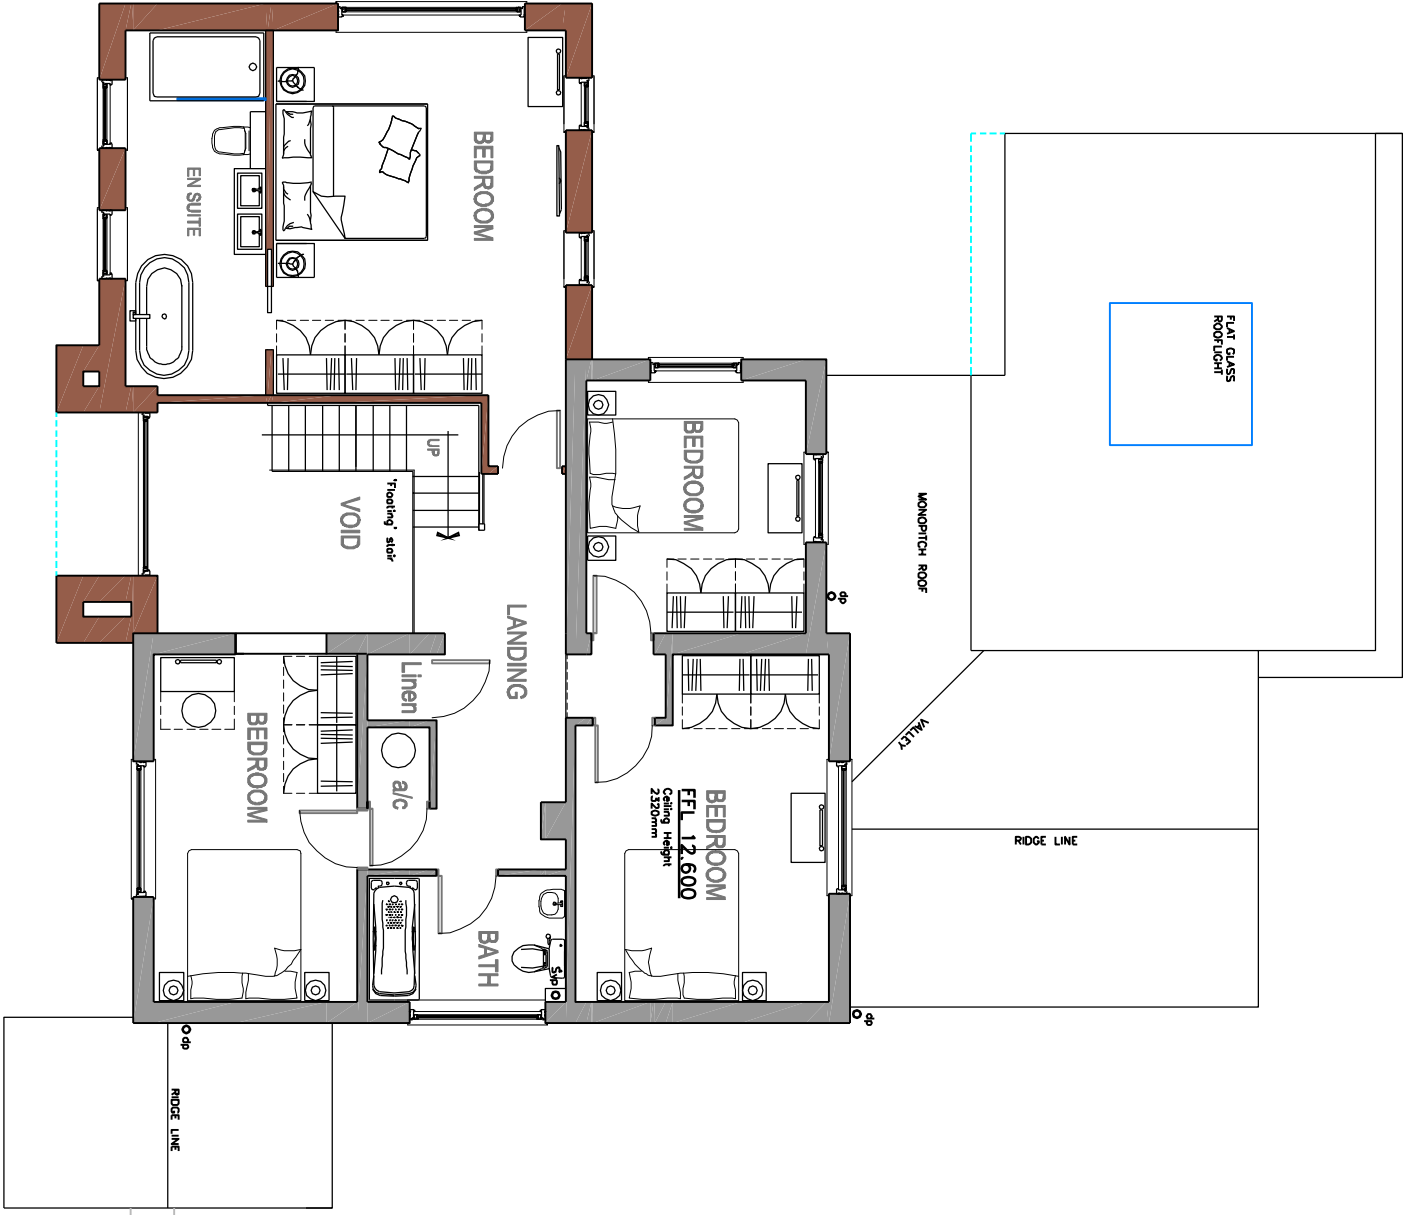

PROPOSED GROUND FLOOR
GENERAL ARRANGEMENT PLAN

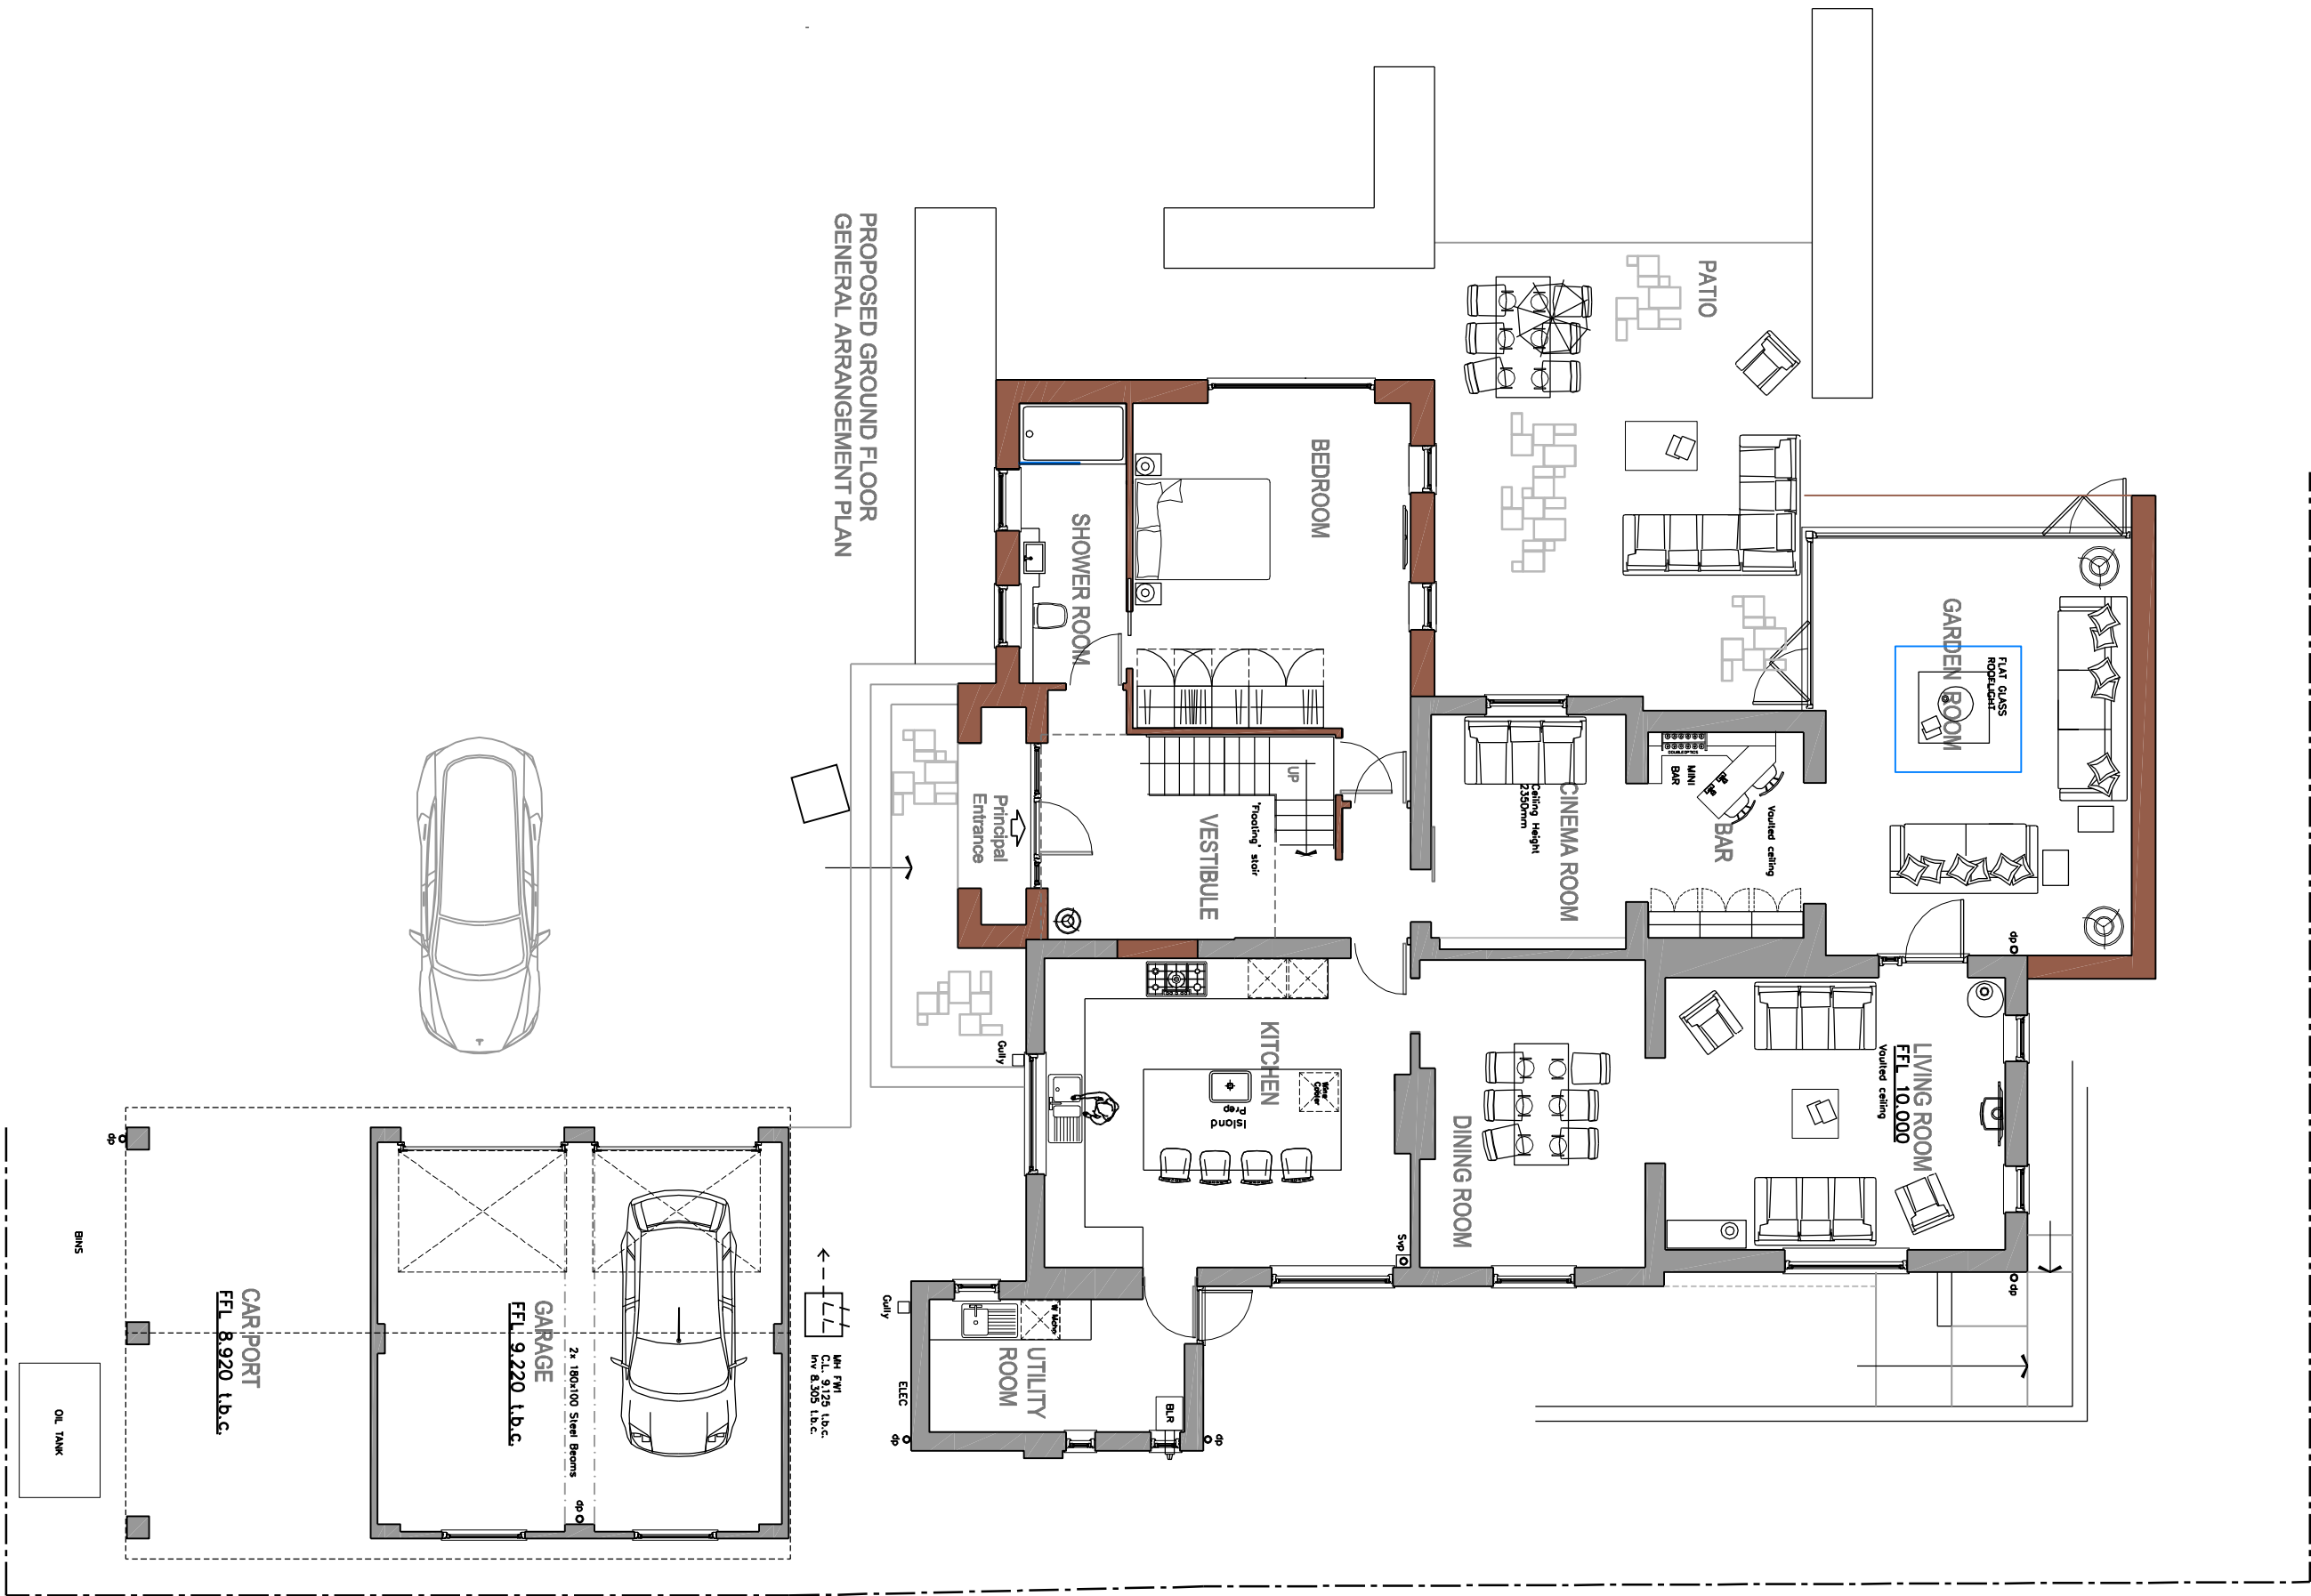

PROPOSED FIRST FLOOR
GENERAL ARRANGEMENT PLAN

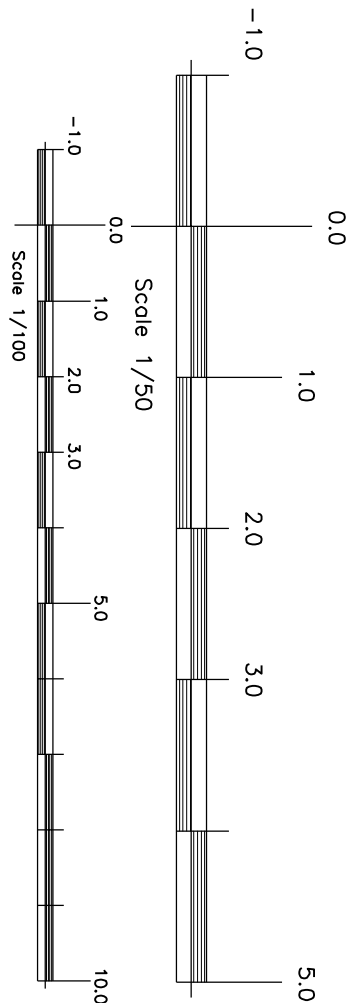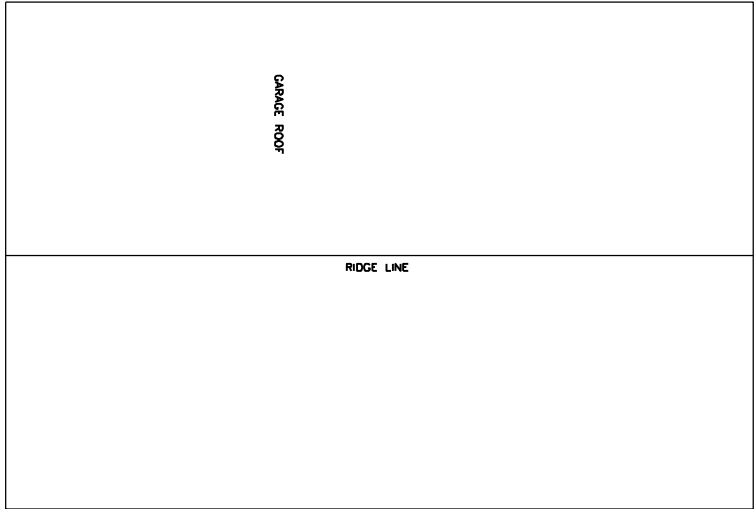

INIGO ARCHITECTURE LTD

Mr & Mrs Christie

Proposed Extensions and Alterations

7 Ashwell Street, Ashwell
Baldoock, Hertfordshire SG7 5QF

Proposed Ground & First Floor
General Arrangement Plans

Tel: 01462 654805

CIAT CHARTERED PRACTICE AND DEVELOPMENT CONSULTANTS
THE PRINCE OF WALES CENTRE, STATION ROAD
E. MAIL: info@inigoarch.co.uk