


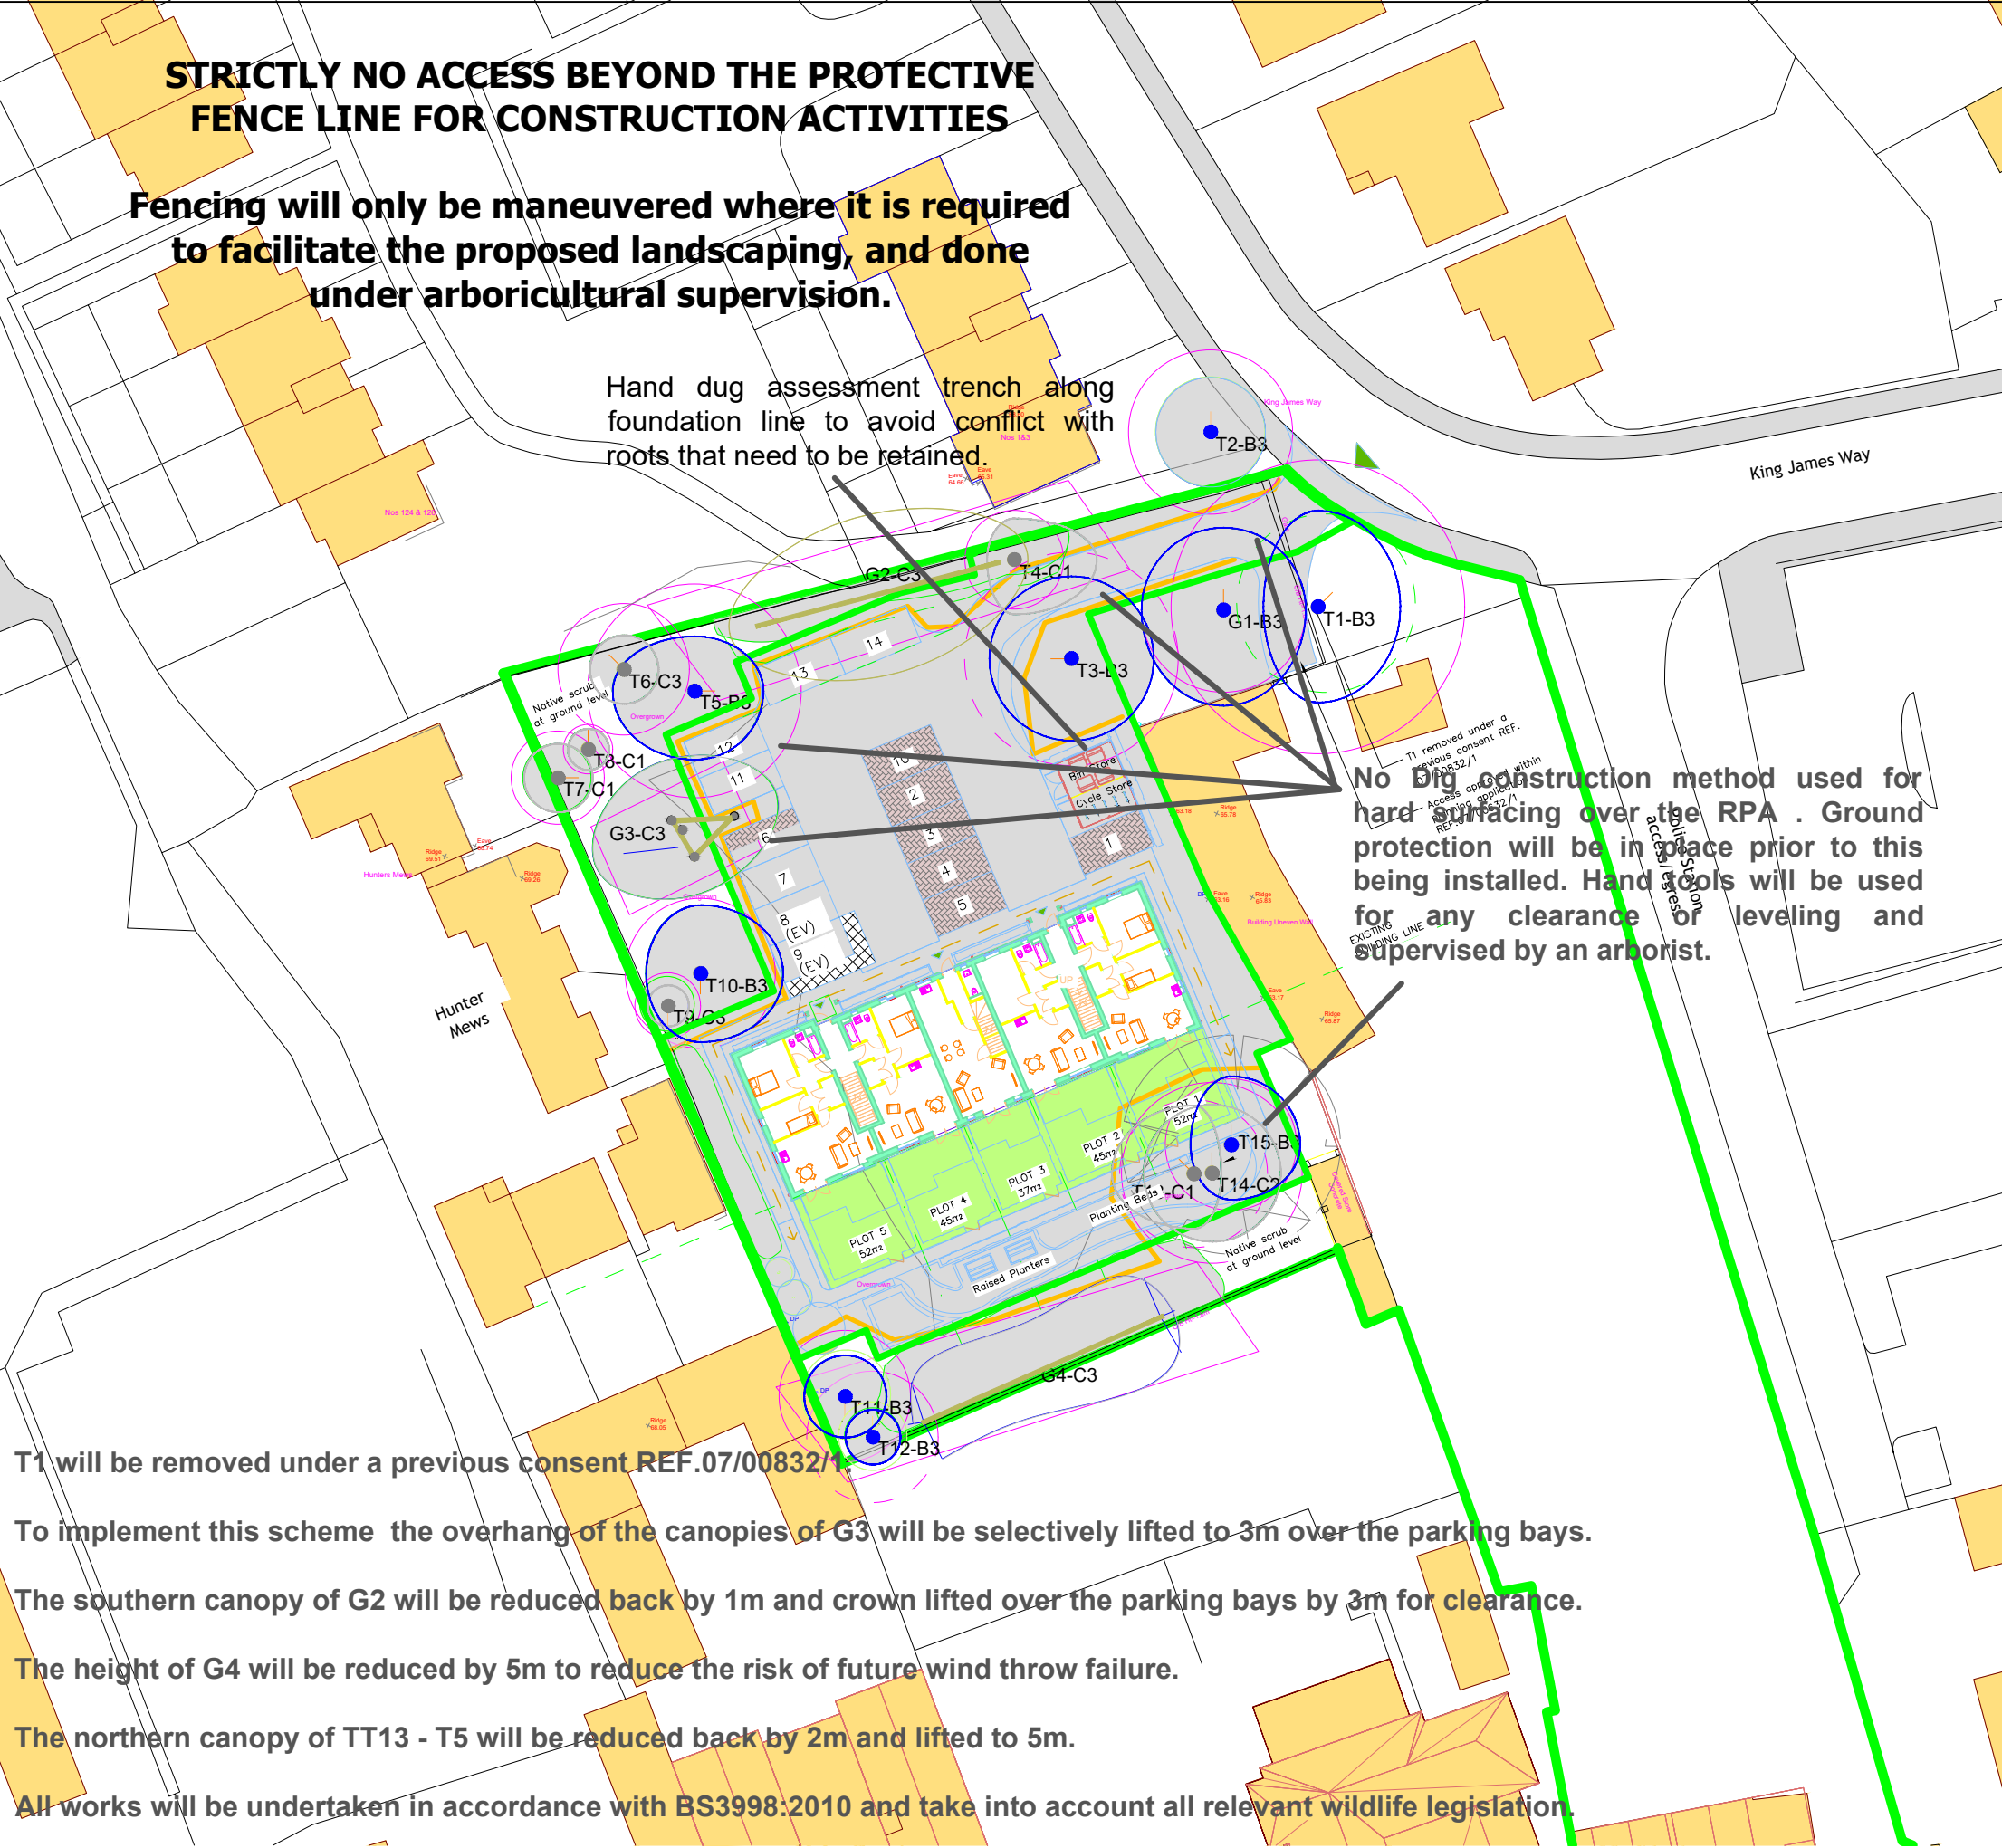

KEY

- Tree Position with Canopy Spread plus BS5837 Category A1, A2 or A3
- Tree Position with Canopy Spread plus BS5837 Category B1, B2 or B3
- Tree Position with Canopy Spread plus BS5837 Category C1, C2 or C3
- Tree Position with Canopy Spread plus BS5837 Category U
- Root Protection Area (RPA) - Based on Simple Radius from Tree
- First significant Branch direction (FSB)
- Protective Fence Line

TREE PROTECTION PLAN

CLIENT: Barker Associates

PROJECT: Land Rear of The Bayners, Roston, Herts

DATE: 7th January 2025
SCALE: 1:500 A3
REV: 2

ANDREW DAY
ARBORICULTURALCONSULTANCY LTD
5 BROOK PLACE
HALSTEAD
ESSEX
CO9 1DG

TEL: 0333 242 7344 MOB: 0777 231 7770
EMAIL: andy@andrewdayconsultancy.com