



Proposed External View (1:10)


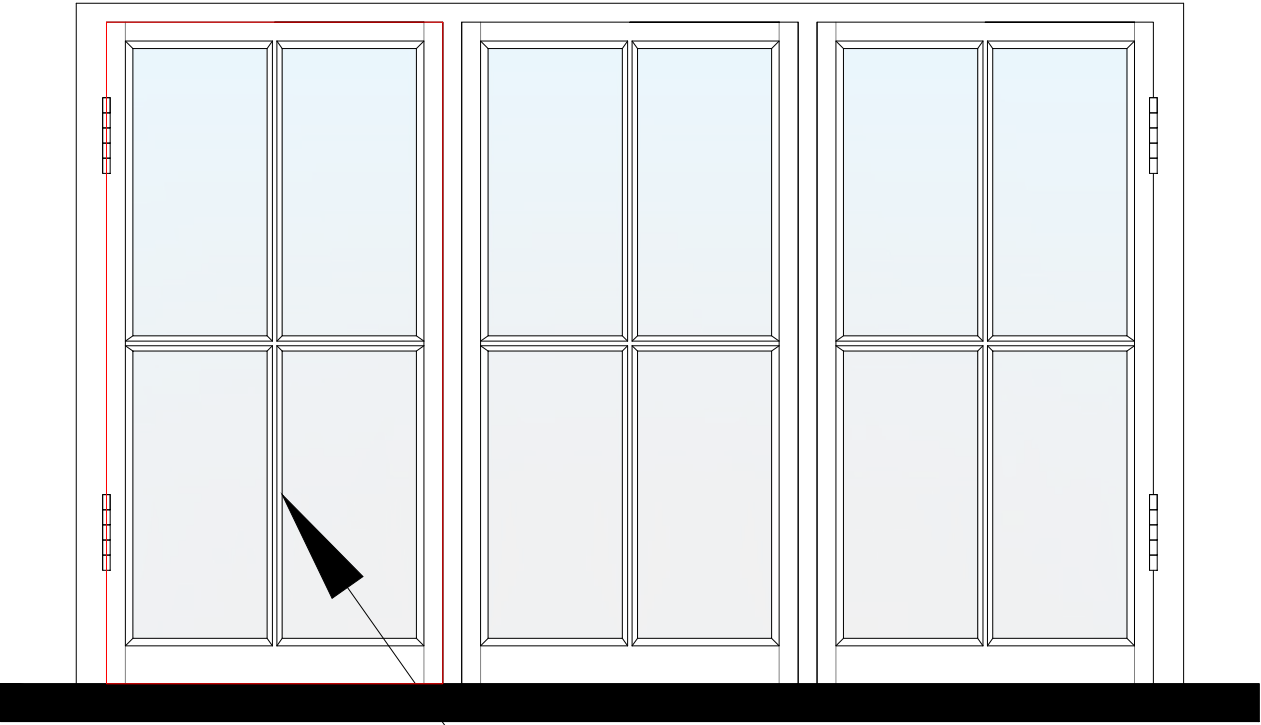


Proposed new casement window.


Proposed Internal View (1:10)

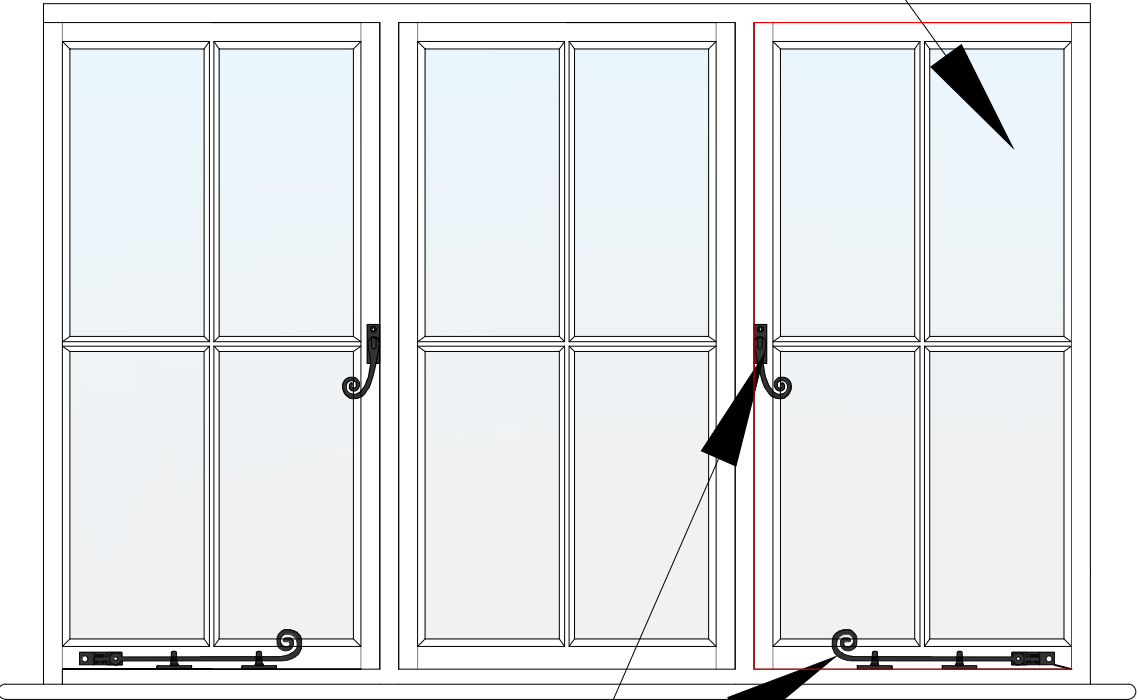

Existing monkey tail handle and casement arm are to to be retained and used on new windows.

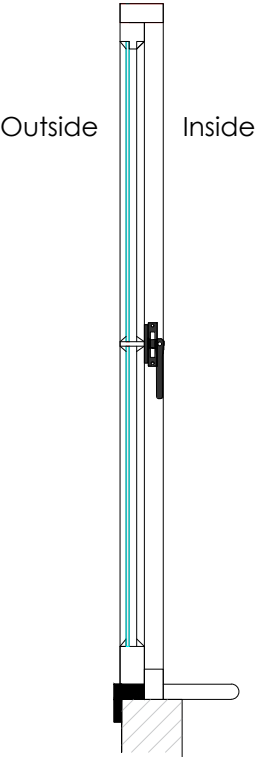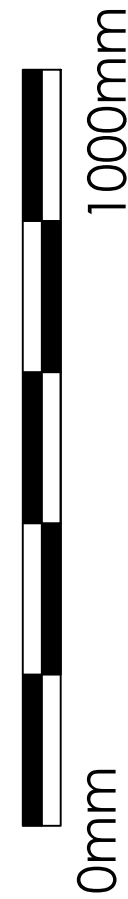


Sectional drawing of proposed window (1:5)

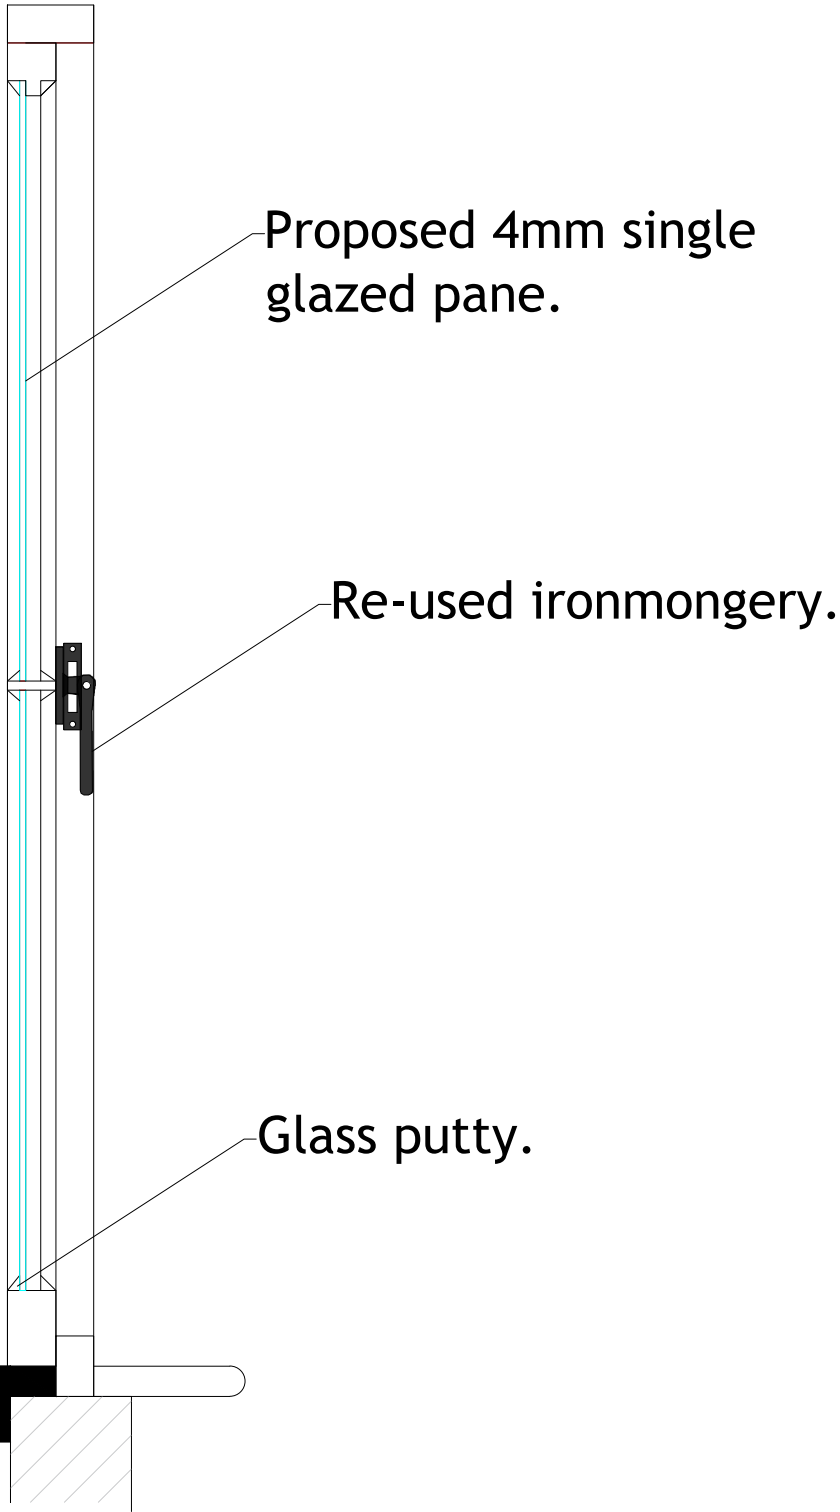

All measurements are to be checked on-site for validation and authenticity with layouts indicative only

No amendments or copies are to be produced without prior consent from Rapleys LLP. Do not scale from drawing

Ref	Date	Revision
-	-	-

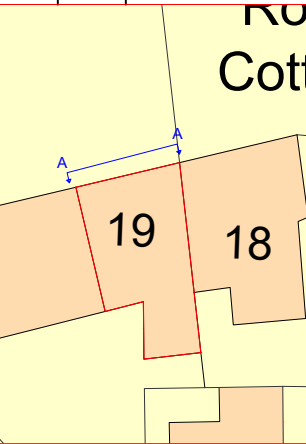

Client
Letchworth Garden City
Heritage Foundation

Job Title
19 Roxley Cottages
Willian
Letchworth Garden City
SG6 2AX

Drawing Title
Proposed Window and
Sectional Drawings

Scale	Size	Date	Drawn
1:10	A3	July 2024	RB
1:5			

RAPLEYS

RAPLEYS LLP
66 St James Street,
London SW1A 1NE
Tel: 0370 777 6292
www.rapleys.com

DRAWING NO:
24-02033- PR-002