

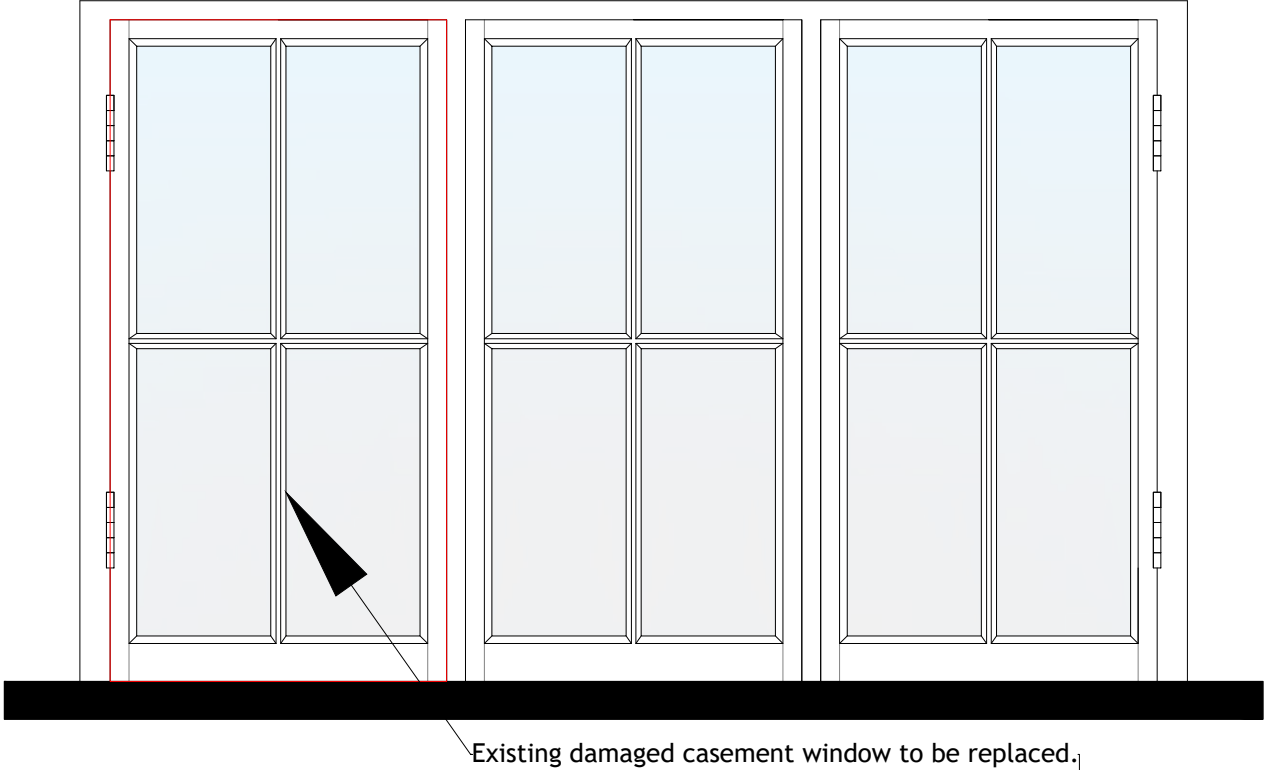



Existing External View (1:10)

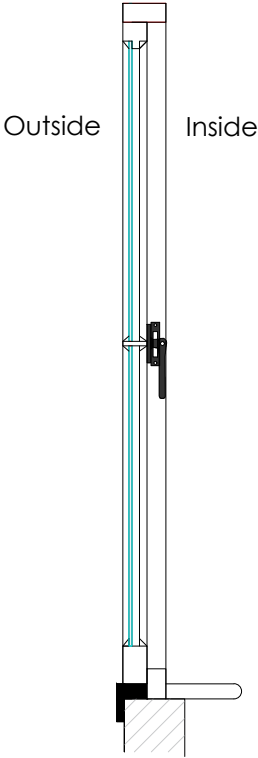

Existing Internal View (1:10)

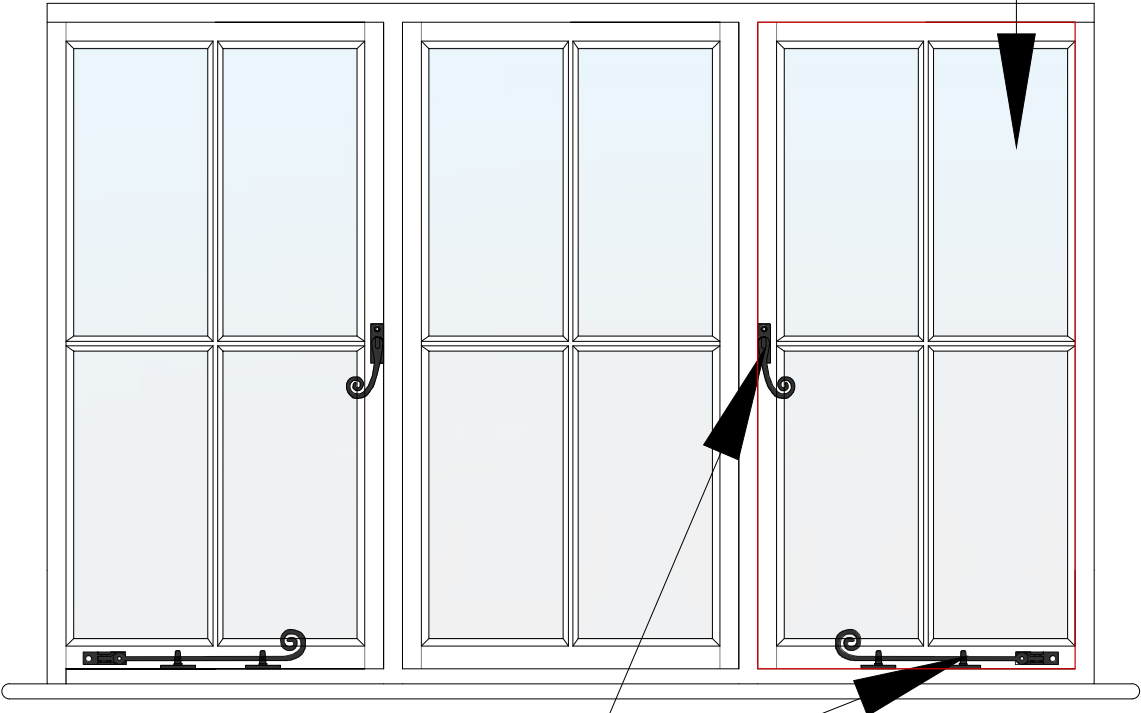


Sectional drawing of existing window (1:5)

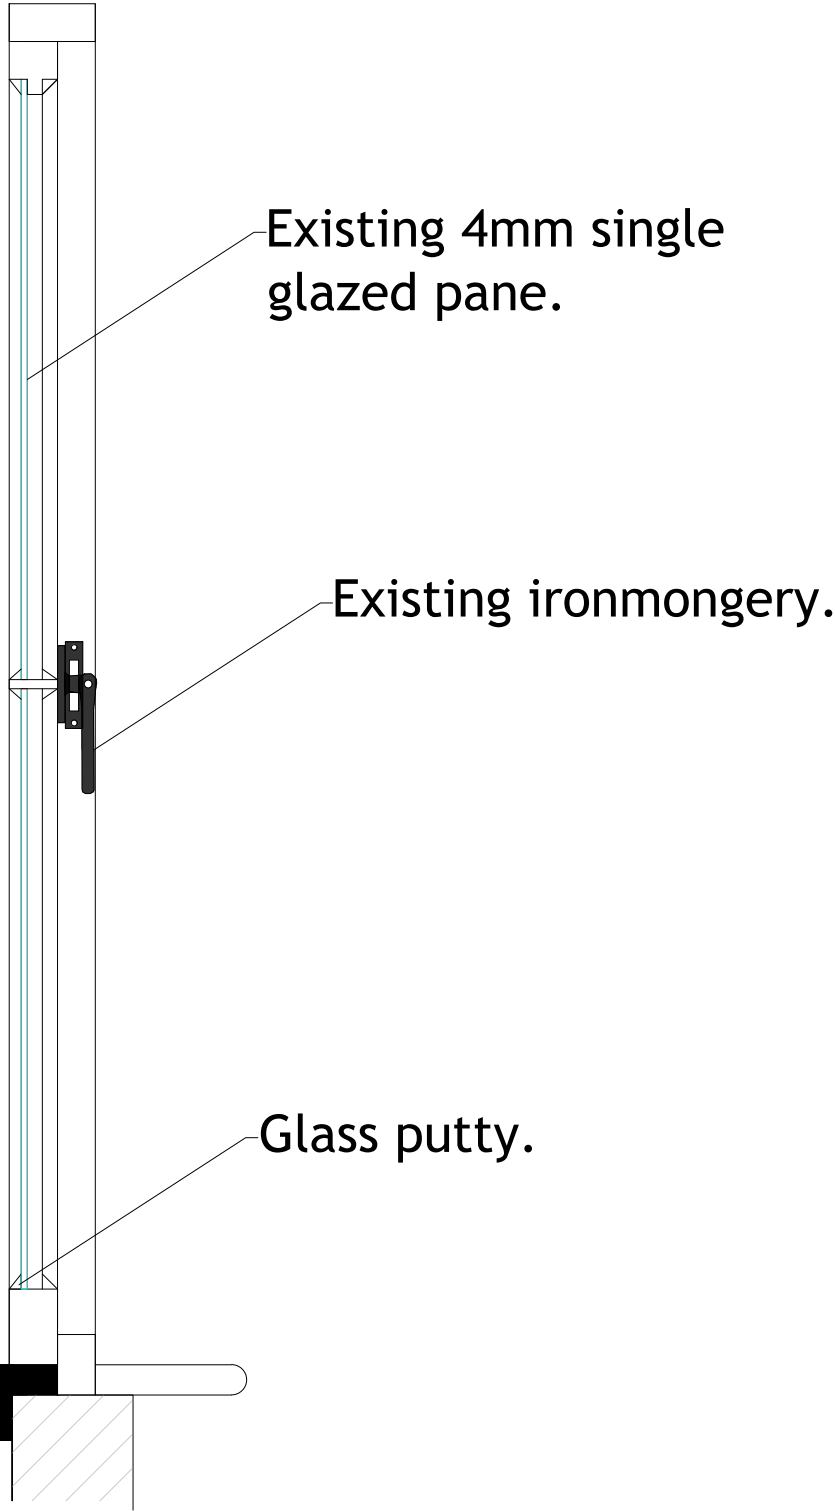

All measurements are to be checked on-site for validation and authenticity with layouts indicative only

No amendments or copies are to be produced without prior consent from Rapleys LLP. Do not scale from drawing

Ref	Date	Revision
-	-	-

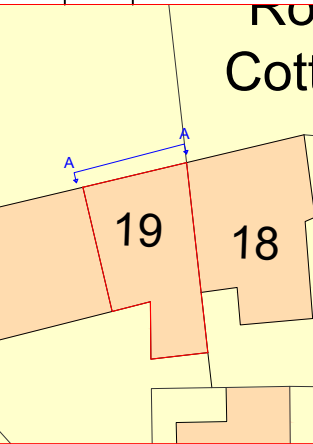

Client
Letchworth Garden City
Heritage Foundation

Job Title
19 Roxley Cottages
Willian
Letchworth Garden City
SG6 2AX

Drawing Title
Existing Window and
Sectional Drawings

Scale	Size	Date	Drawn
1:10 1:5	A3	July 2024	RB



RAPLEYS LLP
66 St James Street,
London SW1A 1NE
Tel: 0370 777 6292
www.rapleys.com

DRAWING NO:
24-02033- EX-002