

NORTH WEST ELEVATION

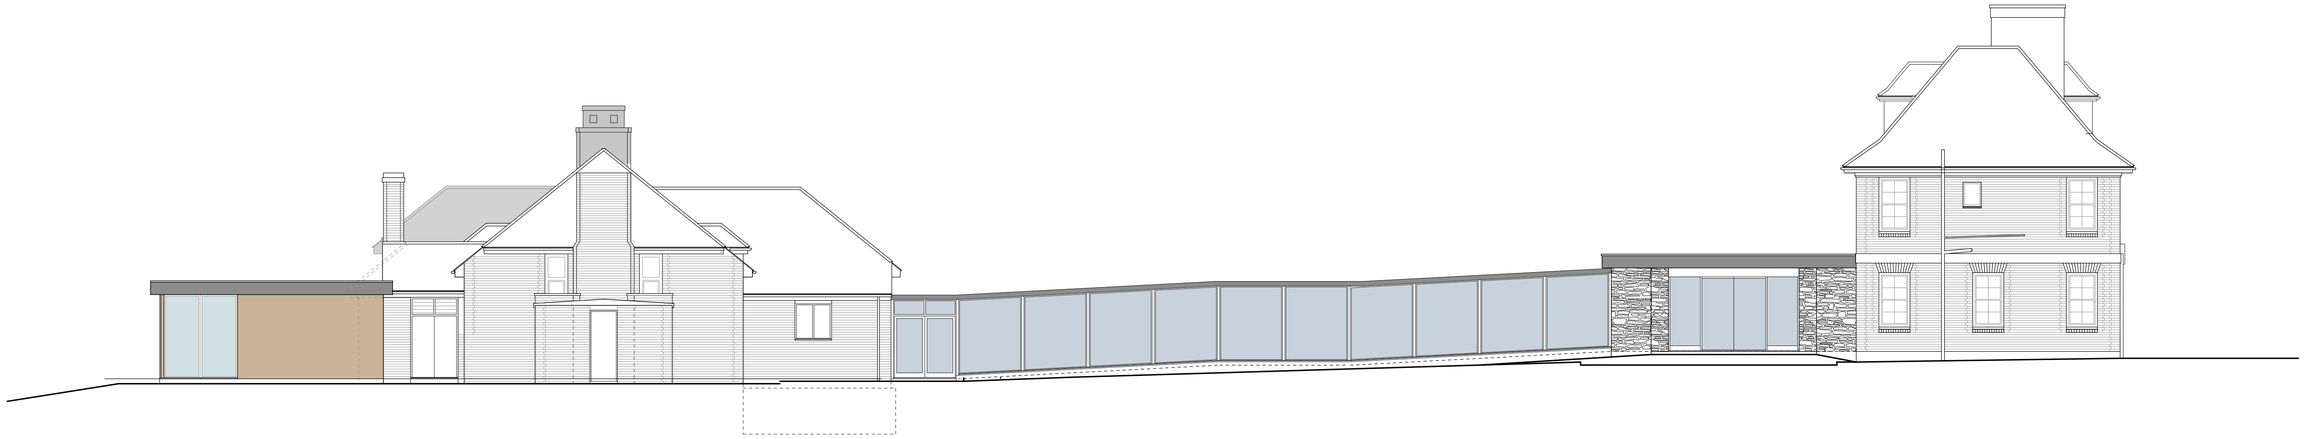

NORTH EAST ELEVATION



SOUTH EAST ELEVATION

0 1m 2m 3m 4m 5m 6m 7m 8m 9m 10m

Scale Bar 1 : 100 @ A1

clients:
M

property:
Rosehill Hospital
Hitchin Road
Letchworth Garden City
Herts SG6 3NA

title:
Proposed Elevations
Sheet 2 of 2

scale: 1:100

date: December 2017

A1

drwg. no:
17034-23

A B C

Paul J Elliott Architectural Services
6 Medalls Path Stevenage Herts SG2 9DX
01438 358620 / 07837 990724
p.jelliott@btopenworld.com