Scale: 1:50

0 1 5

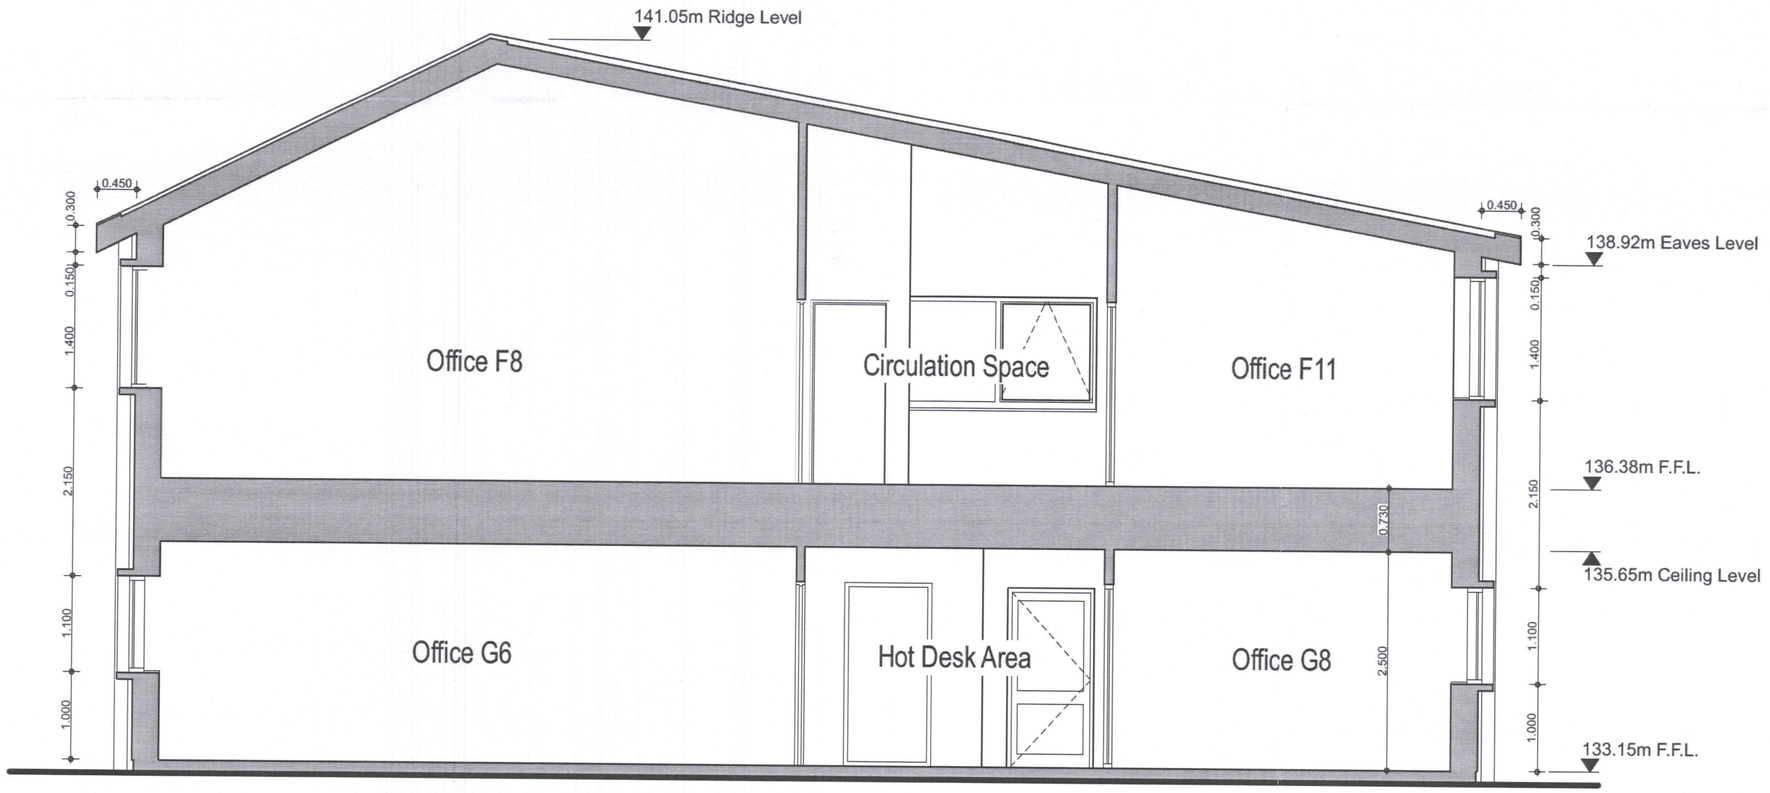

General Section Z-Z.

N.H.D.C.
02 FEB 2018

Richard Thelwell
Chartered Architect

11 Home Farm Drive
Allestree DE22 2UP

Mob: 07974 083649
Tel: 01332 552608
email: rsthelwellerchitect@gmail.com

Client:	DERMAL LABORATORIES LTD
Project:	SPRINGWOOD EXTENSION
Drawing:	PLANNING APPLICATION General Cross Section Z-Z
Scale: 1:50 @ A2	Drawn: IP
Date: December 2017	Approved:
Drg. No.: 112/P108	Rev. No.:

This Drawing is Copyright ©

Scale for Planning Purposes Only
Use Figured Dimensions Only Any

Do Not Scale for Construction Use
Discrepancies to be Notified Immediately