



TOILET BLOCK - PROPOSED - PLAN B	
28 HODWELL, ASHWELL, BALDOLK, 5975QQ	
SCALE 1:25	
12 th MAY 2026	PROPOSED

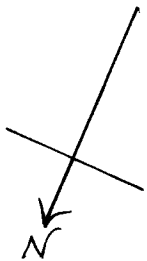

26 HODWELL

28 HODWELL

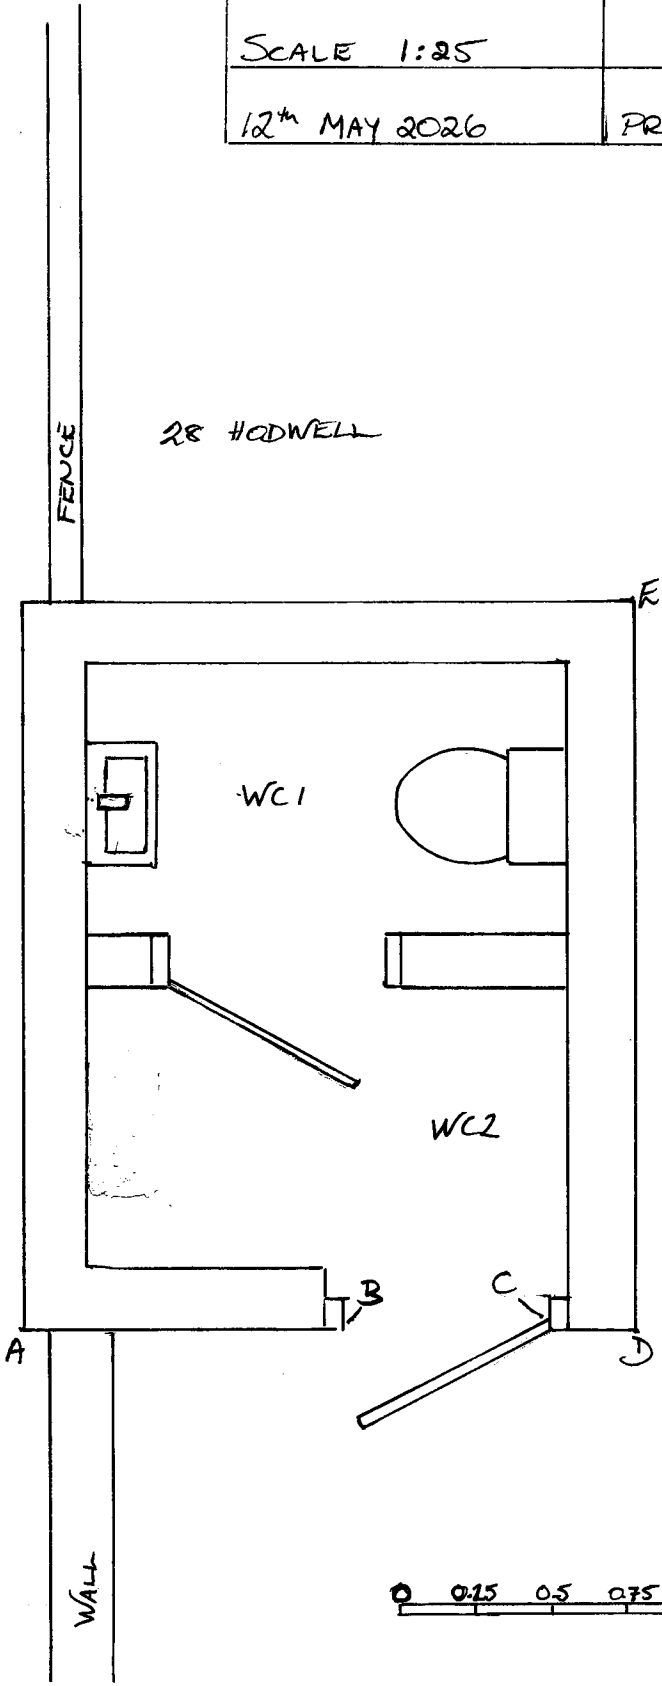

A-D = 203.5 cm
 B-C = 70 cm
 D-E = 243 cm

