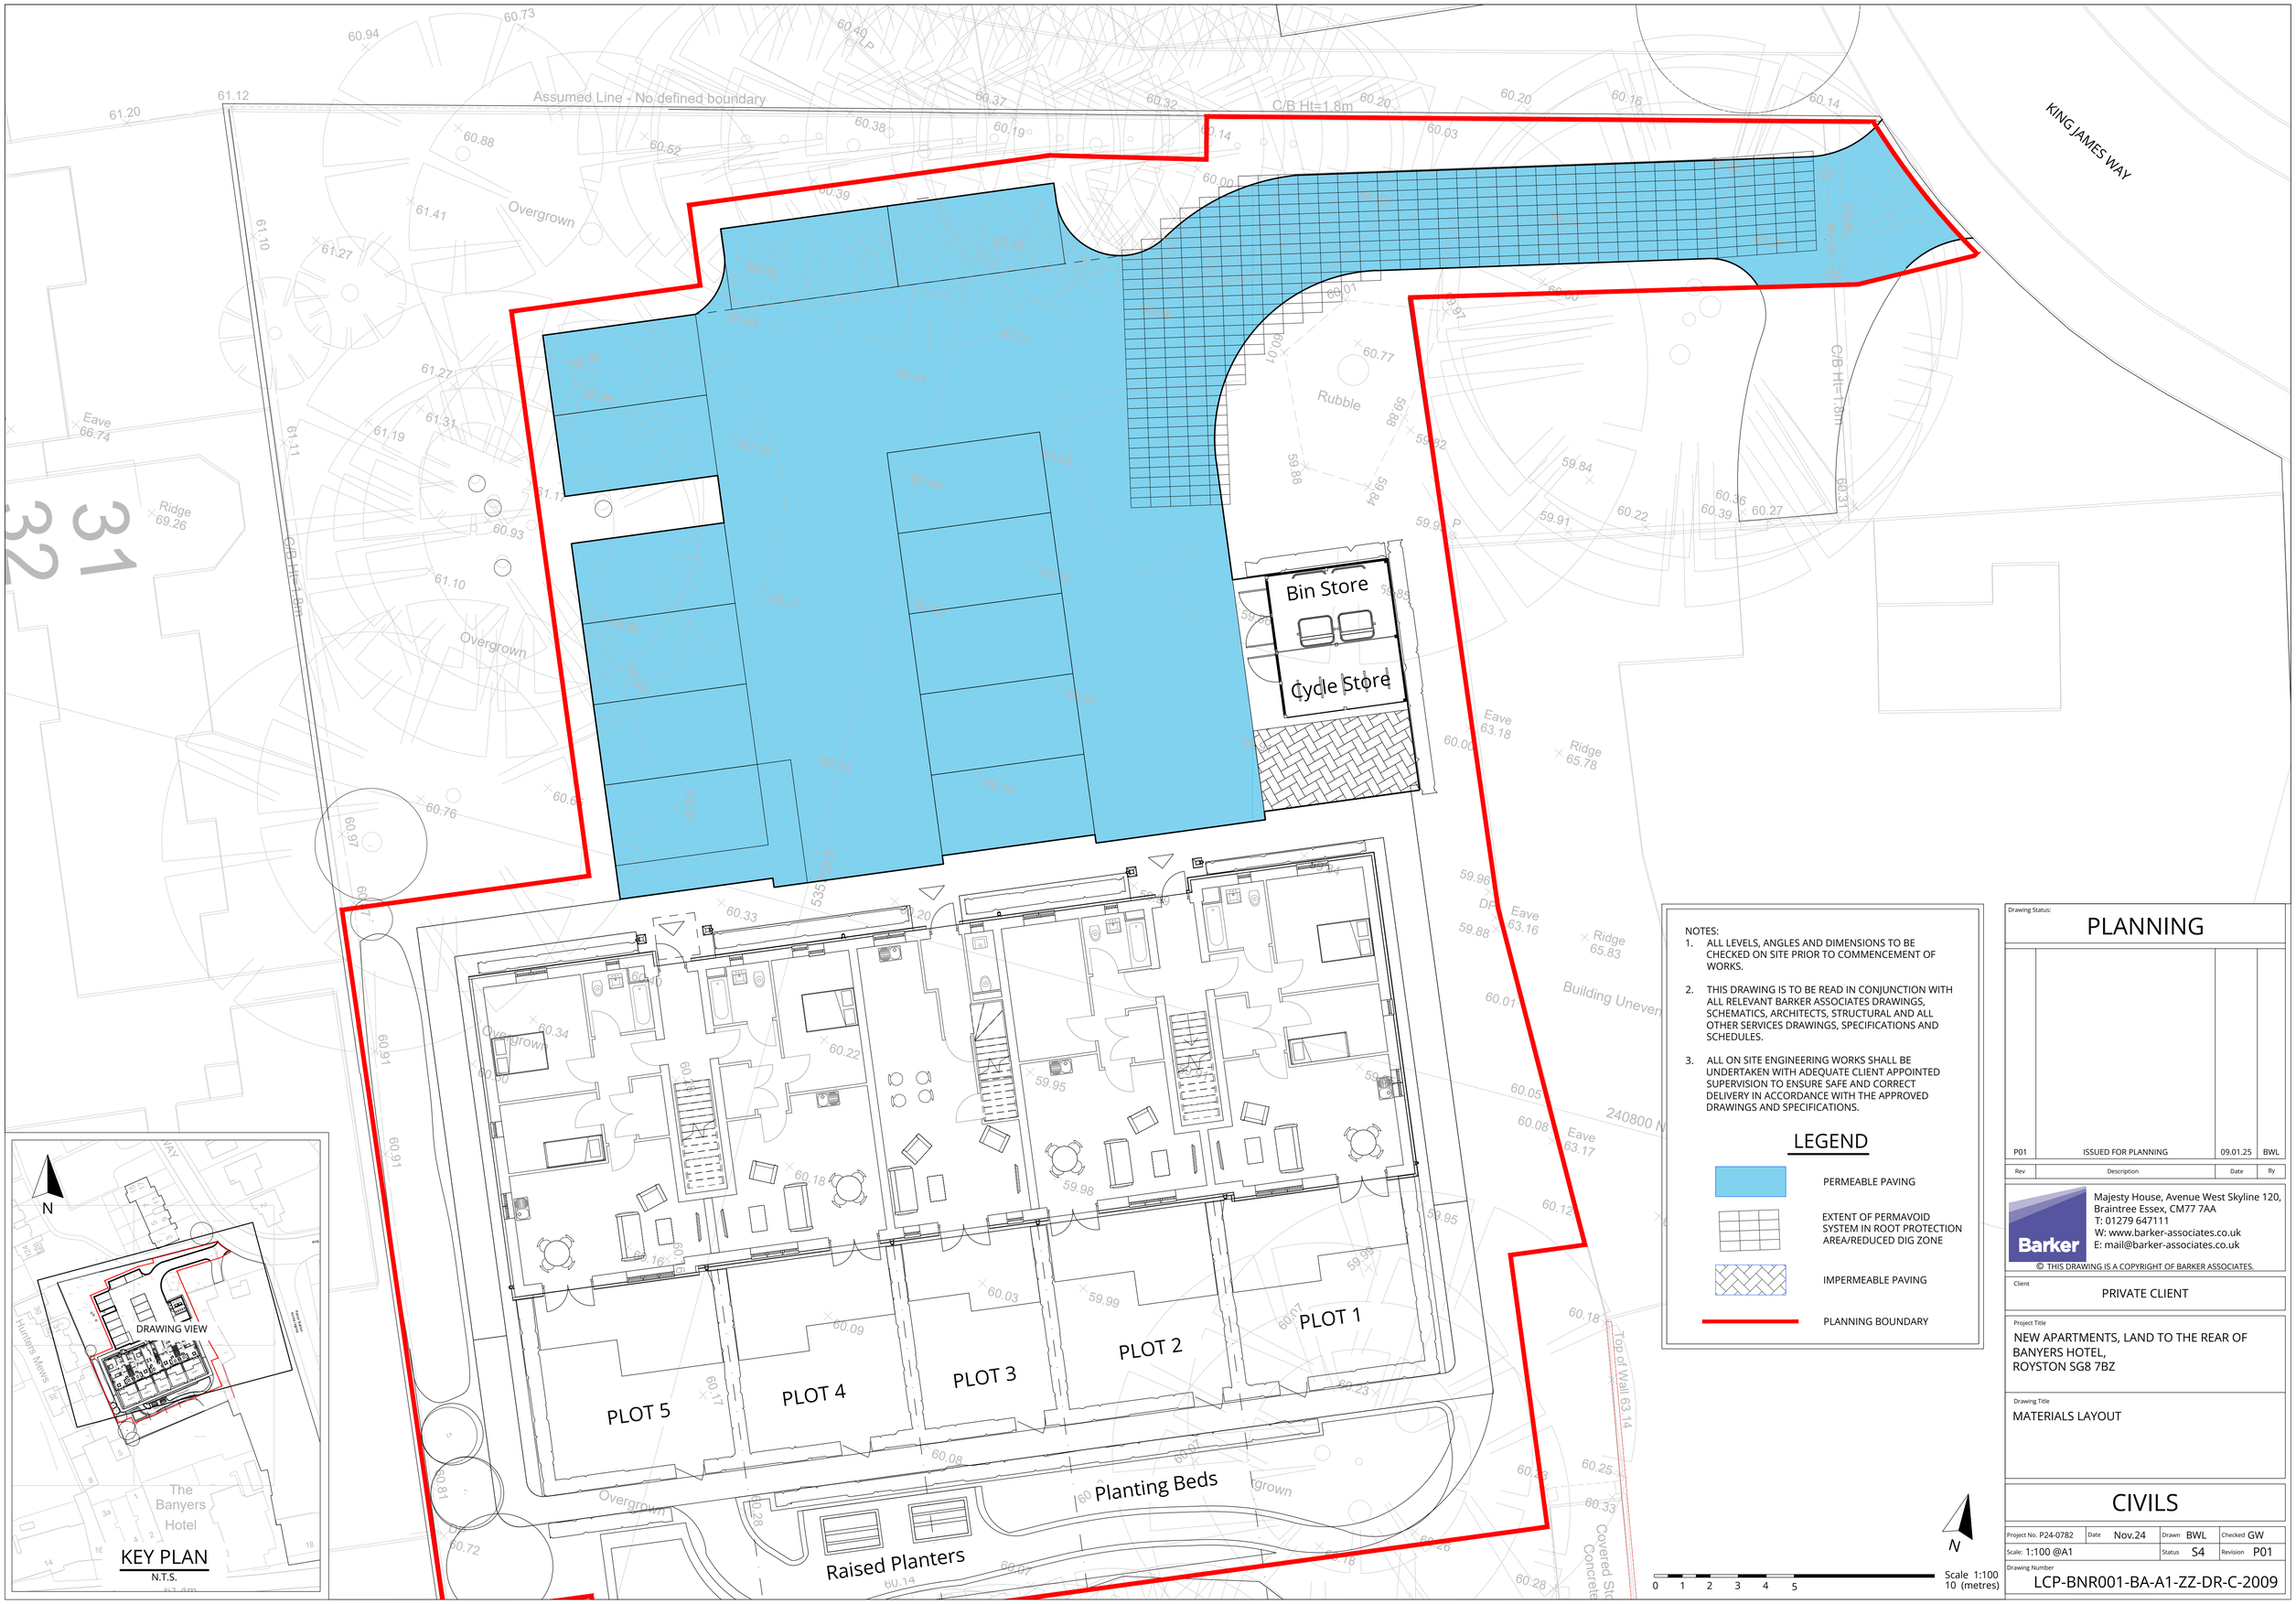


NOTES:

1. ALL LEVELS, ANGLES AND DIMENSIONS TO BE CHECKED ON SITE PRIOR TO COMMENCEMENT OF WORKS.
2. THIS DRAWING IS TO BE READ IN CONJUNCTION WITH ALL RELEVANT BARKER ASSOCIATES DRAWINGS, SCHEMATICS, ARCHITECTS, STRUCTURAL AND ALL OTHER SERVICES DRAWINGS, SPECIFICATIONS AND SCHEDULES.
3. ALL ON SITE ENGINEERING WORKS SHALL BE UNDERTAKEN WITH ADEQUATE CLIENT APPOINTED SUPERVISION TO ENSURE SAFE AND CORRECT DELIVERY IN ACCORDANCE WITH THE APPROVED DRAWINGS AND SPECIFICATIONS.

LEGEND

- PERMEABLE PAVING
- EXTENT OF PERMAVOID SYSTEM IN ROOT PROTECTION AREA/REDUCED DIG ZONE
- IMPERMEABLE PAVING
- PLANNING BOUNDARY

Drawing Status:

PLANNING

Rev	Description	Date	By
P01	ISSUED FOR PLANNING	09.01.25	BWL

Barker
Majesty House, Avenue West Skyline 120, Braintree Essex, CM77 7AA
T: 01279 647111
W: www.barker-associates.co.uk
E: mail@barker-associates.co.uk

© THIS DRAWING IS A COPYRIGHT OF BARKER ASSOCIATES.

Client: PRIVATE CLIENT

Project Title: NEW APARTMENTS, LAND TO THE REAR OF BANYERS HOTEL, ROYSTON SG8 7BZ

Drawing Title: MATERIALS LAYOUT

CIVILS

Project No. P24-0782	Date Nov.24	Drawn BWL	Checked GW		
Scale: 1:100 @A1		Status S4	Revision P01		

Drawing Number: LCP-BNR001-BA-A1-ZZ-DR-C-2009