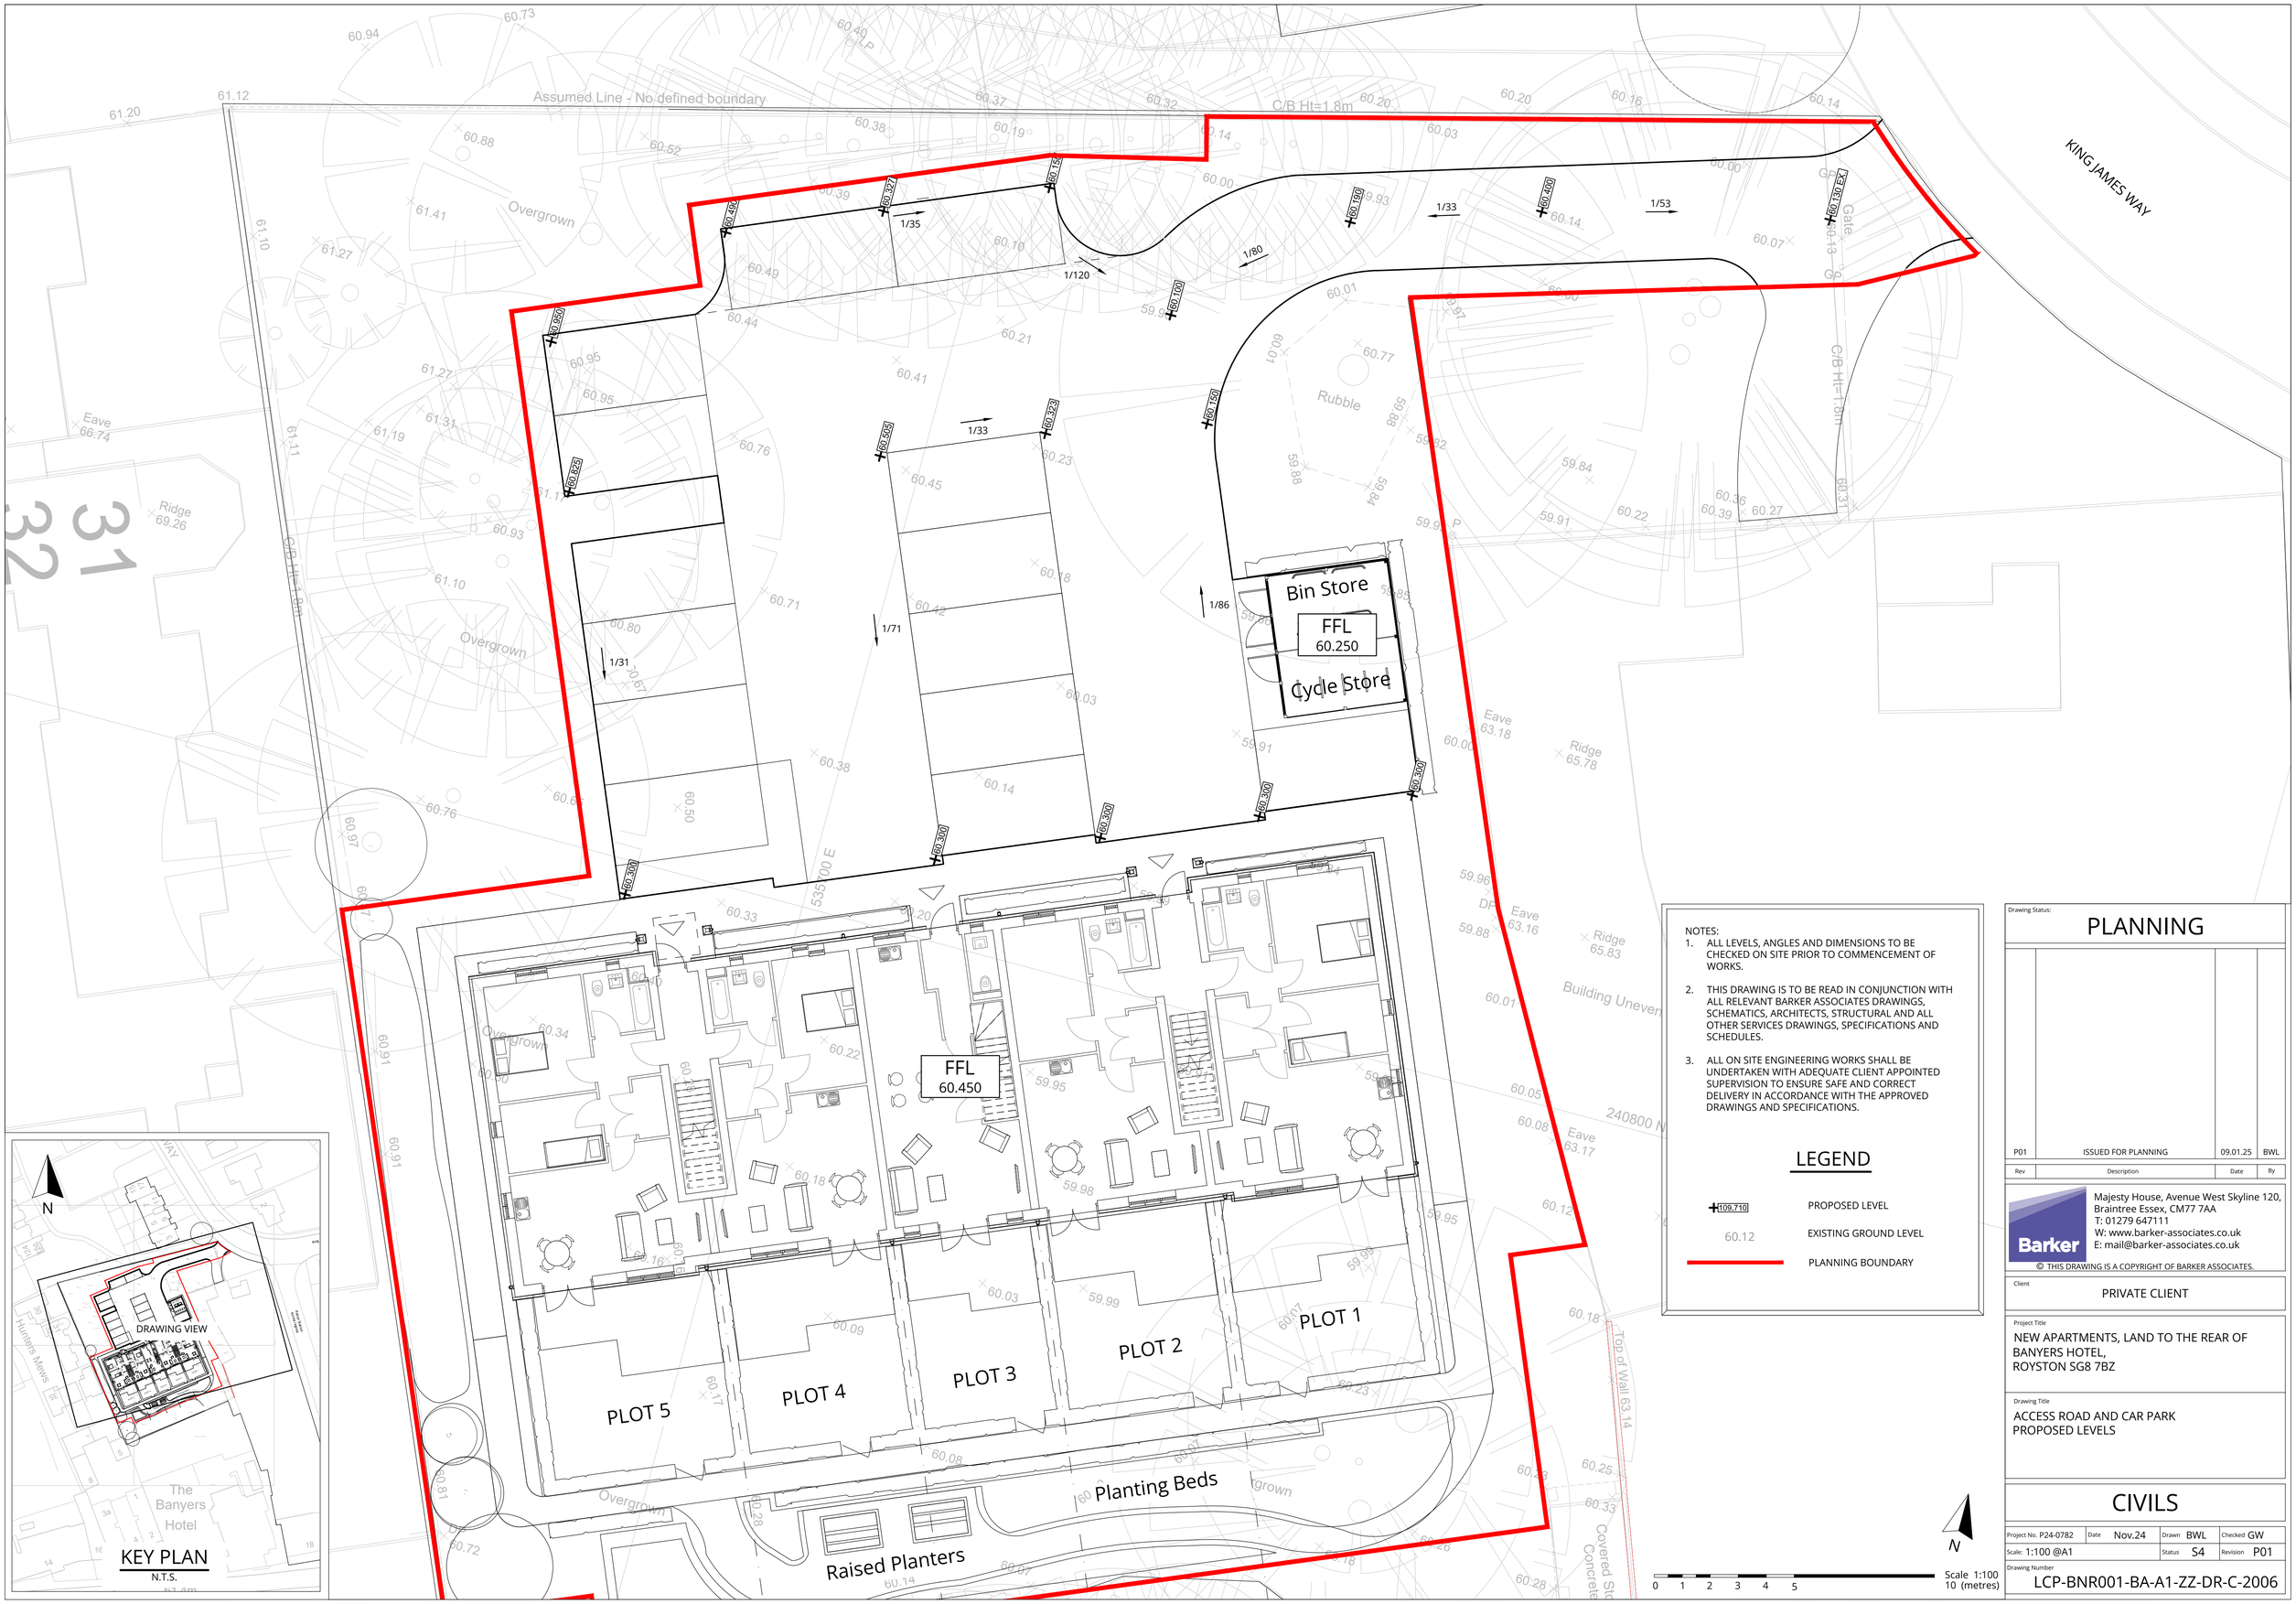


NOTES:

1. ALL LEVELS, ANGLES AND DIMENSIONS TO BE CHECKED ON SITE PRIOR TO COMMENCEMENT OF WORKS.
2. THIS DRAWING IS TO BE READ IN CONJUNCTION WITH ALL RELEVANT BARKER ASSOCIATES DRAWINGS, SCHEMATICS, ARCHITECTS, STRUCTURAL AND ALL OTHER SERVICES DRAWINGS, SPECIFICATIONS AND SCHEDULES.
3. ALL ON SITE ENGINEERING WORKS SHALL BE UNDERTAKEN WITH ADEQUATE CLIENT APPOINTED SUPERVISION TO ENSURE SAFE AND CORRECT DELIVERY IN ACCORDANCE WITH THE APPROVED DRAWINGS AND SPECIFICATIONS.

LEGEND

109.710	PROPOSED LEVEL
60.12	EXISTING GROUND LEVEL
	PLANNING BOUNDARY

Drawing Status:

PLANNING

Rev	Description	Date	By
P01	ISSUED FOR PLANNING	09.01.25	BWL

Majesty House, Avenue West Skyline 120,
Braintree Essex, CM77 7AA
T: 01279 647111
W: www.barker-associates.co.uk
E: mail@barker-associates.co.uk

© THIS DRAWING IS A COPYRIGHT OF BARKER ASSOCIATES.

Client

PRIVATE CLIENT

Project Title

NEW APARTMENTS, LAND TO THE REAR OF BANYERS HOTEL,
ROYSTON SG8 7BZ

Drawing Title

ACCESS ROAD AND CAR PARK
PROPOSED LEVELS

CIVILS

Project No.	P24-0782	Date	Nov.24	Drawn	BWL
Checked	GW	Scale:	1:100 @A1	Status	S4
Revision	P01				

Drawing Number

LCP-BNR001-BA-A1-ZZ-DR-C-2006