



This drawing must not be copied without the consent of Toby Hedges
The contractor is responsible for taking and checking all dimensions and angles
Dimensions to be taken in preference to scaling

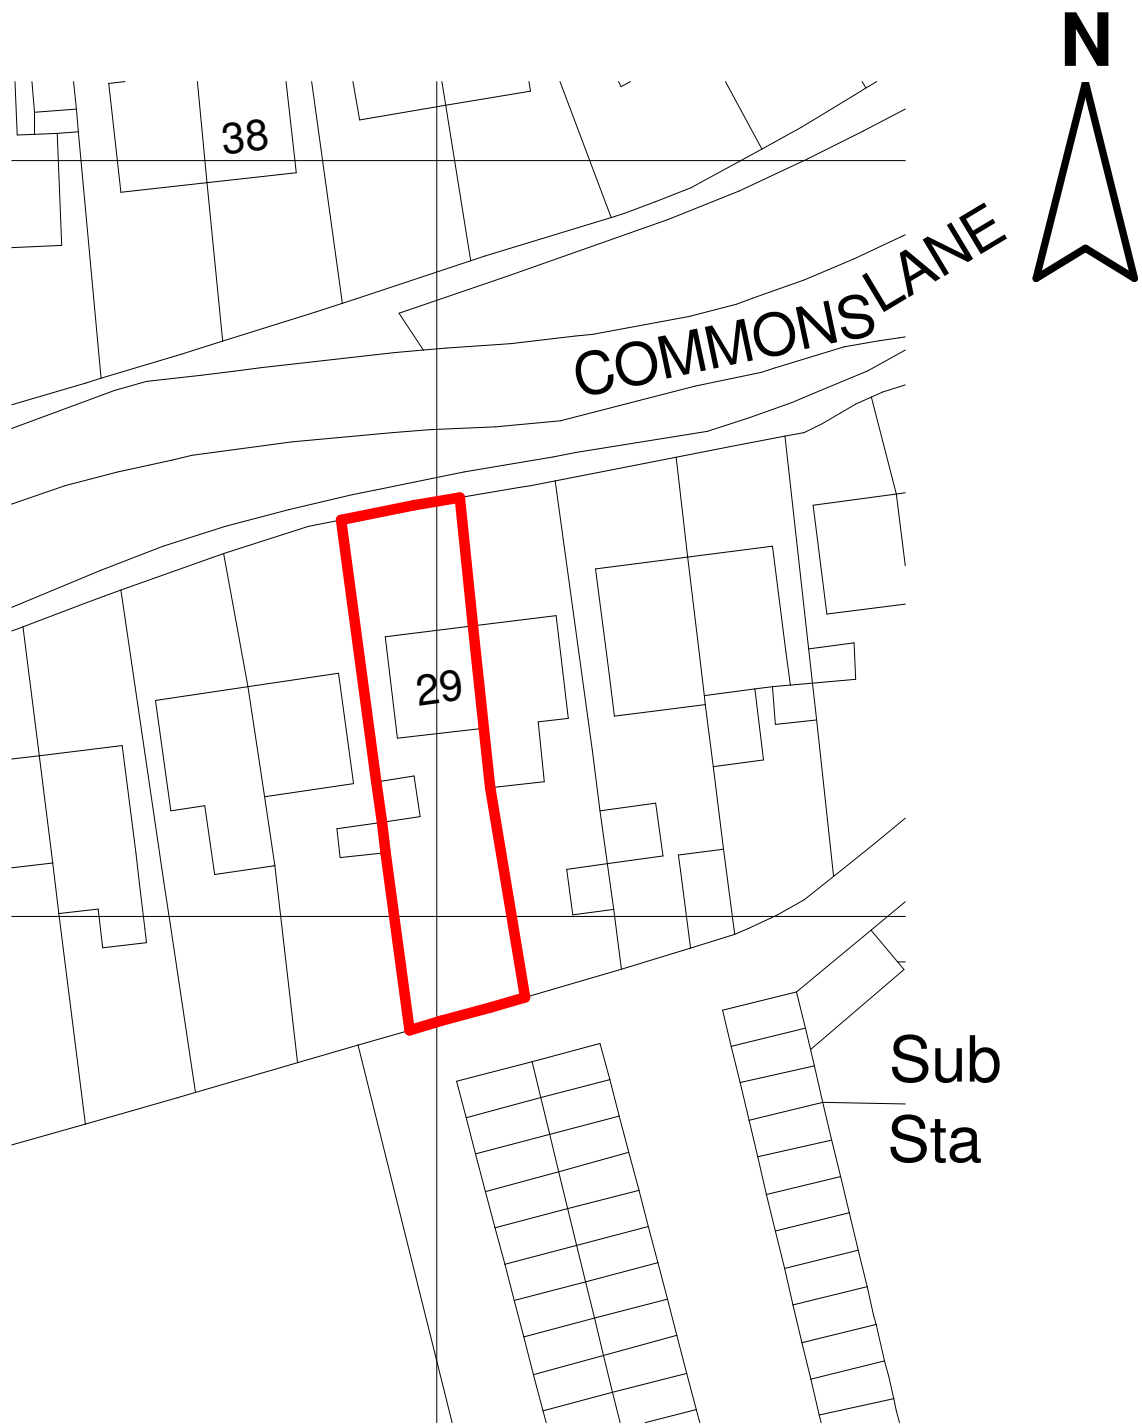

2 Block Plan
1 : 500

KEY:

SITE BOUNDARY

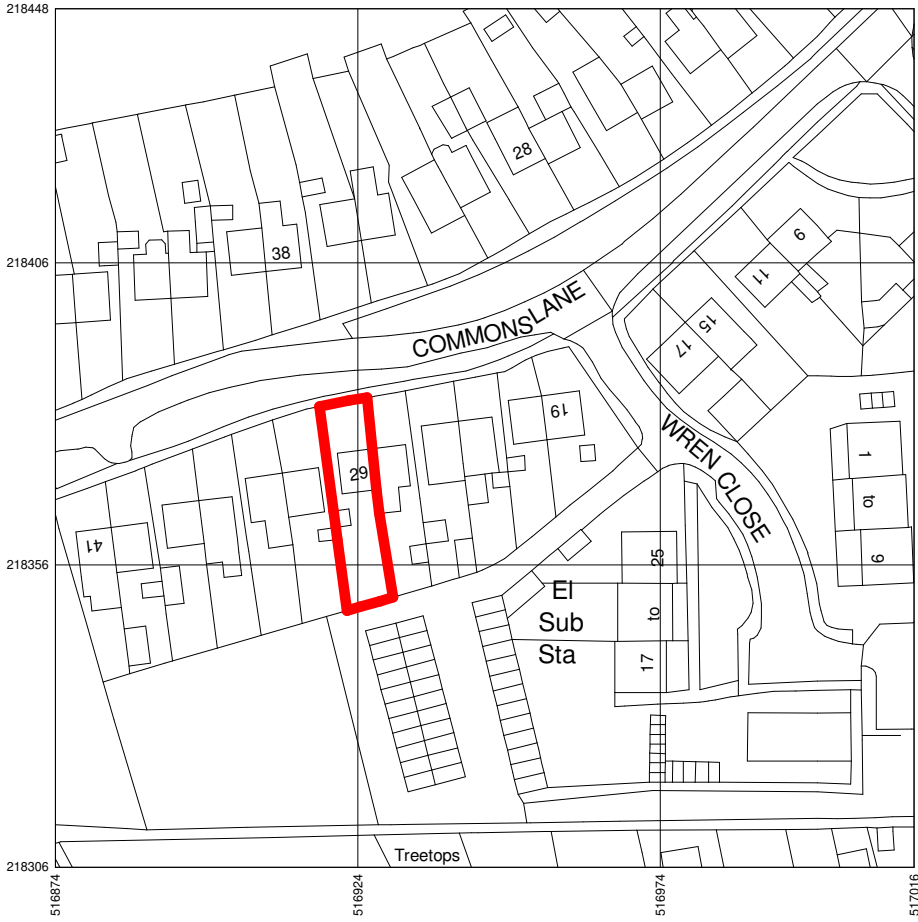


Produced on 26 August 2025 from the Ordnance Survey National Geographic Database and incorporating surveyed revision available at this date.
This map shows the area bounded by 516874 218306, 517016 218306, 517016 218448, 516874 218448, 516874 218306
Crown copyright and database rights 2025 OS 100054135. Supplied by copla ltd trading as UKPlanningMaps.com a licensed Ordnance Survey partner (OS 100054135).
Data licence expires 26 August 2026. Unique plan reference: v2511302942/1747032

3 Site Location Plan
1 : 1250



1 3D View 1

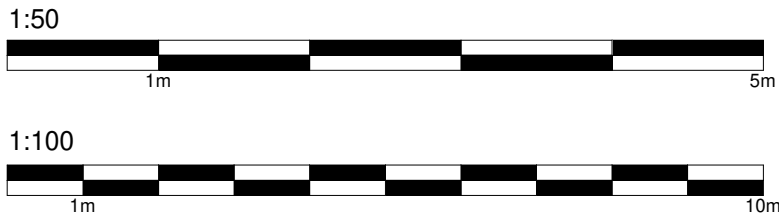

Materials:

Walls

Existing face brick & tile hung
Proposed to match existing

Roof

Existing concrete roof tiles
Proposed to match existing tiles
and GRP resin roof

Windows

Existing white uPVC windows
Proposed to match existing

Doors

Existing white uPVC
Proposed to match existing

A Planning Amendments 08/09/25 TH



CLIENT:
Mr & Mrs Matthews

PROJECT:
29 Common's Ln
Kimpton
Hertfordshire
SG4 8QG

DRAWING TITLE:
Proposed Single Storey Rear
Extension & Loft Conversion With
Rear Box Dormer
3D View, Block & Site Location Plan

SCALE: As indicated	DATE: 22/08/2025	DRAWN BY: TH
------------------------	---------------------	-----------------

DWG. NO. 2501-03	REV. A
---------------------	-----------