

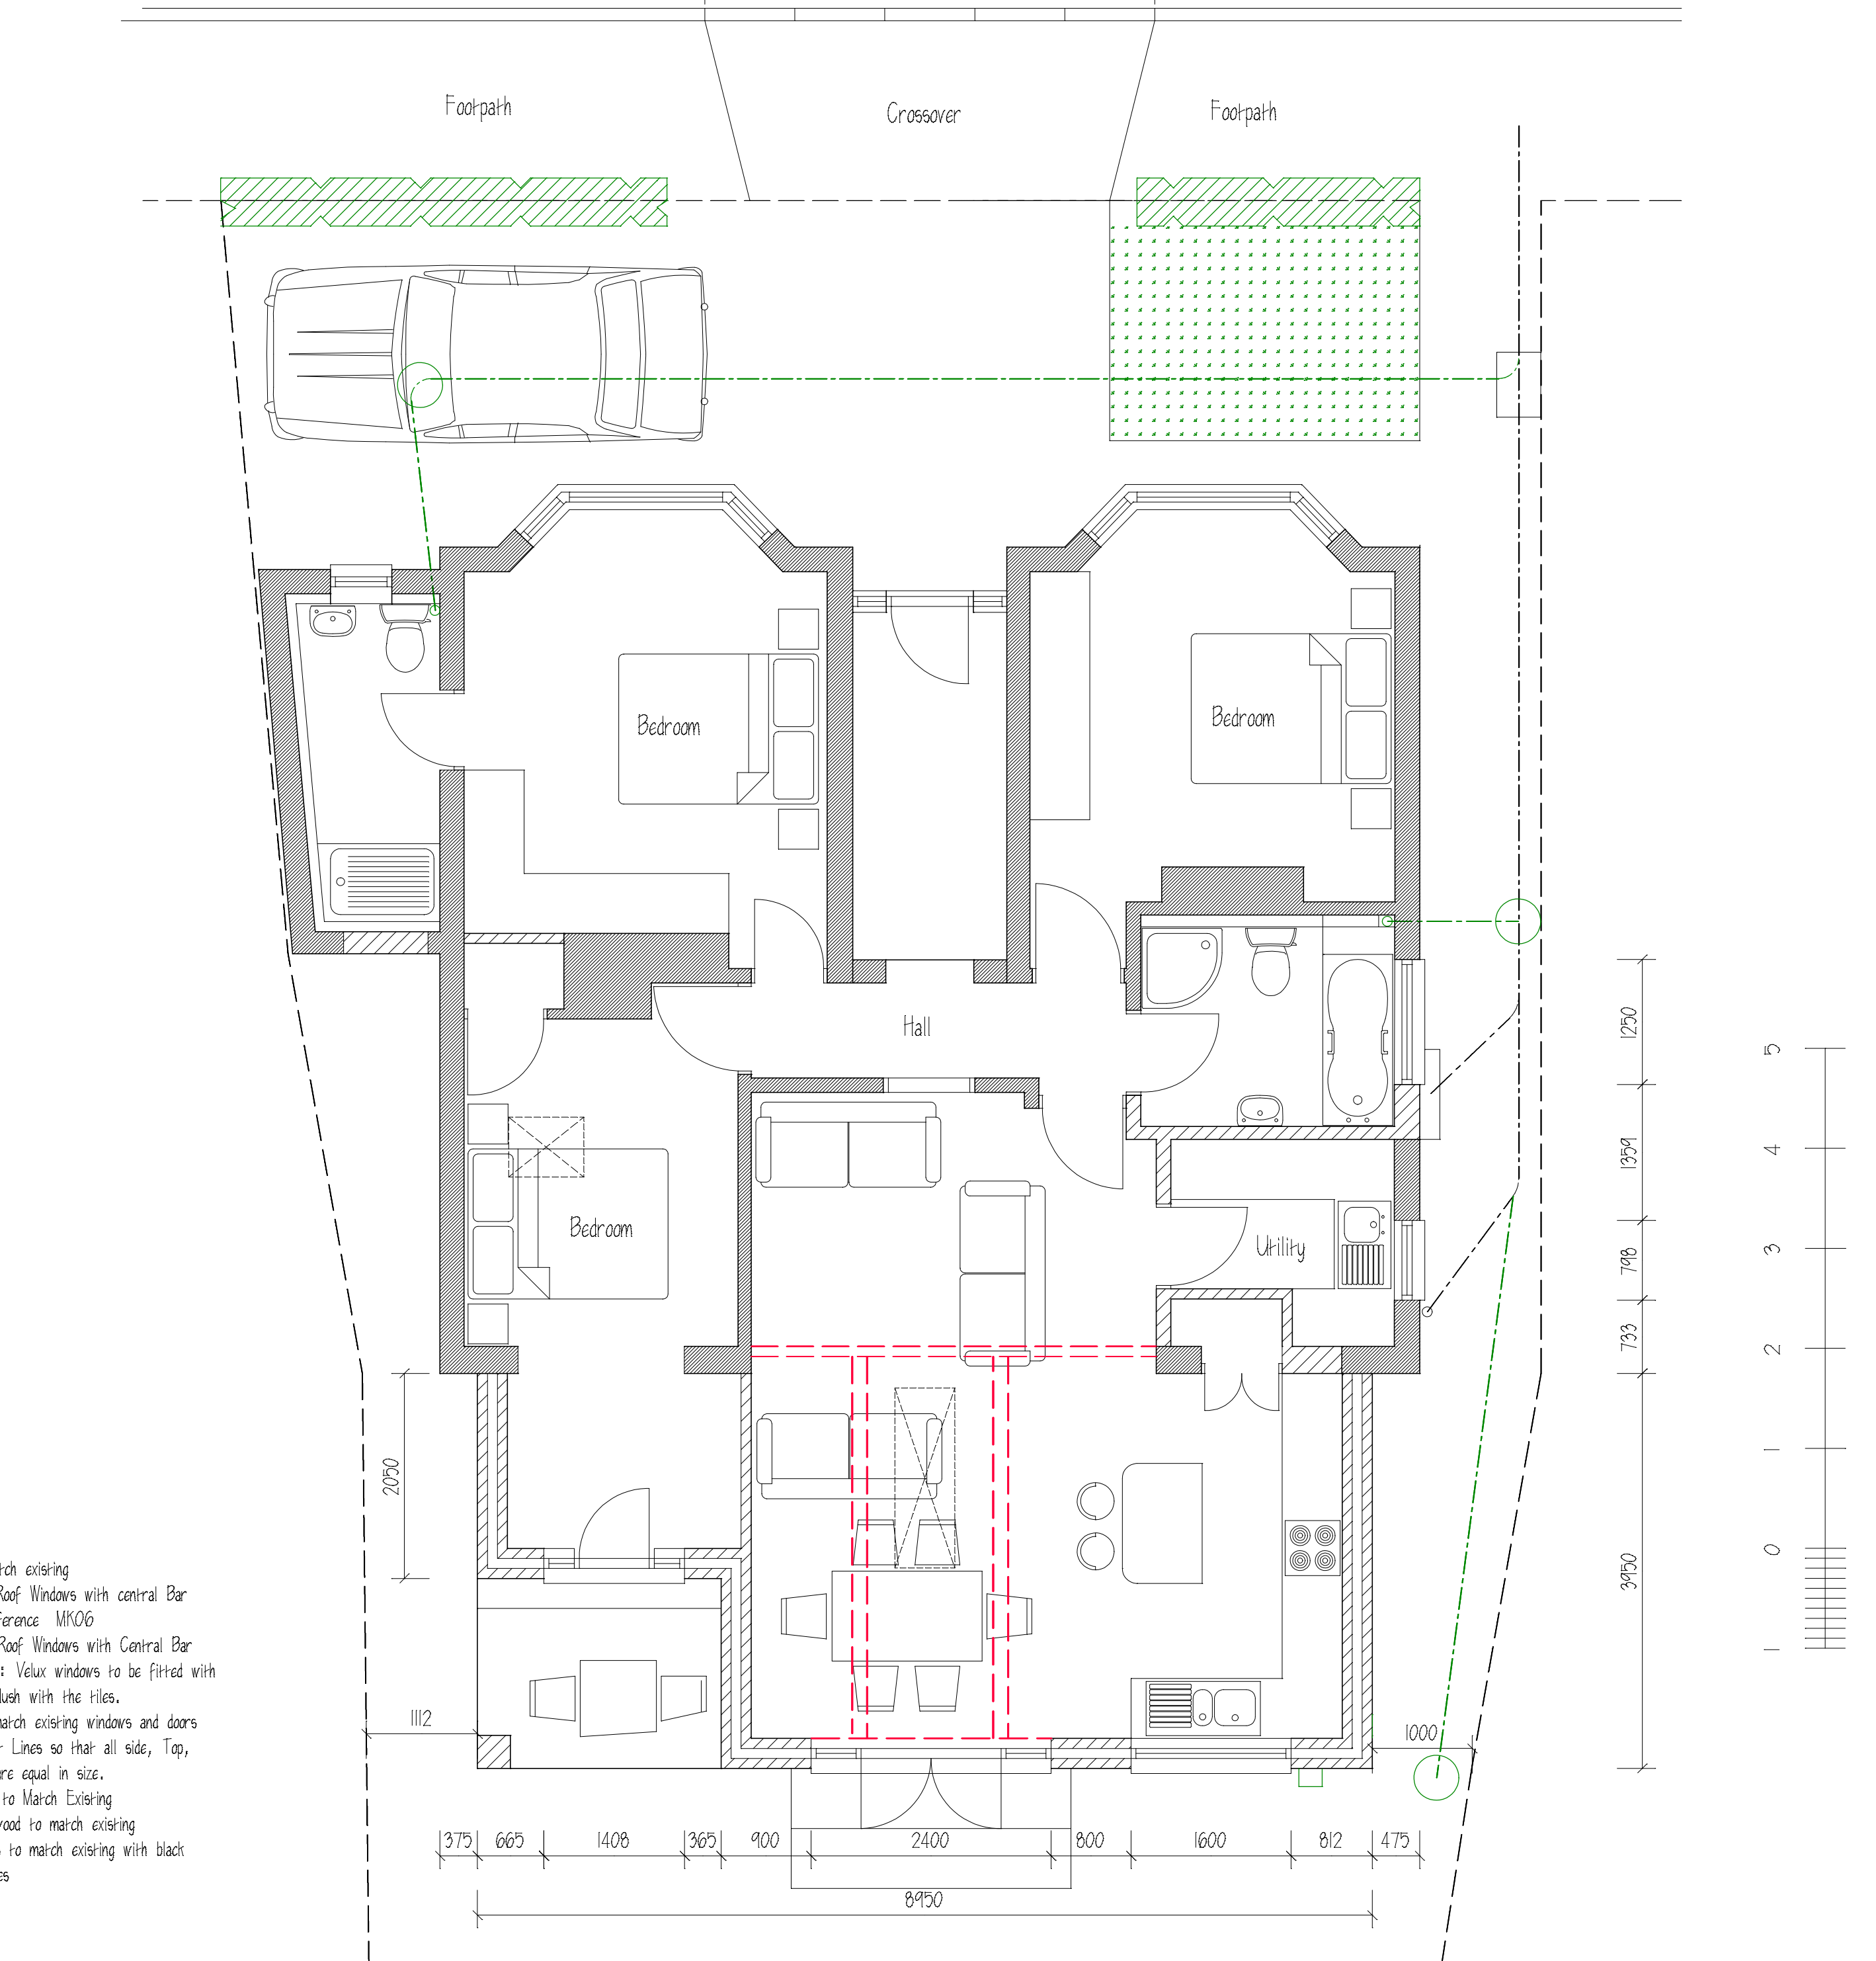
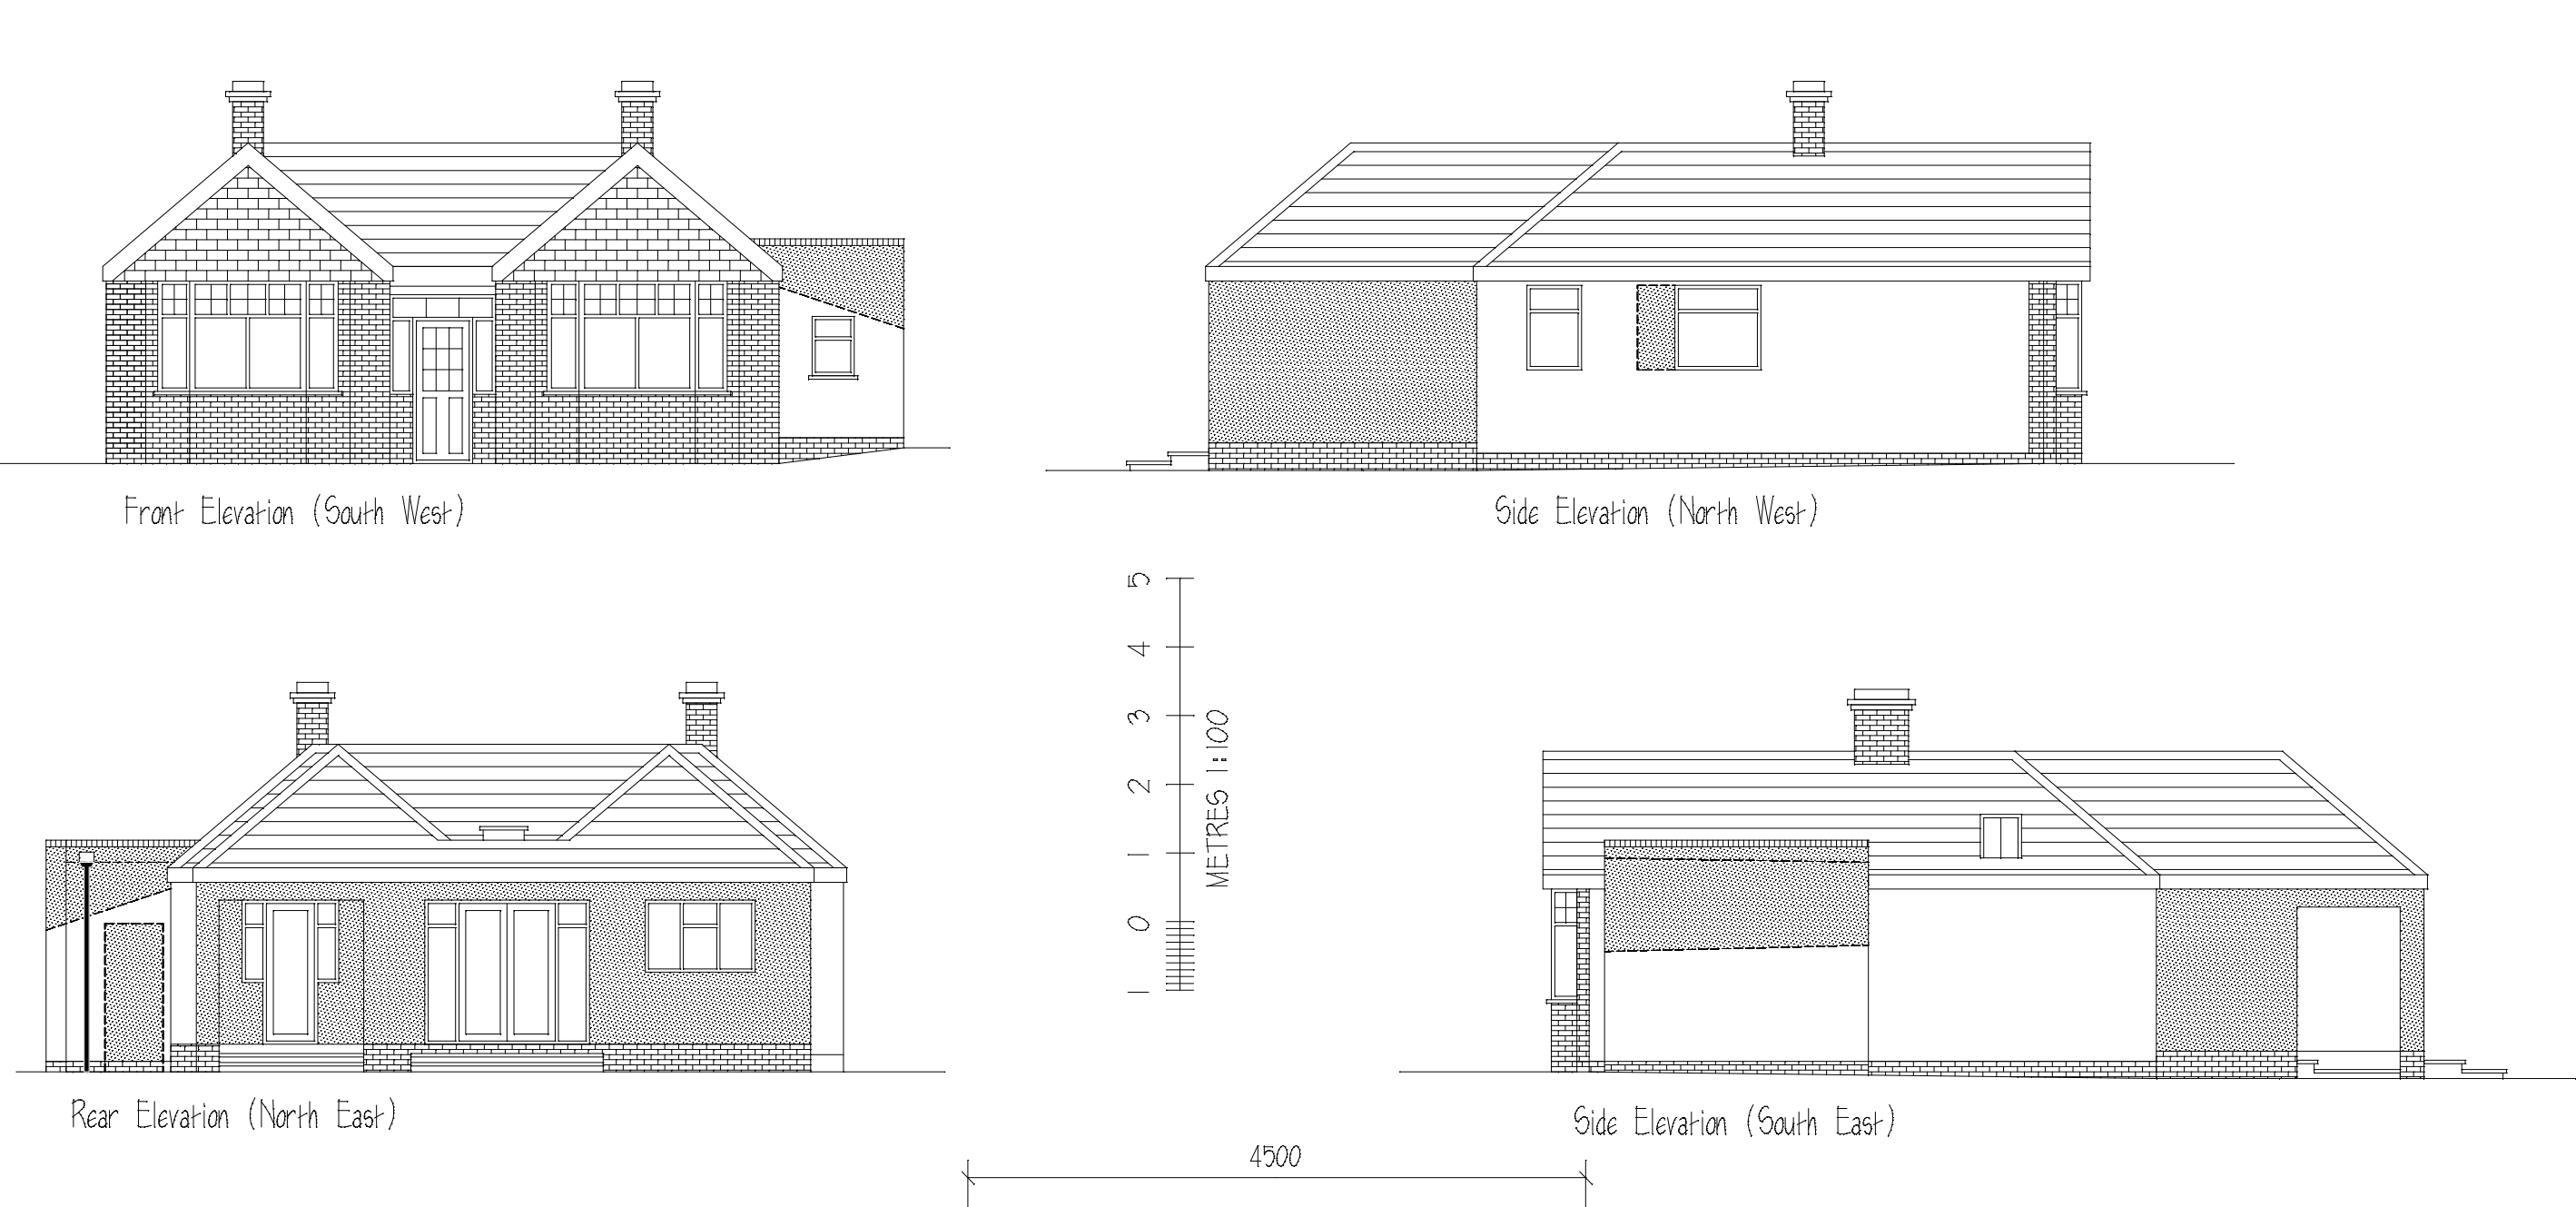
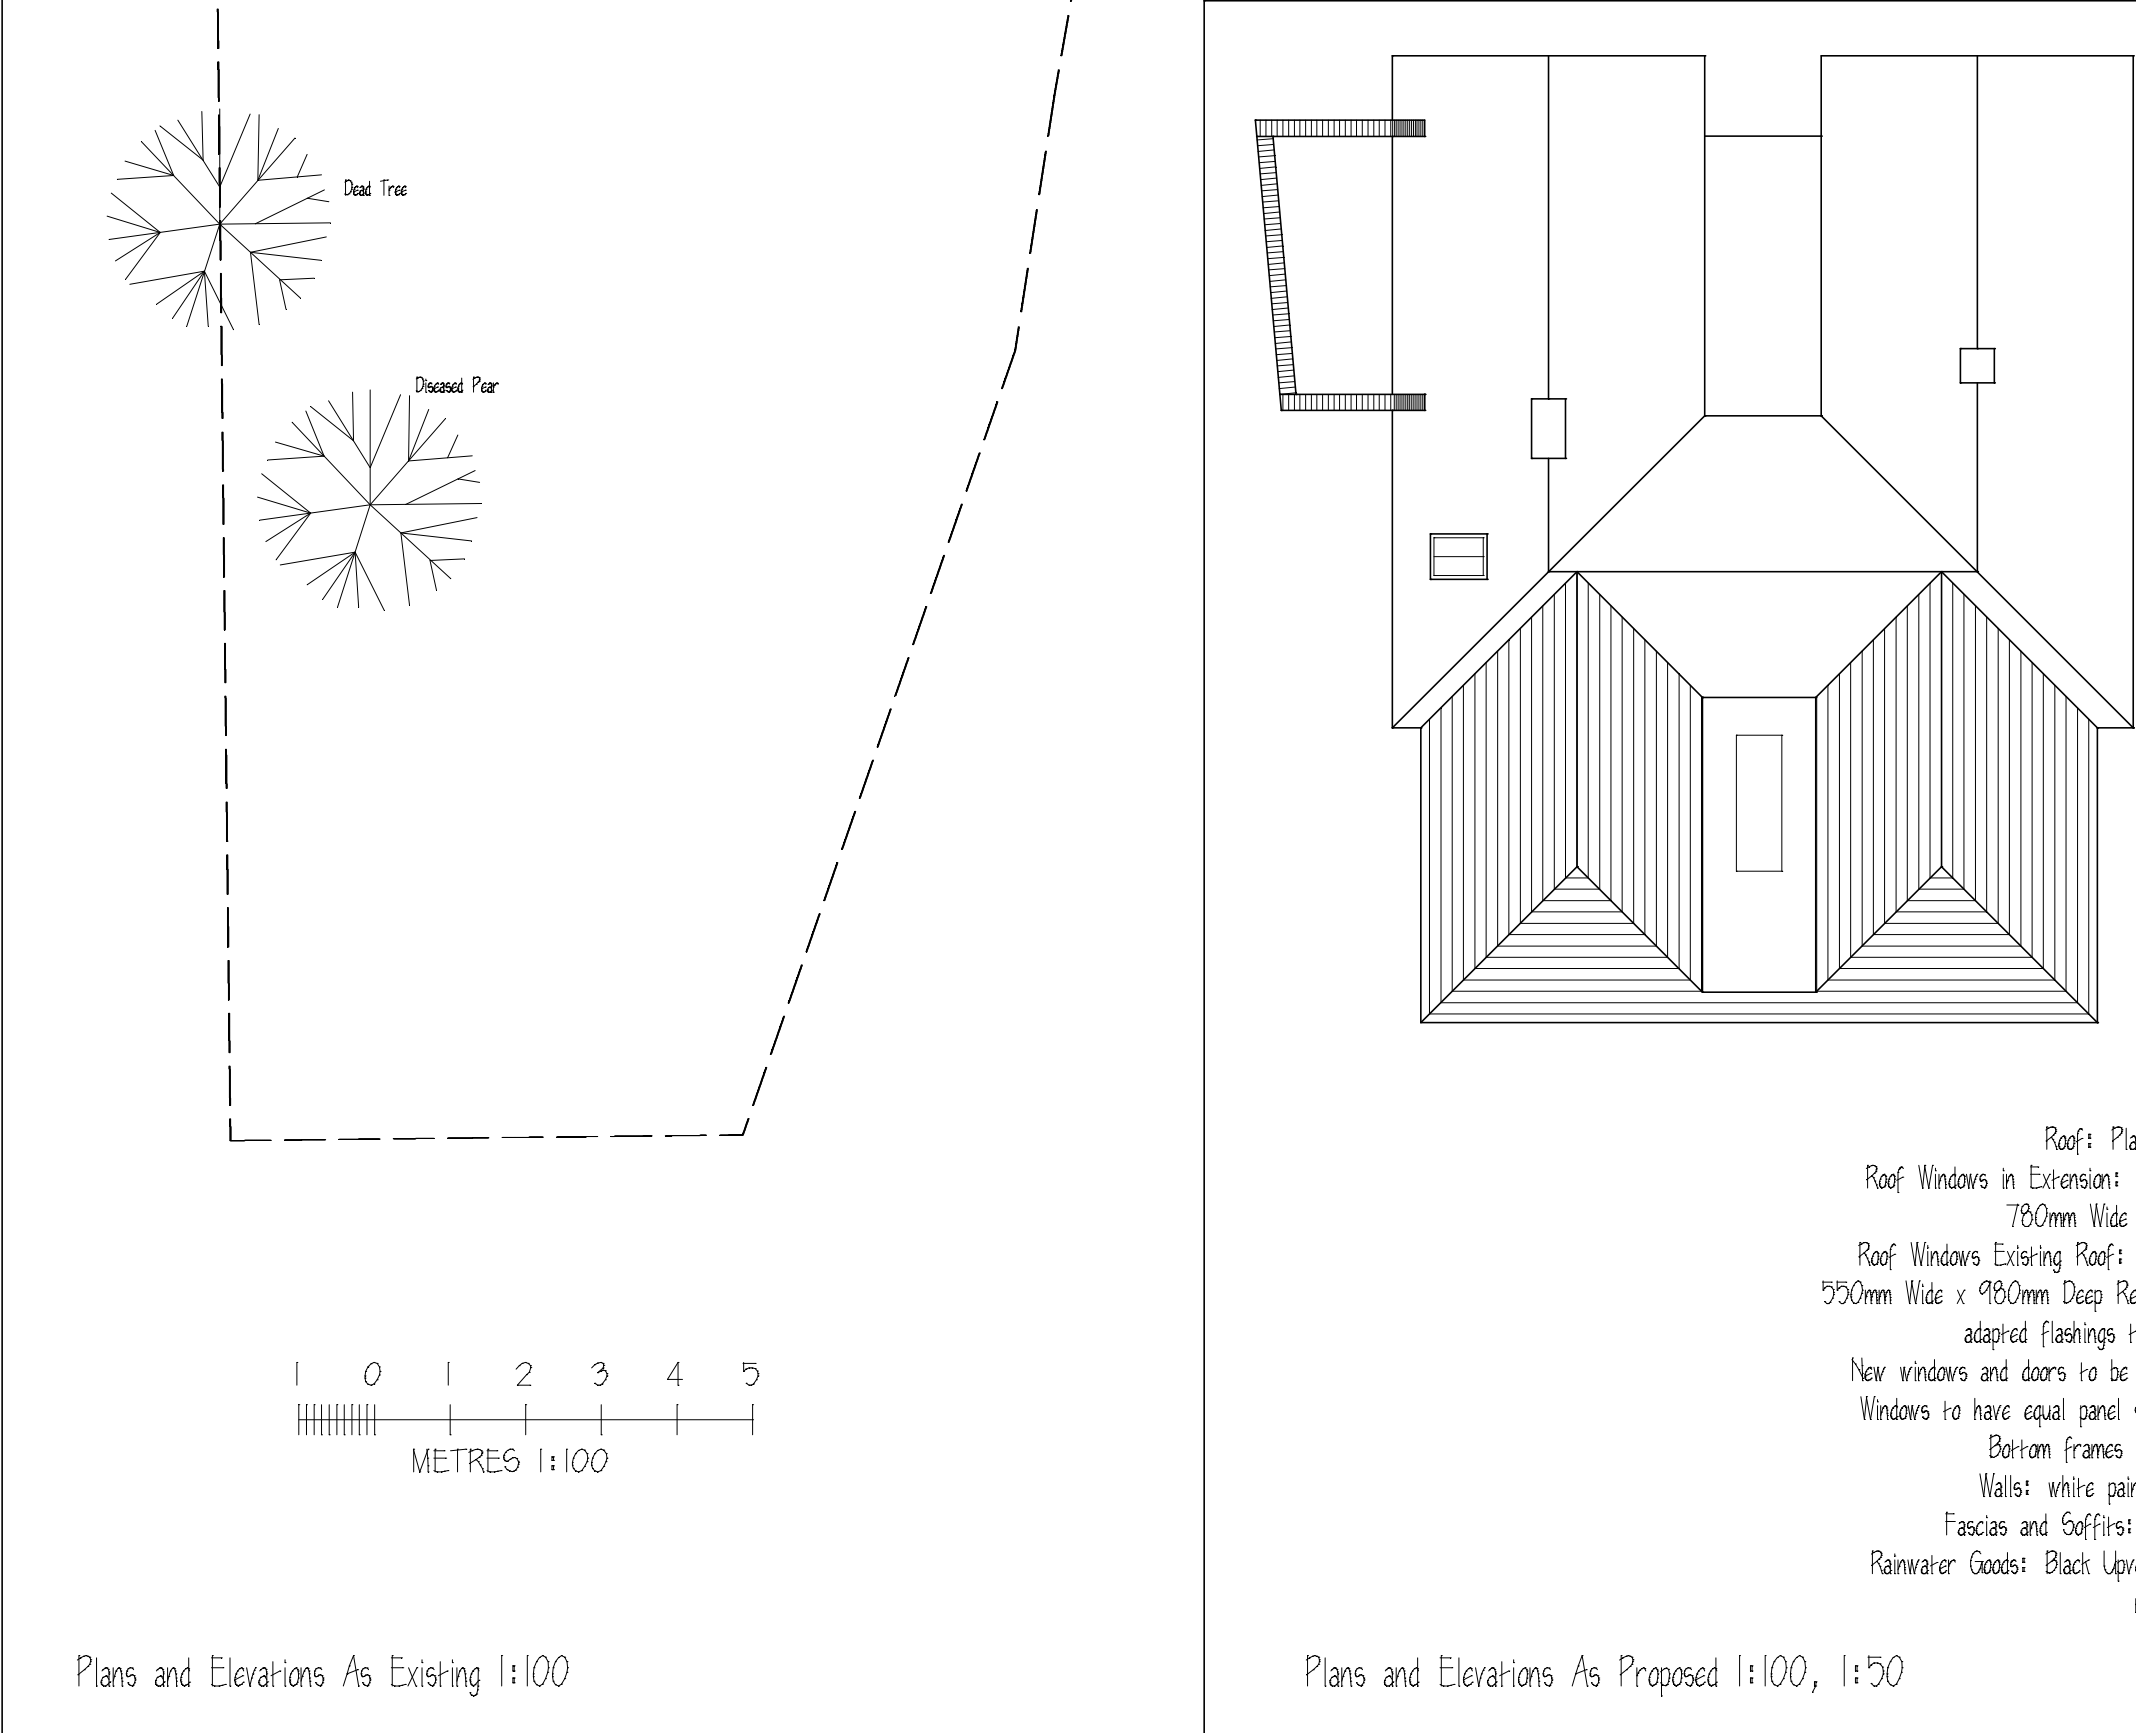


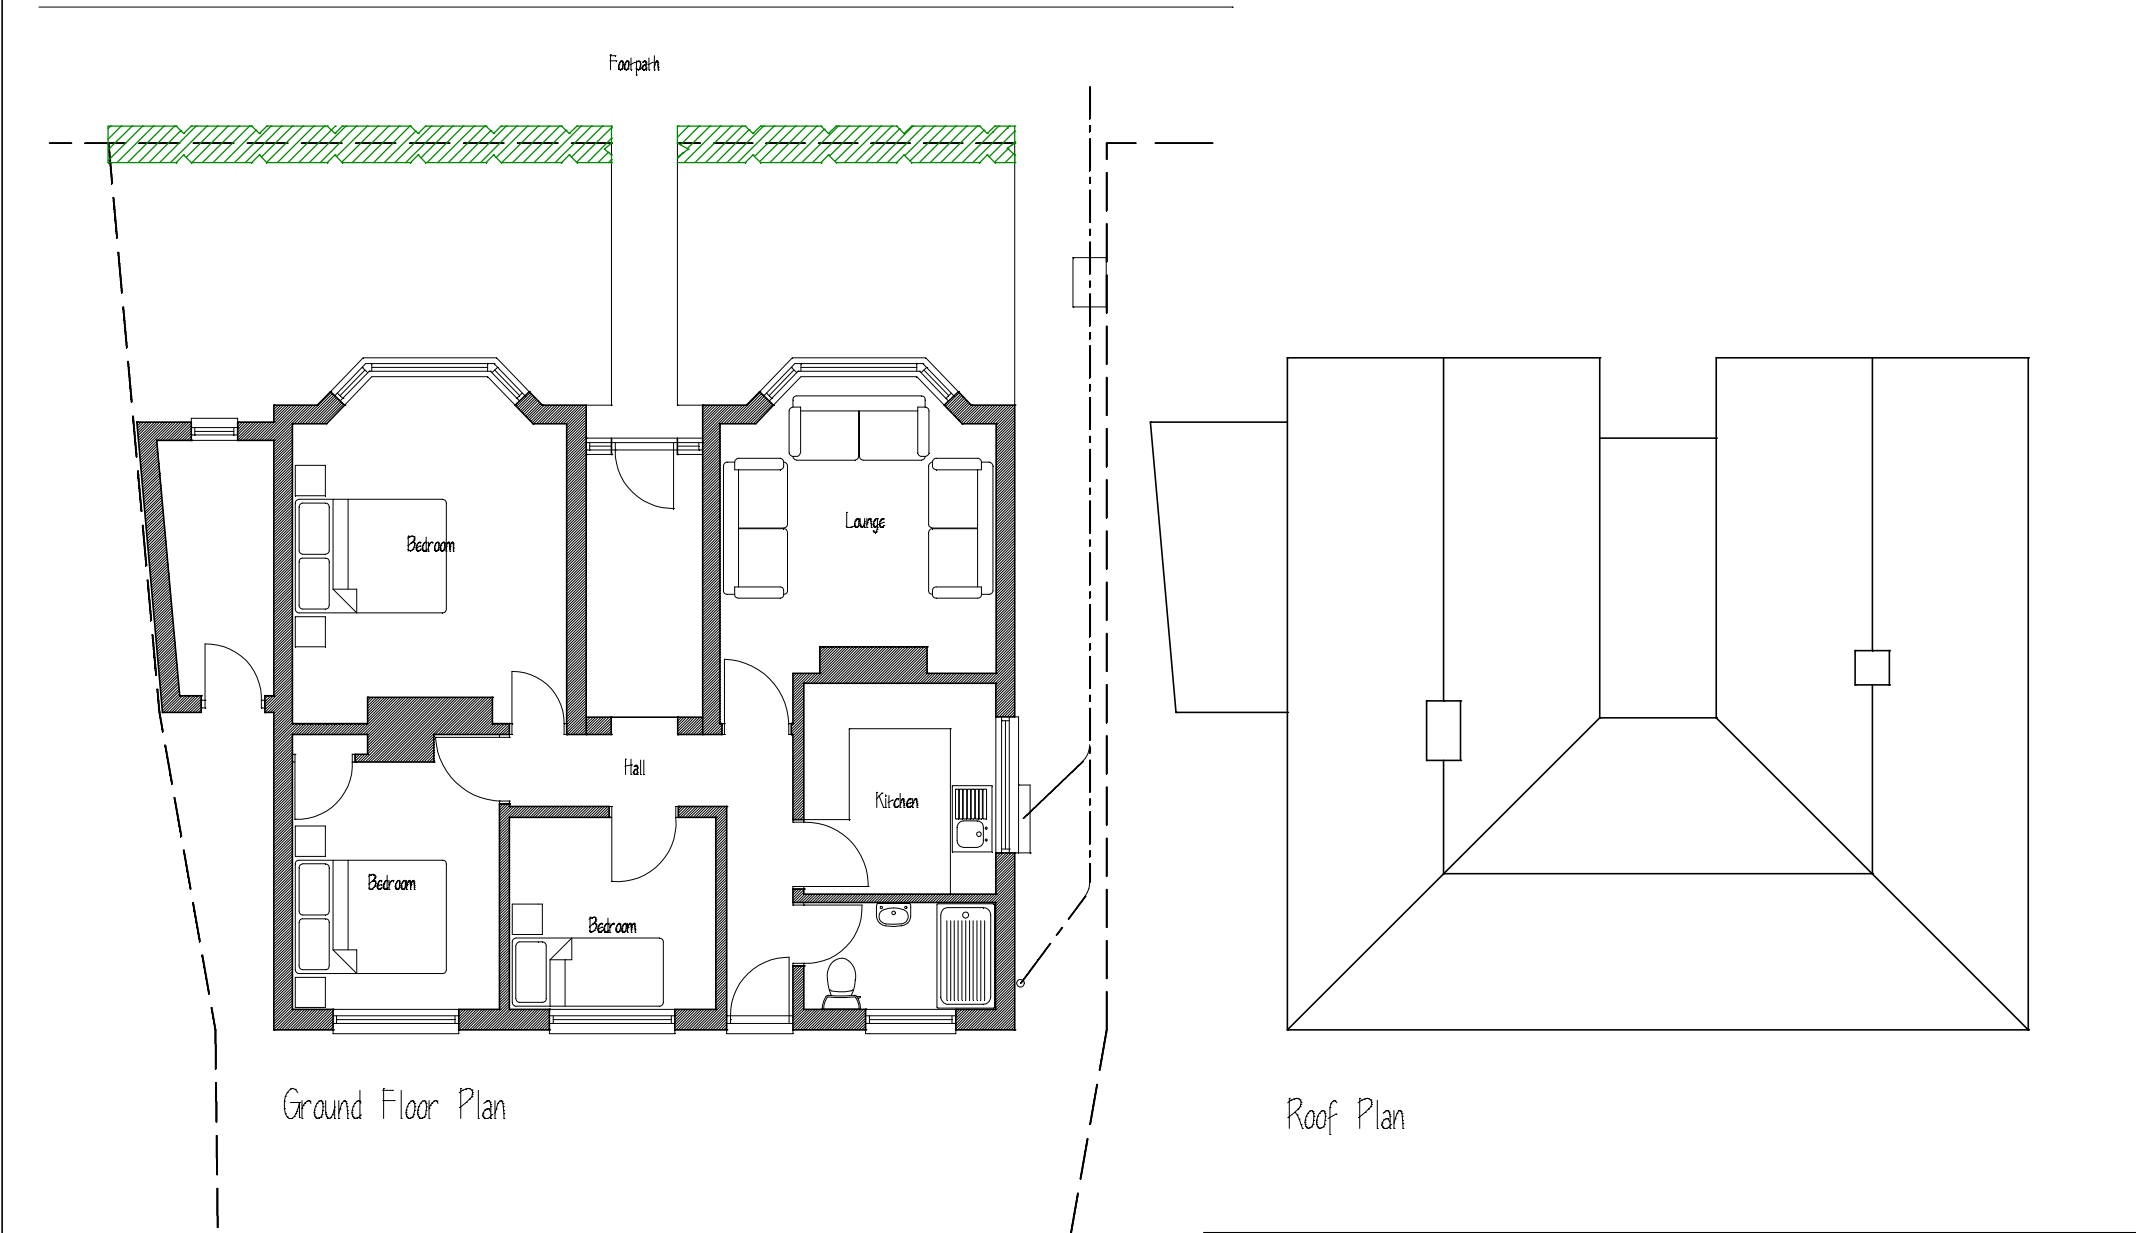

External Materials
Roof: Plain Clay Tiles to match existing
Roof Windows in Extension: Velux Conservation Roof Windows with central Bar 780mm Wide x 1180mm Deep Reference MK06
Roof Windows Existing Roof: Velux Conservation Roof Windows with Central Bar 750mm Wide x 980mm Deep Reference CK04 Notes: Velux windows to be fitted with adapted flashings to ensure they sit flush with the tiles.
New windows and doors to be in White Upvc to match existing windows and doors
Windows to have equal panel sizes and equal Sight Lines so that all side, Top, Bottom frames and central mullions are equal in size.
Walls: white painted Smooth Plender to Match Existing
Fascias and Soffits: Black stained softwood to match existing
Rainwater Goods: Black Upvc half round gutters to match existing with black round Rainwater Pipes

ALL DIMENSIONS & INFORMATION FOUND ON THESE DRAWINGS ARE TO BE CHECKED BY THE CONTRACTOR PRIOR TO COMMENCEMENT OF ANY WORKS ON SITE
ANY DISCREPANCIES FOUND ARE TO BE DISCUSSED WITH 'ARIA DESIGN'.
IF IN DOUBT - 'ASK'
REVISIONS:- Rev 'E' 27.11.25 Distance from side Boundary increased to 1m, Side rooflights omitted, Roof design to side on-slope revised Parts of existing hedge now retained

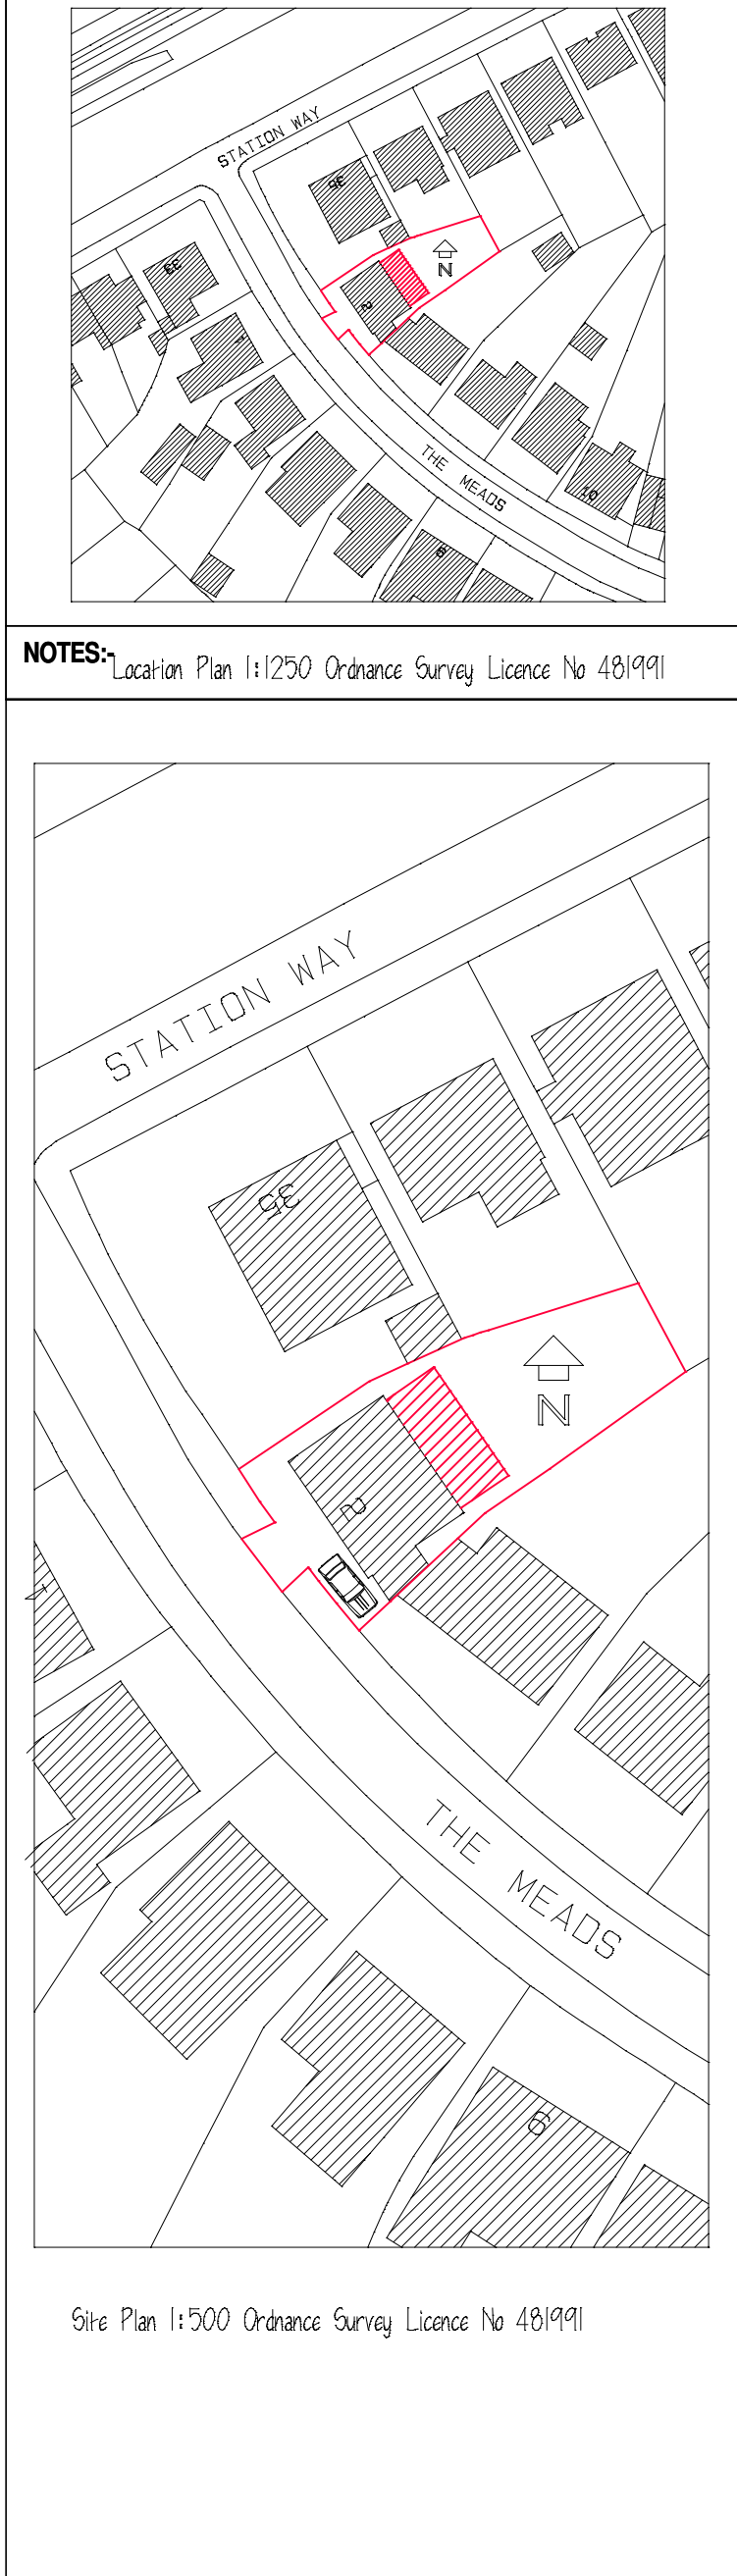

PROJECT:-
2 The Meads
Letchworth
Herts

TITLE:-
Plans and Elevations
as Existing and Proposed

SCALE:- 1:50, 1:100 (A1) JOB DRG. No:-
DATE:- Aug 2025 1582:01E

Aria Design
ARCHITECTURAL DESIGNS AND SURVEYS
90 Chertsey Rise
Stevenage
Hertfordshire SG2 9JL
Tel (01438) 231641 Mob 07780 928317