


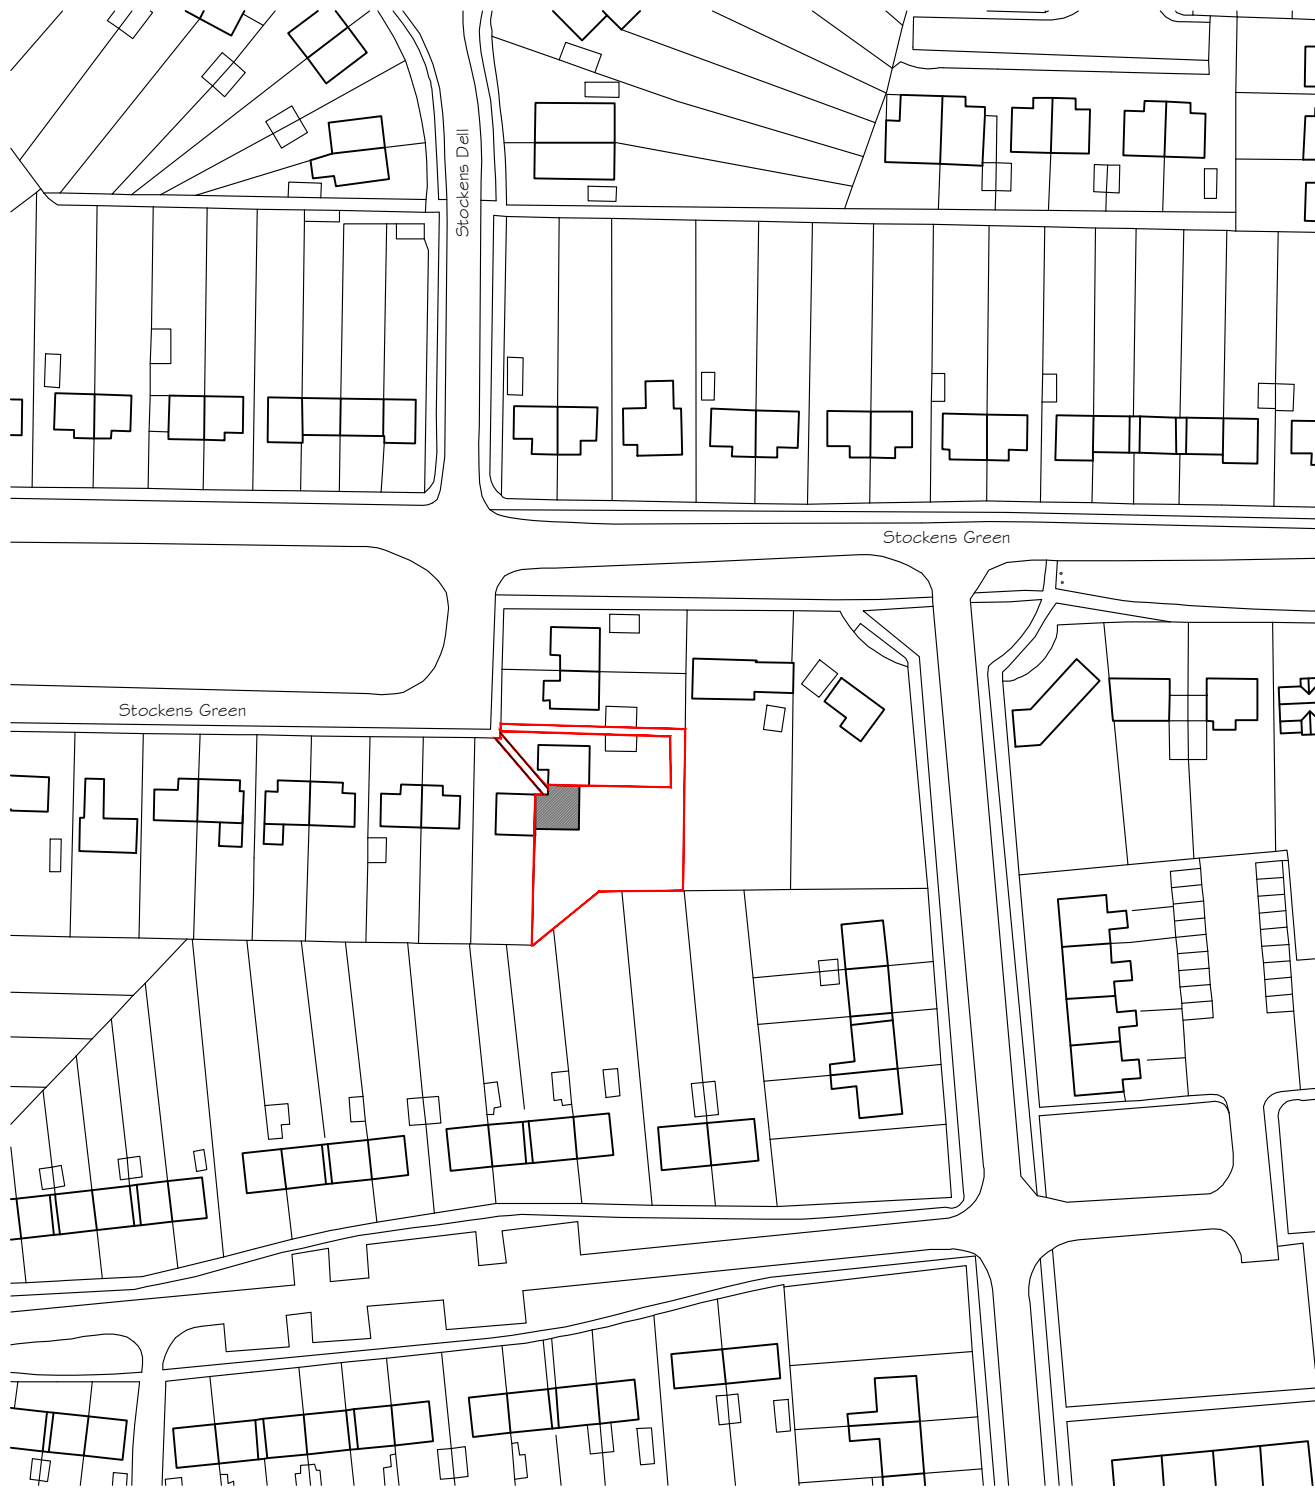


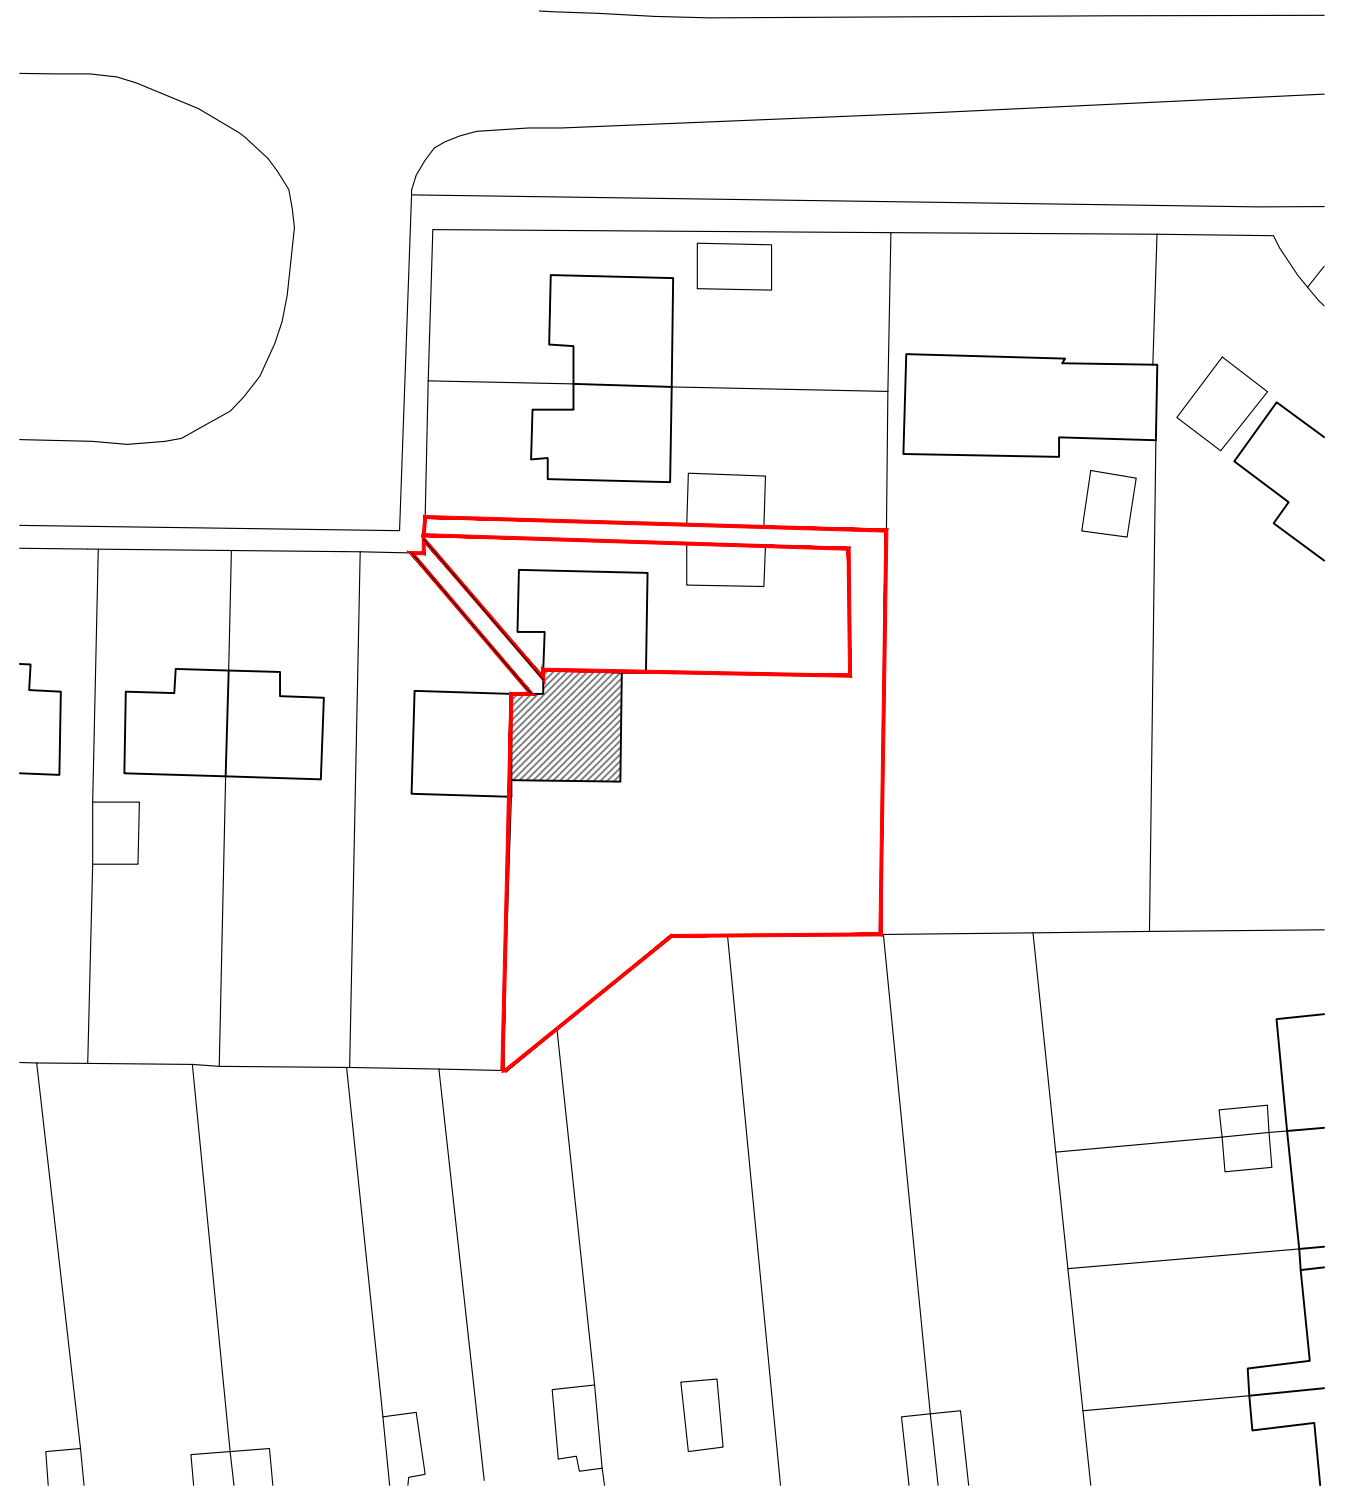

LOCATION PLAN 1:1250

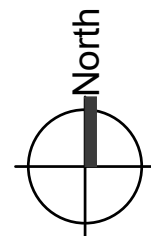

BLOCK PLAN 1:500

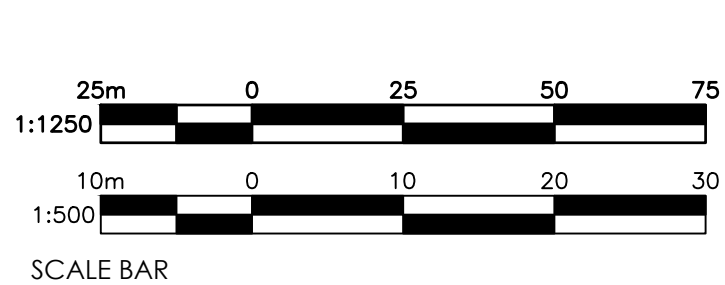

Project	29 Stockens Green, Knebworth		
Title	Existing Location & Block Plans		

Client	Knebworth Tenants Ltd		
Drawn	RF	Checked	
Scale	1:100@A3	Approved	
© Copyright reserved			

L&S DESIGN			Lines & Squares Ltd 81 London Road Knebworth Herts SG3 6HG
Project No.	Drawing No.	Rev	
LS875	P01	-	