

CLIENT: Battarbee

PROJECT NO: 38329	SHEET NO: 4OF4	REVISION: A
SCALE AT A3: 1:1	DATE: Nov-24	DRAWN: MR CHECKED: MR


LOCATION: 1st FLOOR
REAR BEDROOM
ITEM 2

Notes:

1. ALL DIMENSIONS ARE IN MILLIMETERS (MM)

Frame
jamb

Glazing
Bar

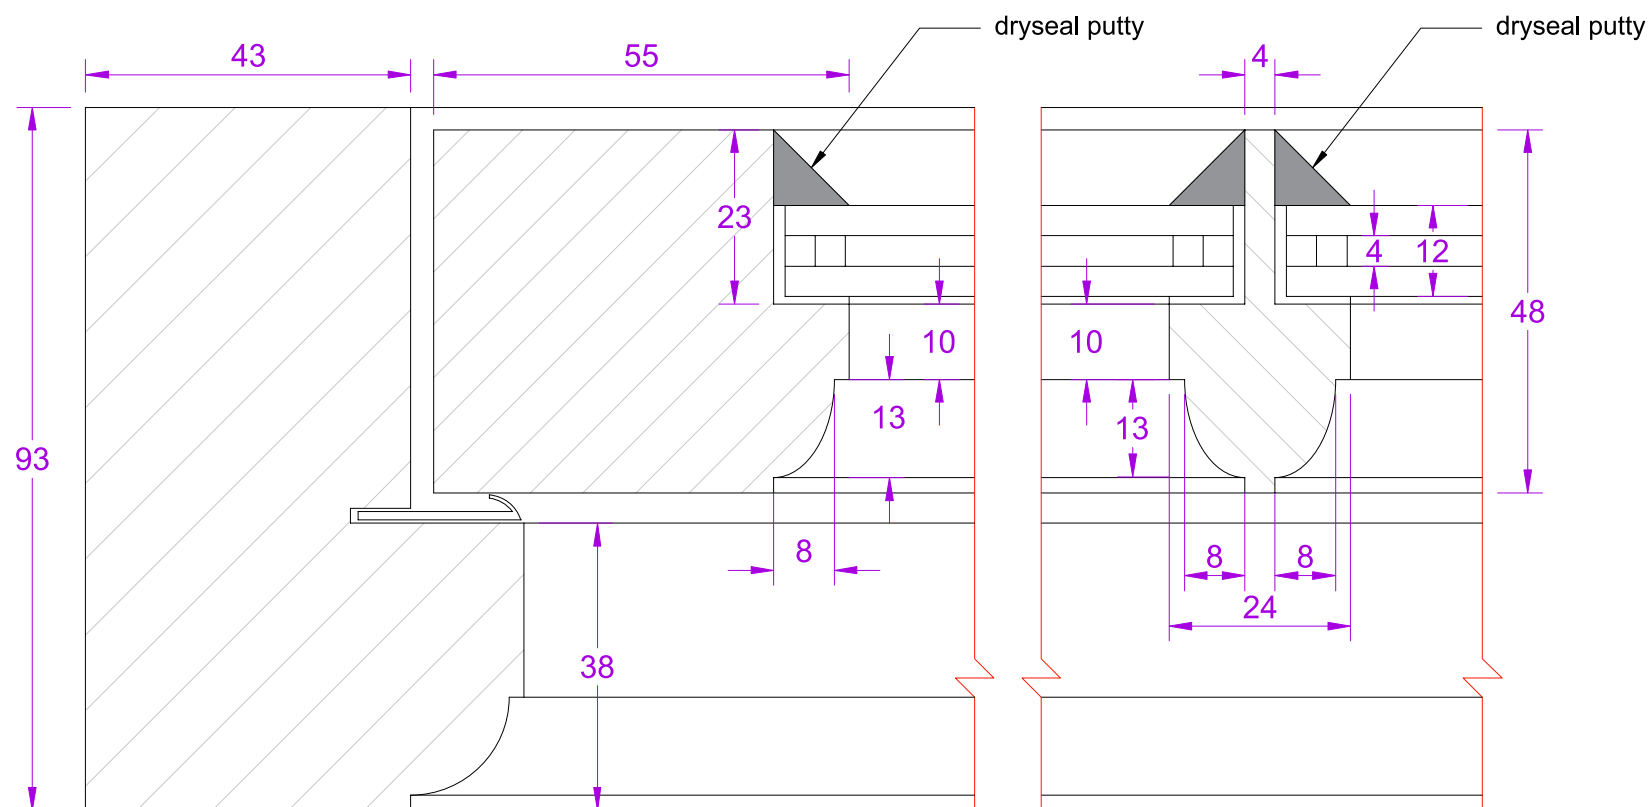

A	Drawing Release	MR	Jul-24
REV:	DESCRIPTION:	BY:	DATE:



The Sash Window Workshop
4 Kiln Lane,
Bracknell,
Berkshire RG12 1NA
tel: +44 (0)1344 868668
fax: +44 (0)1344 868858
email: reedm@sashwindow.com
www.sashwindow.com

THE SASH
WINDOW
WORKSHOP