


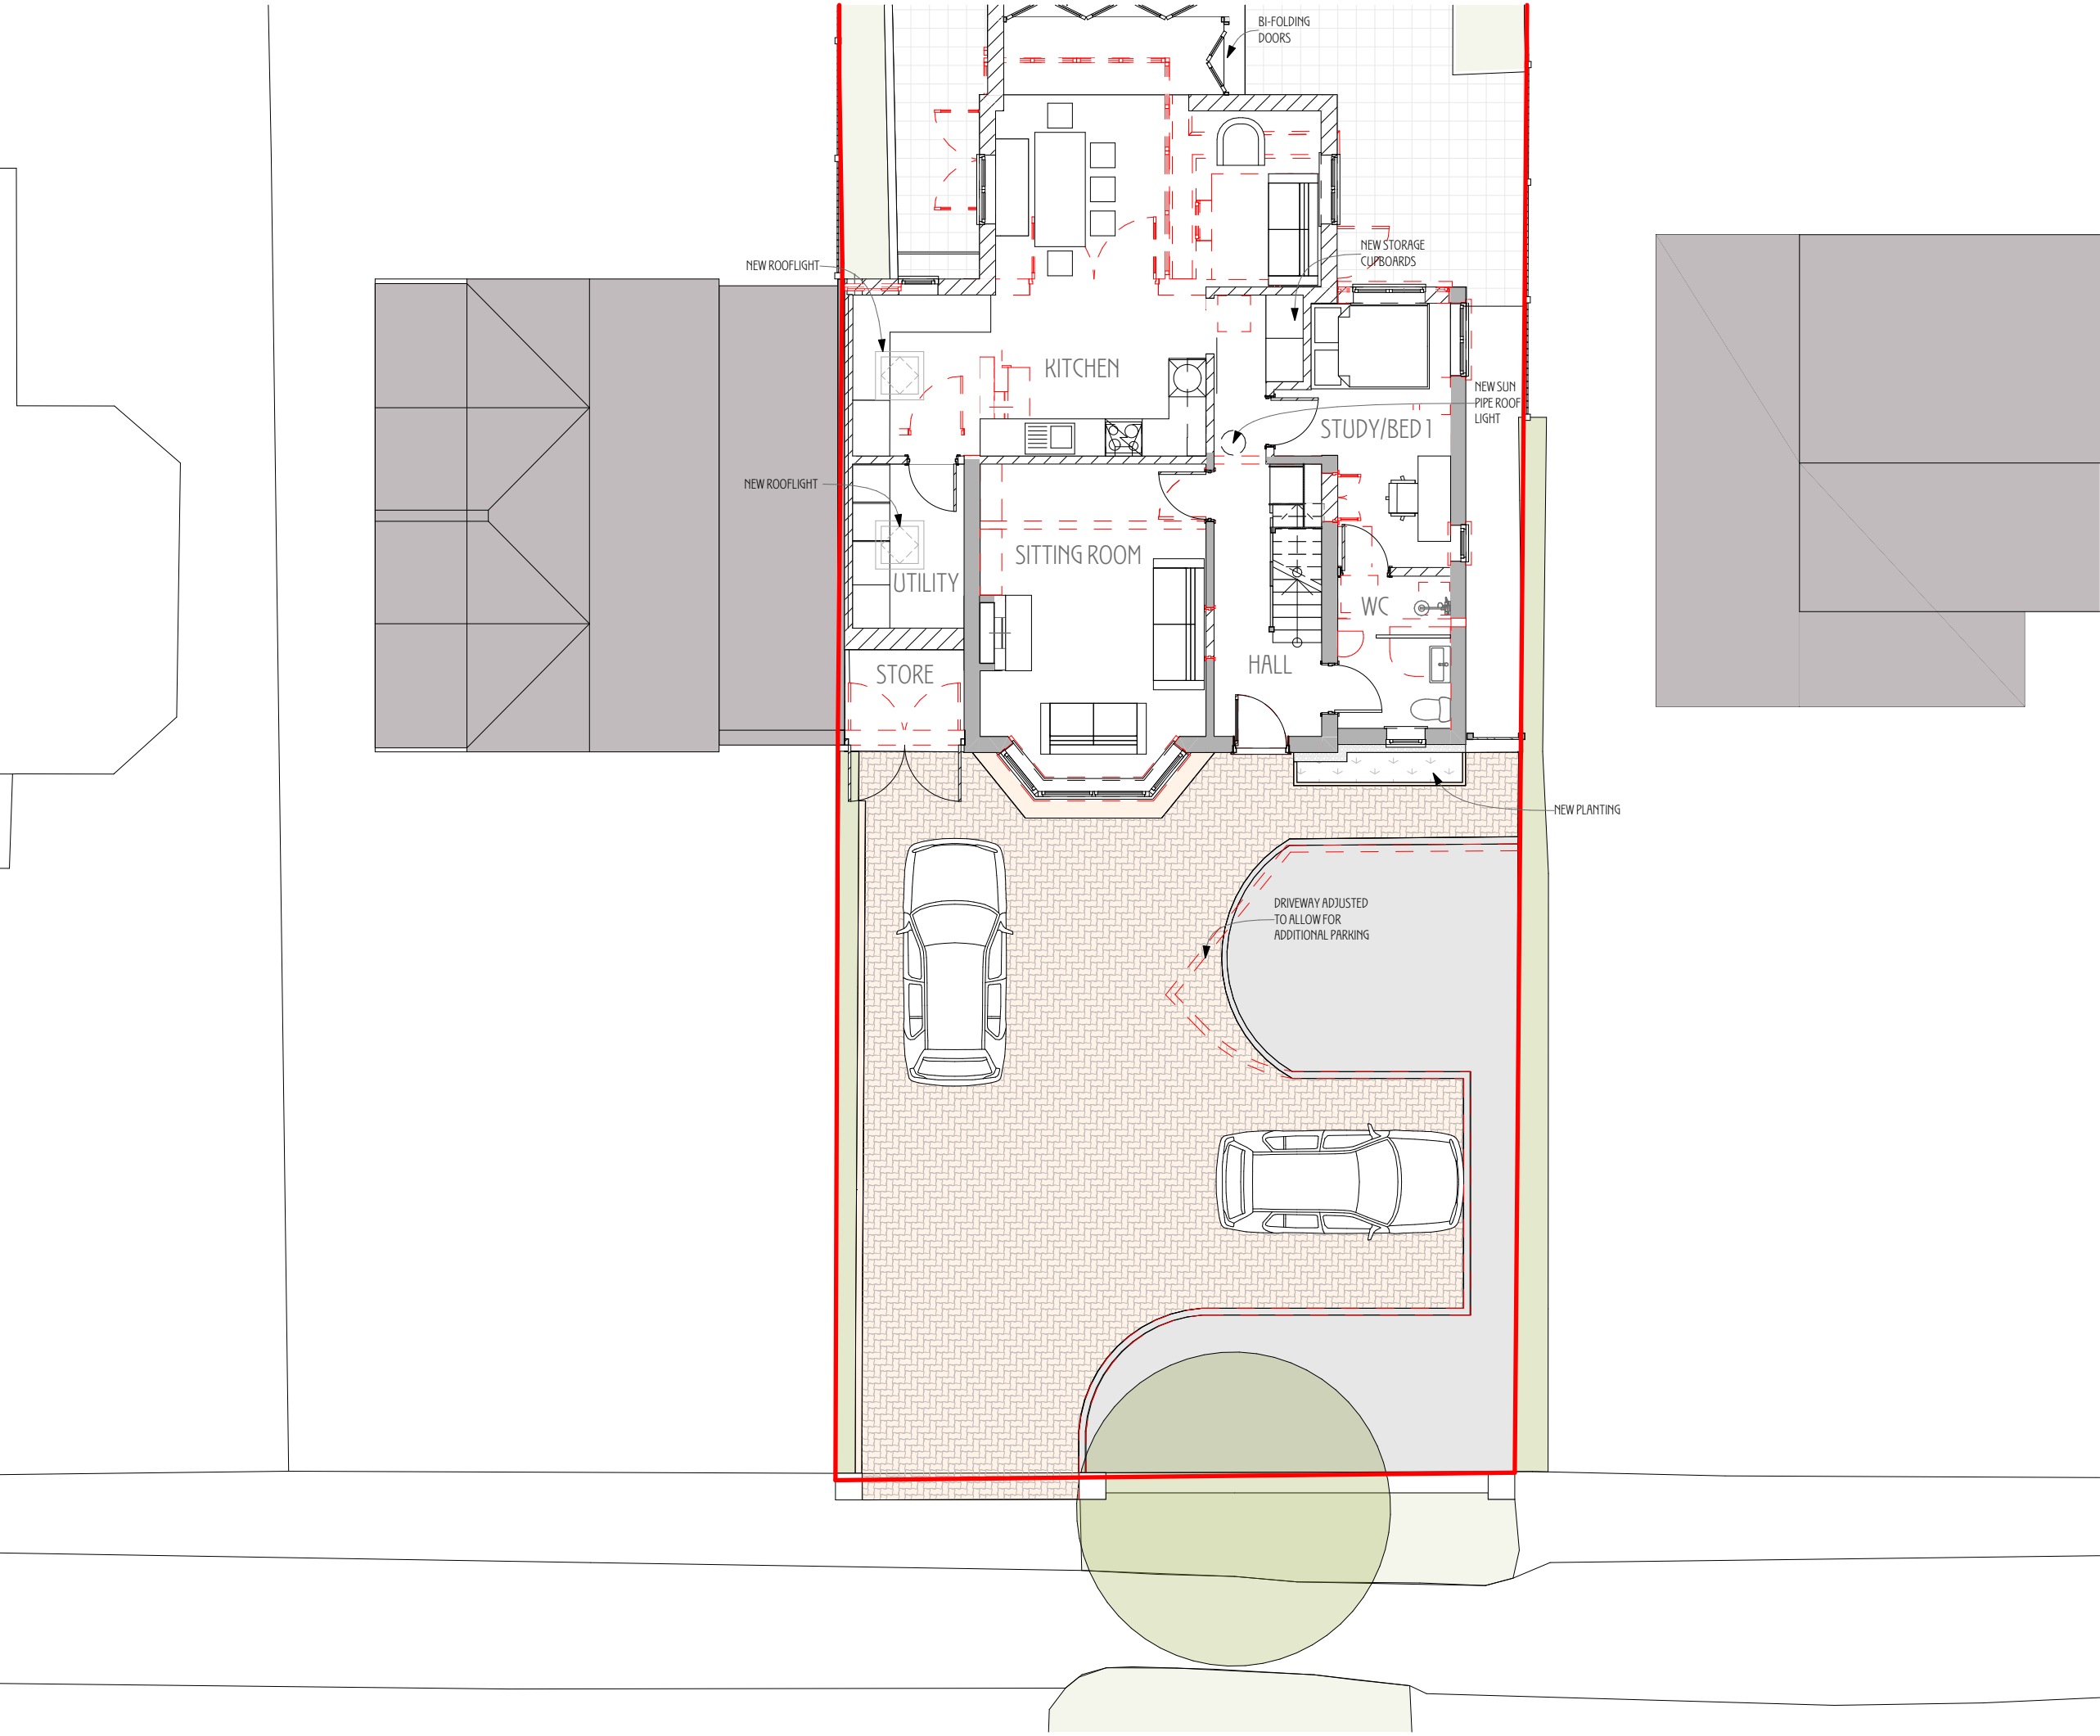

- NOTES
- This is a planning drawing and should not be used for construction.
 - This document and its design content is copyright ©.
 - It shall be read in conjunction with all other associated project information and consultants documents.
 - 3D images are an illustration only, and are not accurate representations.
 - Refer to scale bar and title sheet to check printing scale.

PLANNING & LHF

Rev	Issued By	Details	Date
-	AG	ISSUED TO CLIENTS	07/08/24
A	BB	PLANNING & LHF ISSUE	17/09/24

PROJECT TITLE
153 Baldock Rd, Letchworth
Garden City

DRAWING TITLE
Proposed
Driveway (A3)

SCALE
1:100 @ A3

DATE	DRAWING No.
September 24	2401/PD/207
DRAWN/CHKD BB / AG	REV A

NORTON STUDIO ARCHITECTS
HISTORIC AND SUSTAINABLE BUILDING SPECIALIST
ARCHITECT ACCREDITED IN BUILDING CONSERVATION

5 Croft Lane - Norton - Letchworth Garden City - Herts - SG6 1AS
t - 01462 374035
w - www.nortonstudio.co.uk