


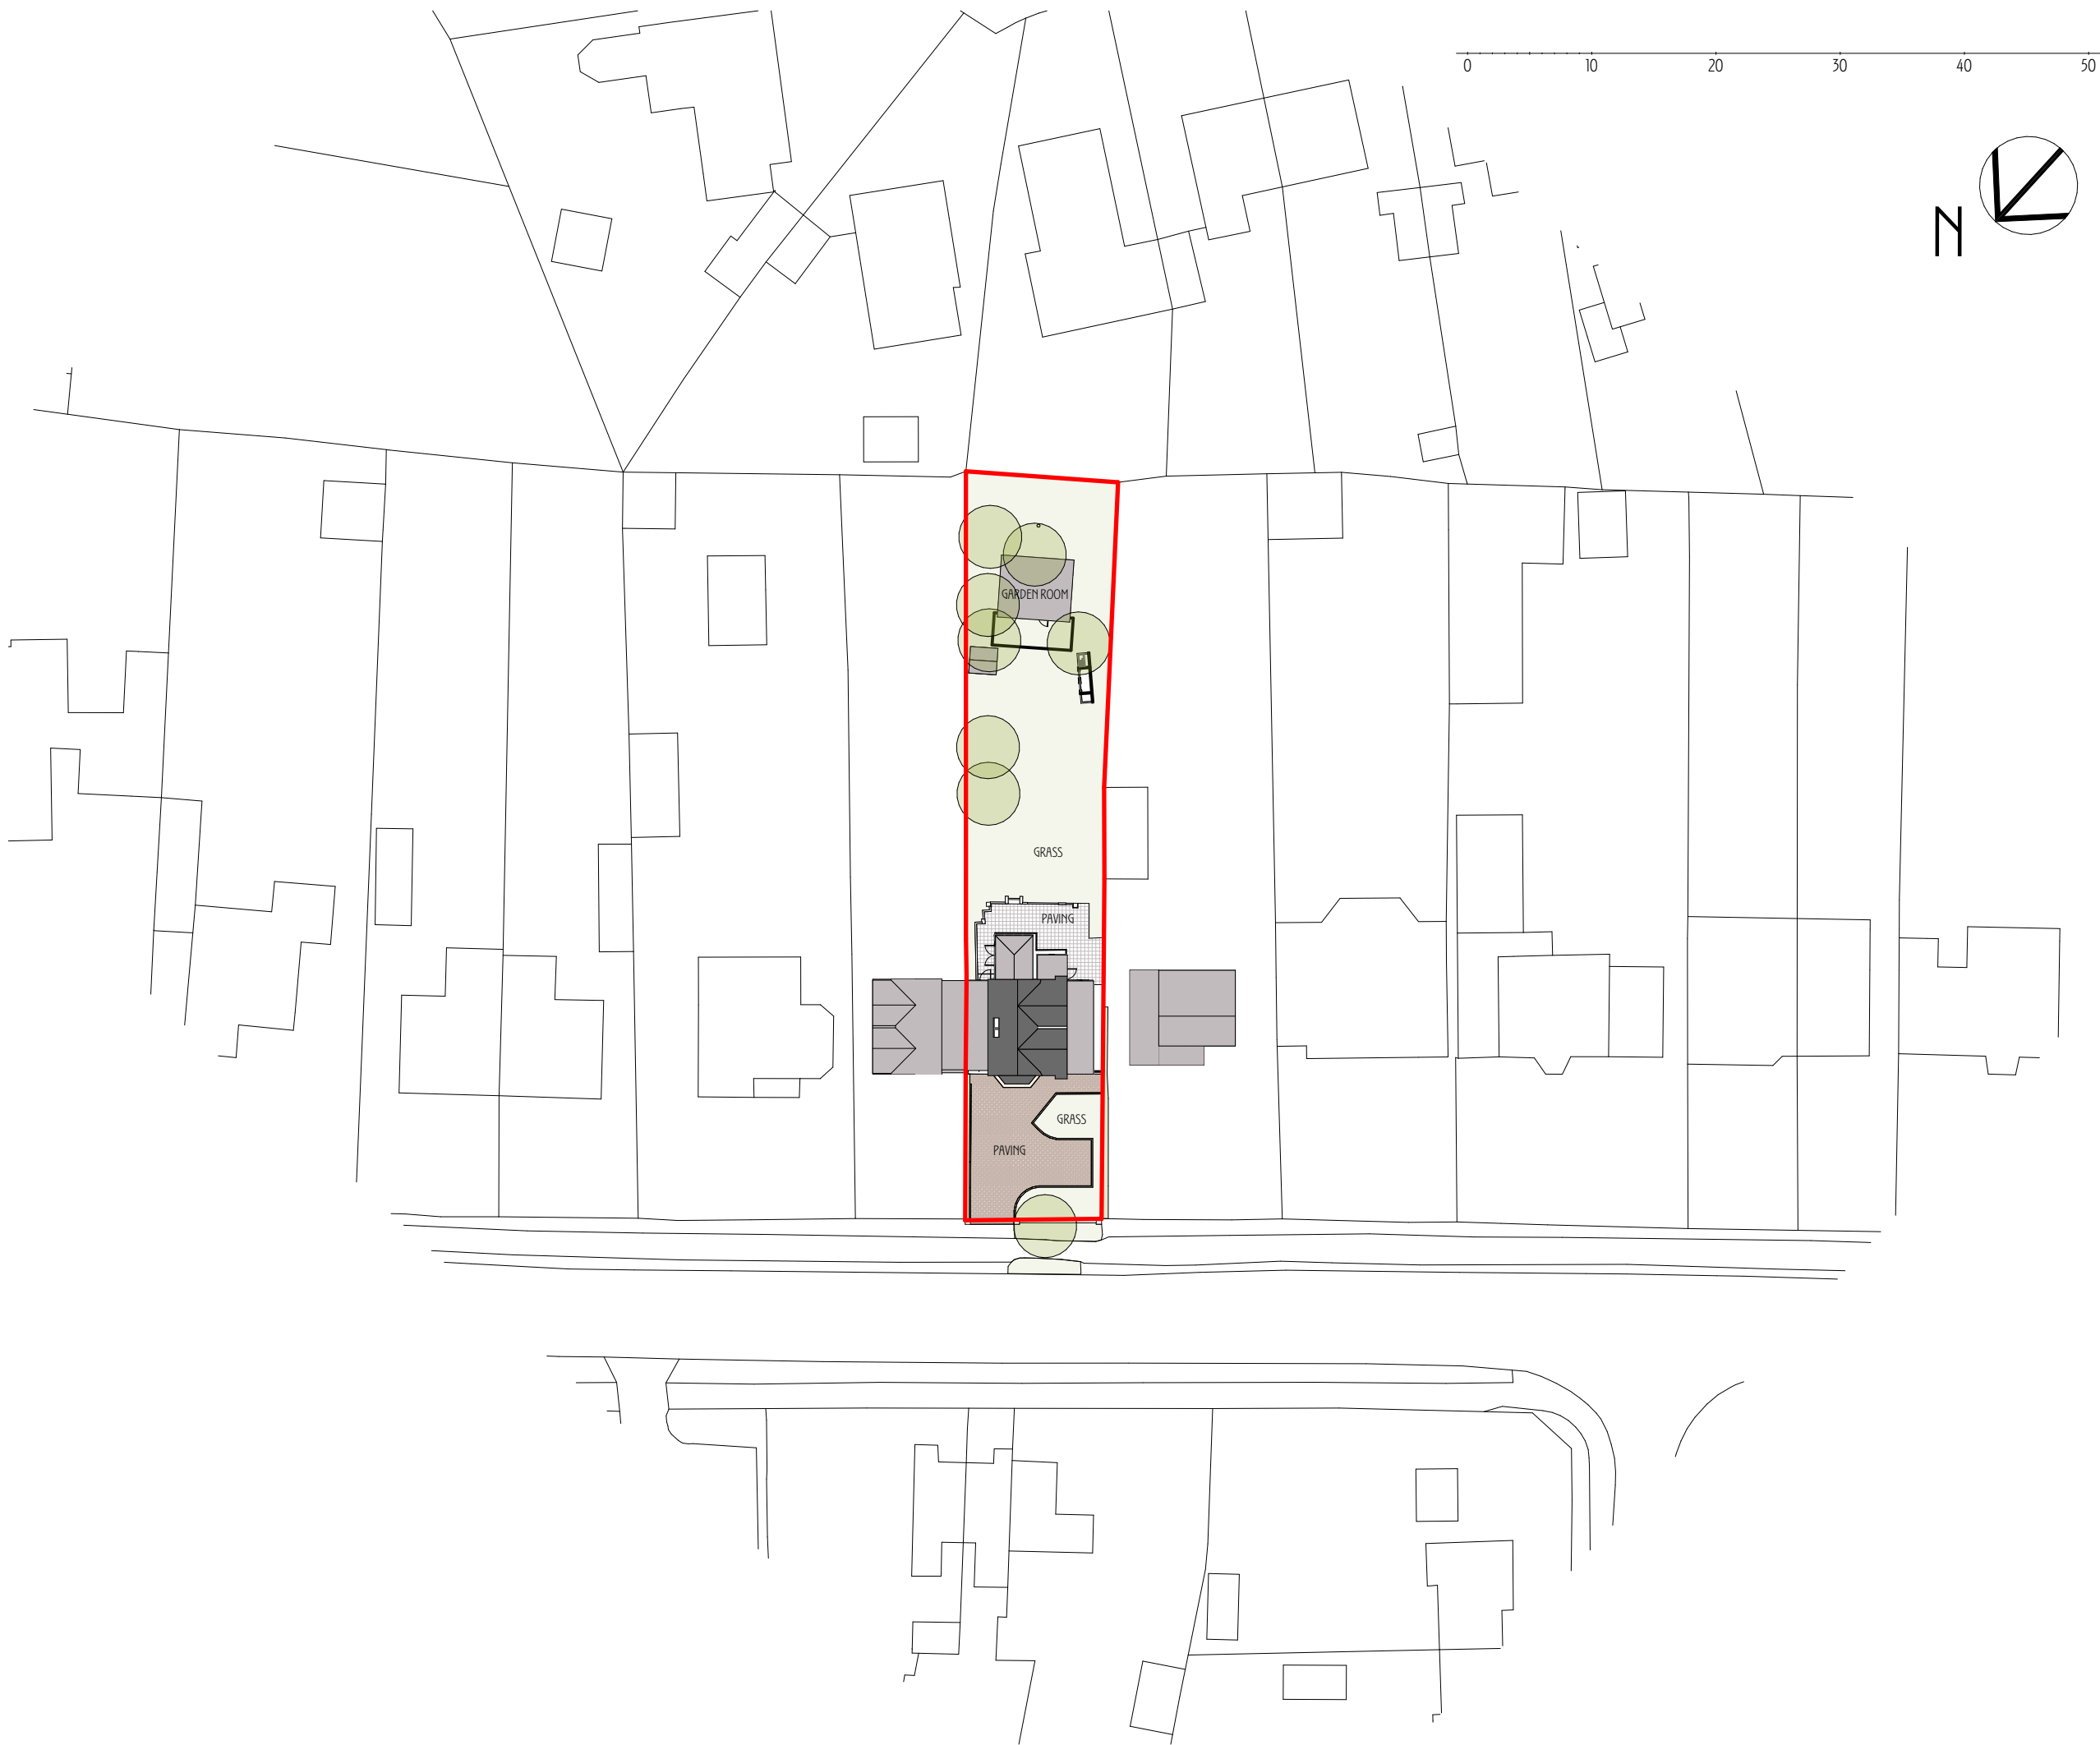

NOTES

- This is a planning drawing and should not be used for construction.
- This document and its design content is copyright ©.
- It shall be read in conjunction with all other associated project information and consultants documents.
- 3D images are an illustration only, and are not accurate representations.
- Refer to scale bar and title sheet to check printing scale.

Rev	Issued By	Details	Date
-	AG	ISSUED TO CLIENTS	21/03/24

PROJECT TITLE
**153 Baldock Rd, Letchworth
Garden City**

DRAWING TITLE
**Existing Block
Plan (A3)**

SCALE
1:500 @ A3

DATE
March 24
DRAWN/CHKD

DRAWING No.
2401/SD/101
REV

 **NORTON STUDIO ARCHITECTS**
HISTORIC AND SUSTAINABLE BUILDING SPECIALIST
ARCHITECT ACCREDITED IN BUILDING CONSERVATION
5 Croft Lane - Norton - Letchworth Garden City - Herts - SG6 1 AS
t - 01462 374035
w - www.nortonstudio.co.uk