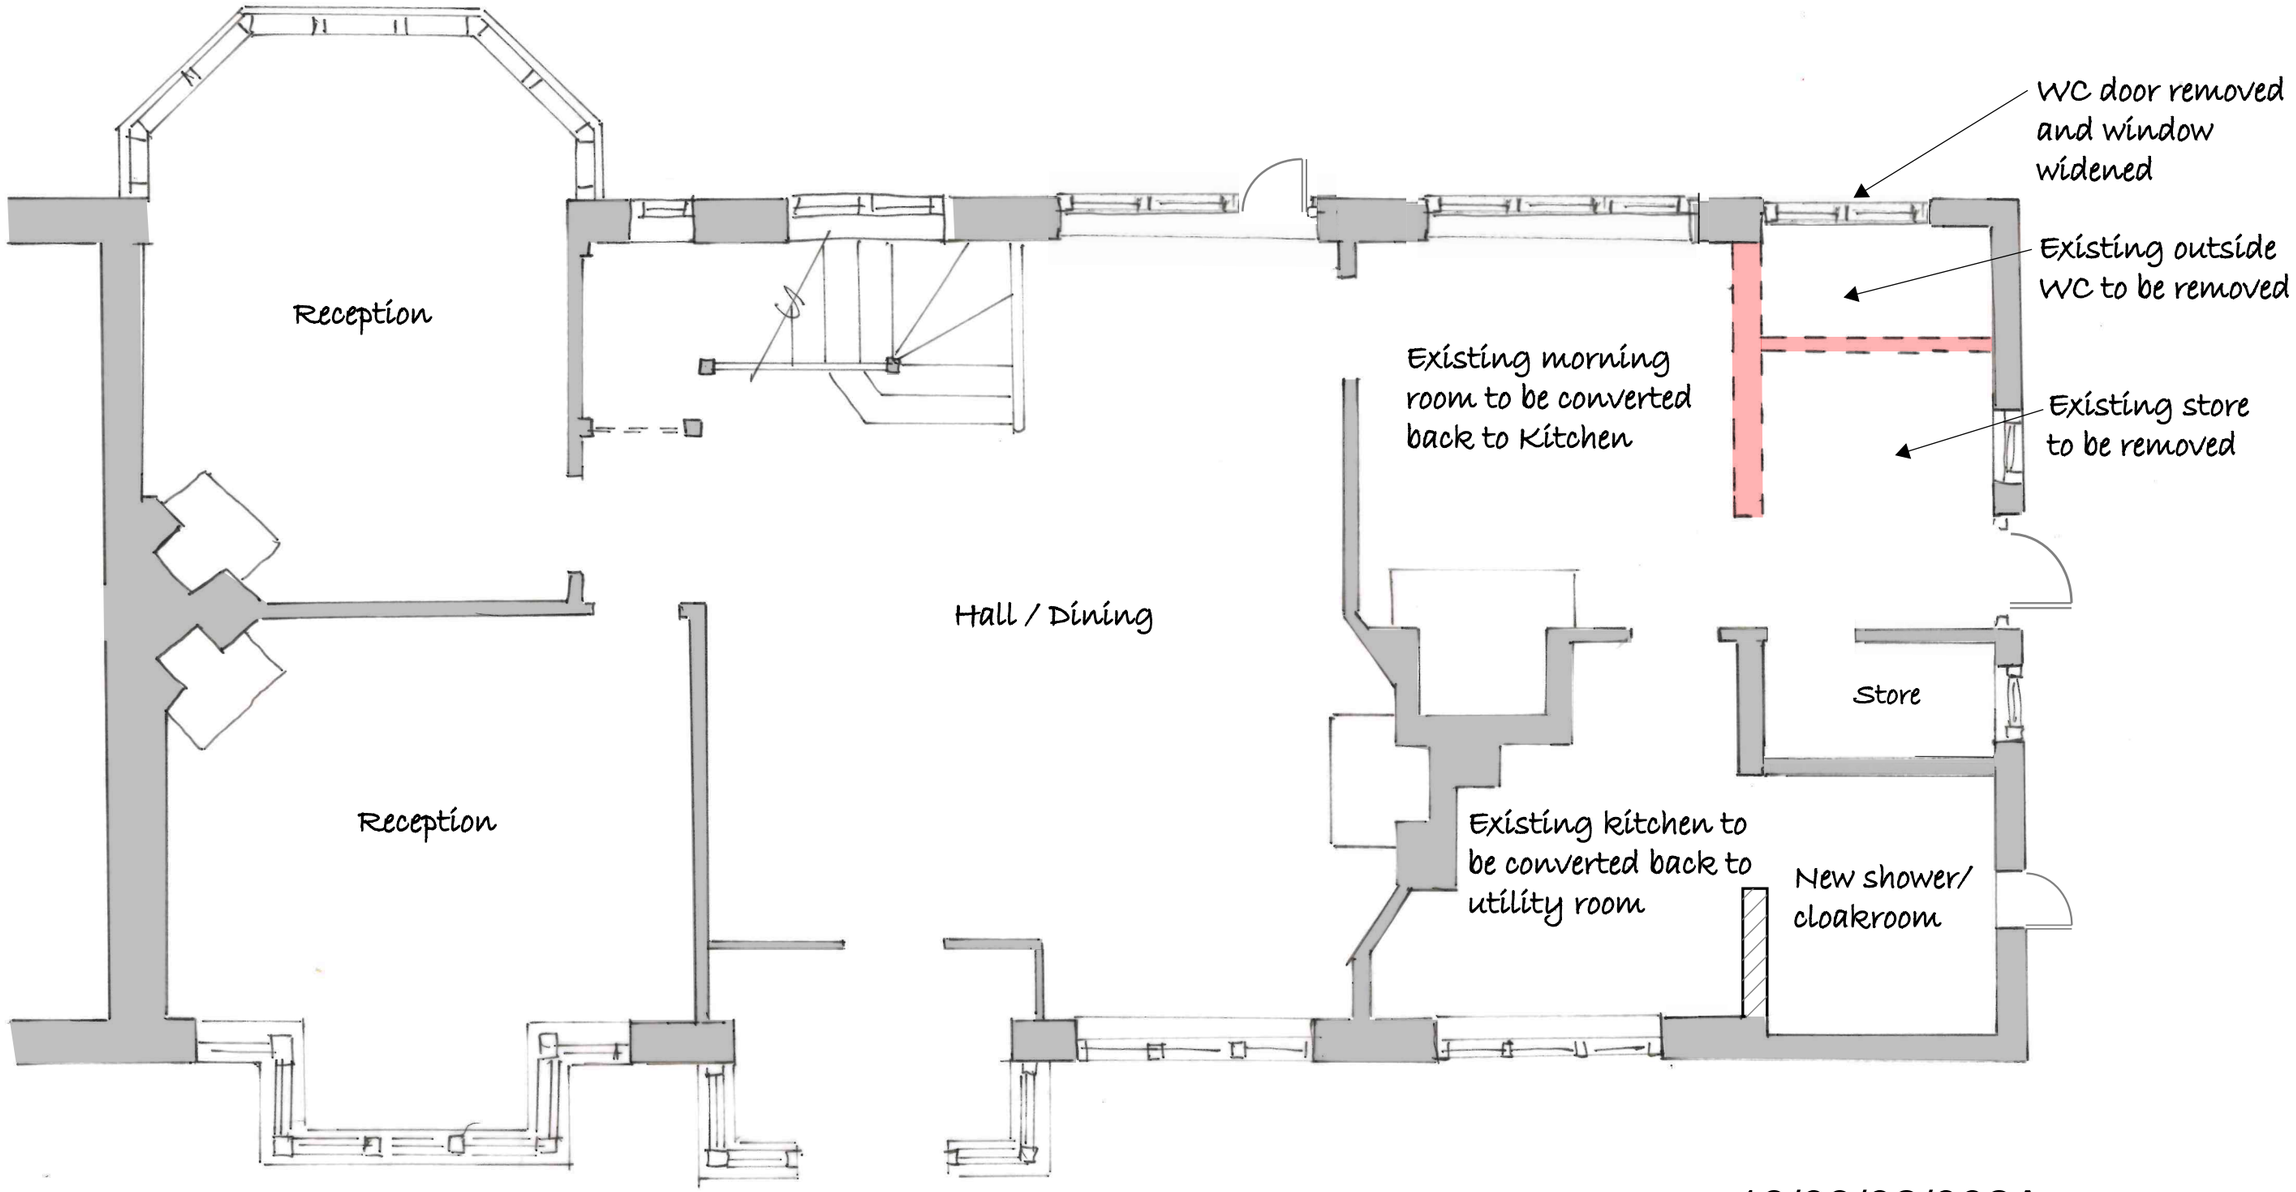

0 1 2 3 4 5

18/03/02/002A

35 BALDCOK ROAD
LETCHWORTH

PROPOSED GROUND FLOOR

November 2017 **1:50 @A3**