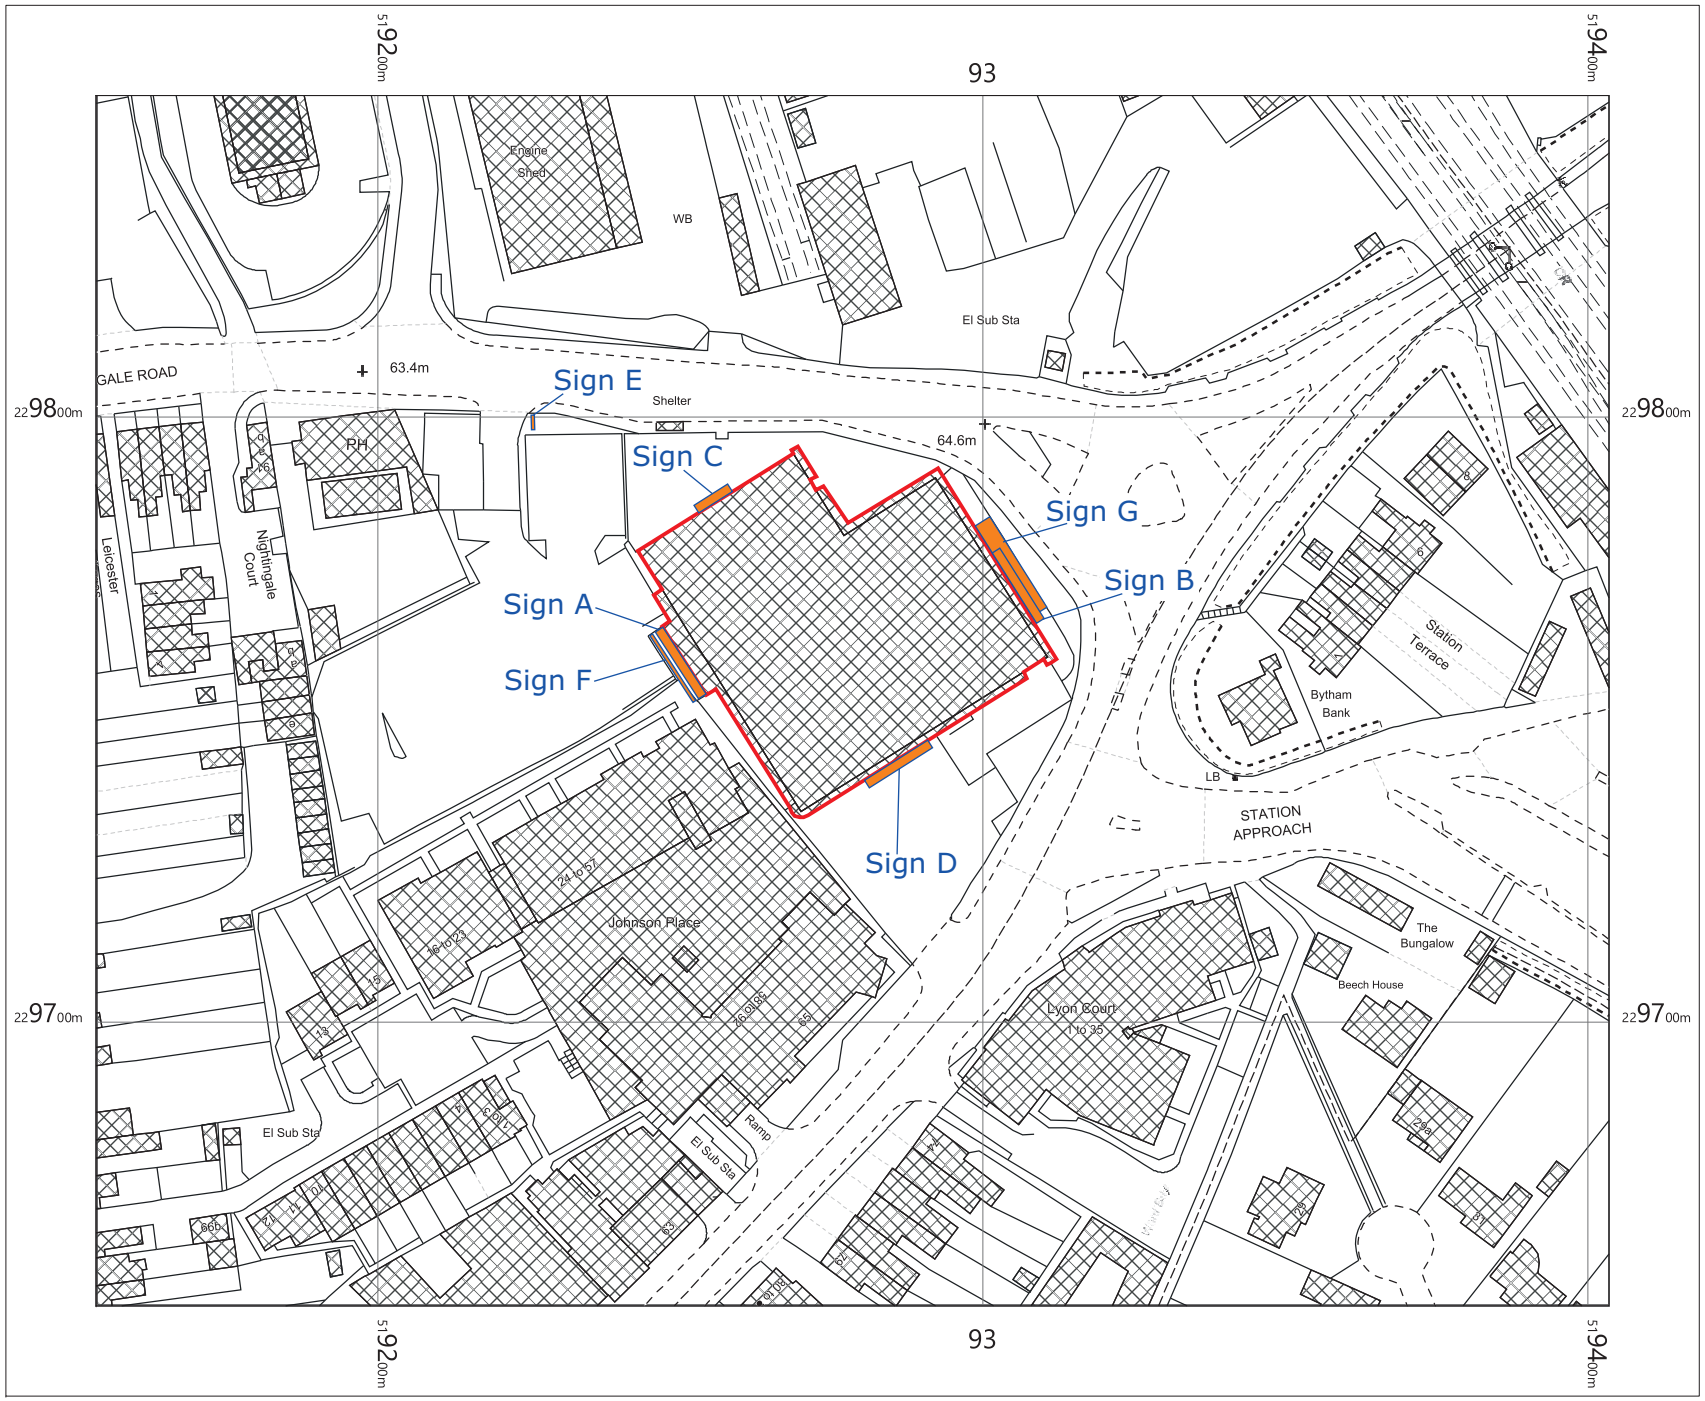


N

Sign Location

Building Location

OS MasterMap 1250/2500/10000 scale
Tuesday, March 27, 2018, ID: BW1-00700937
maps.blackwell.co.uk

1:1250 scale print at A4, Centre: 519278 E, 229753 N

©Crown Copyright Ordnance Survey. Licence no. 100041041

OS Data

BLACKWELL'S MAPPING SERVICES
PERSONAL & PROFESSIONAL MAPPING
www.blackwellmapping.co.uk
TEL: 0800 151 2612
maps@blackwell.co.uk