


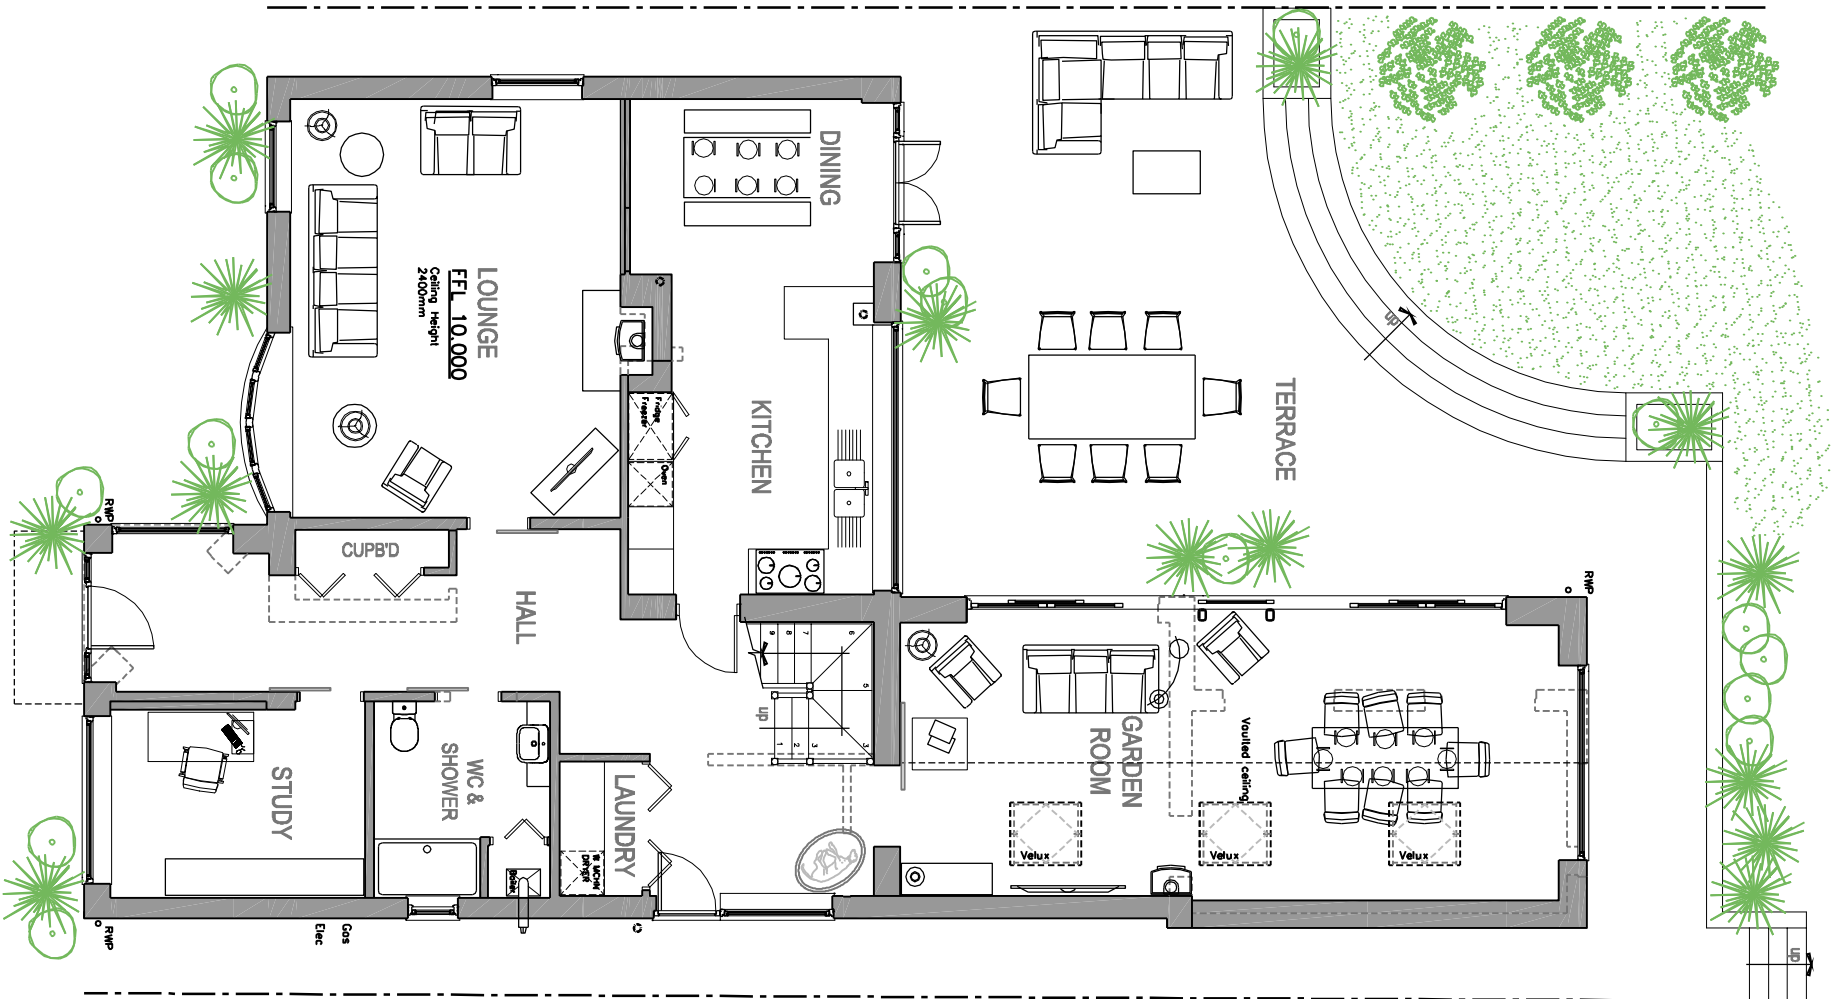
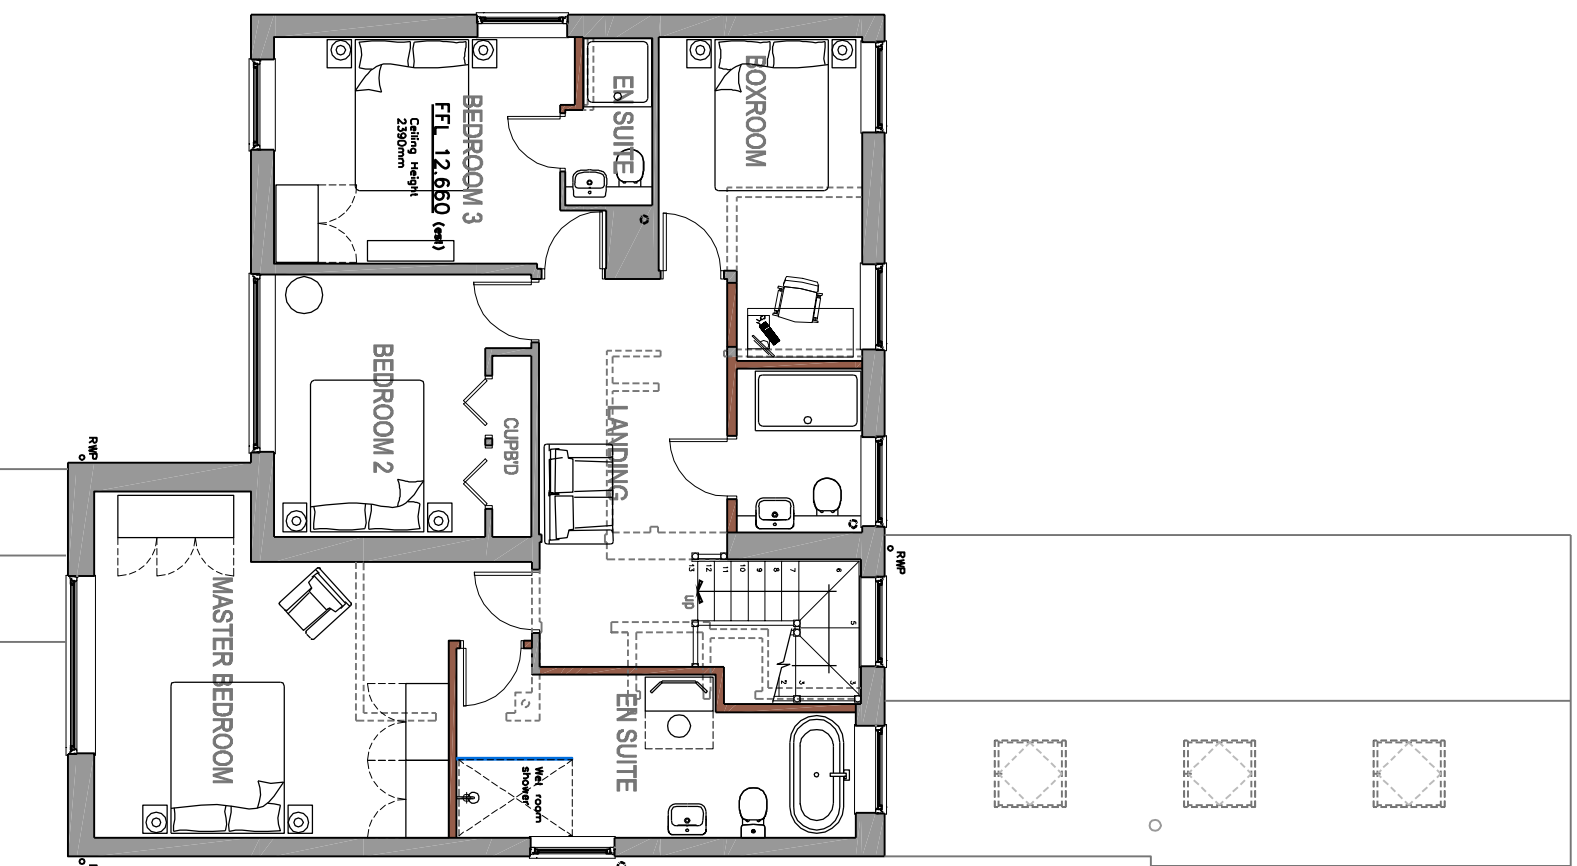
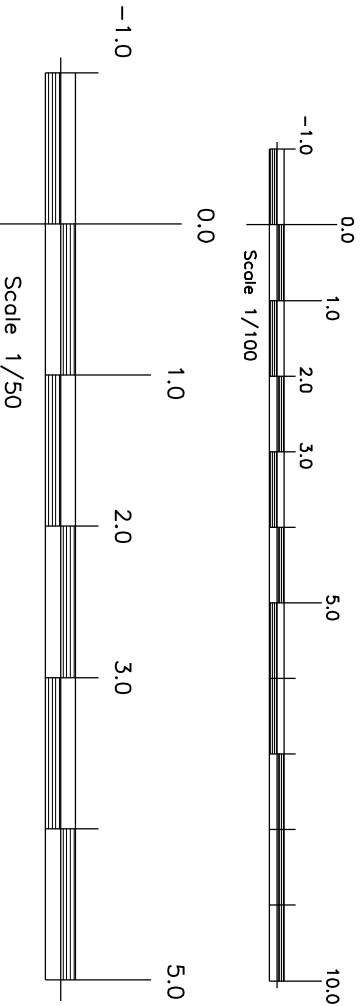
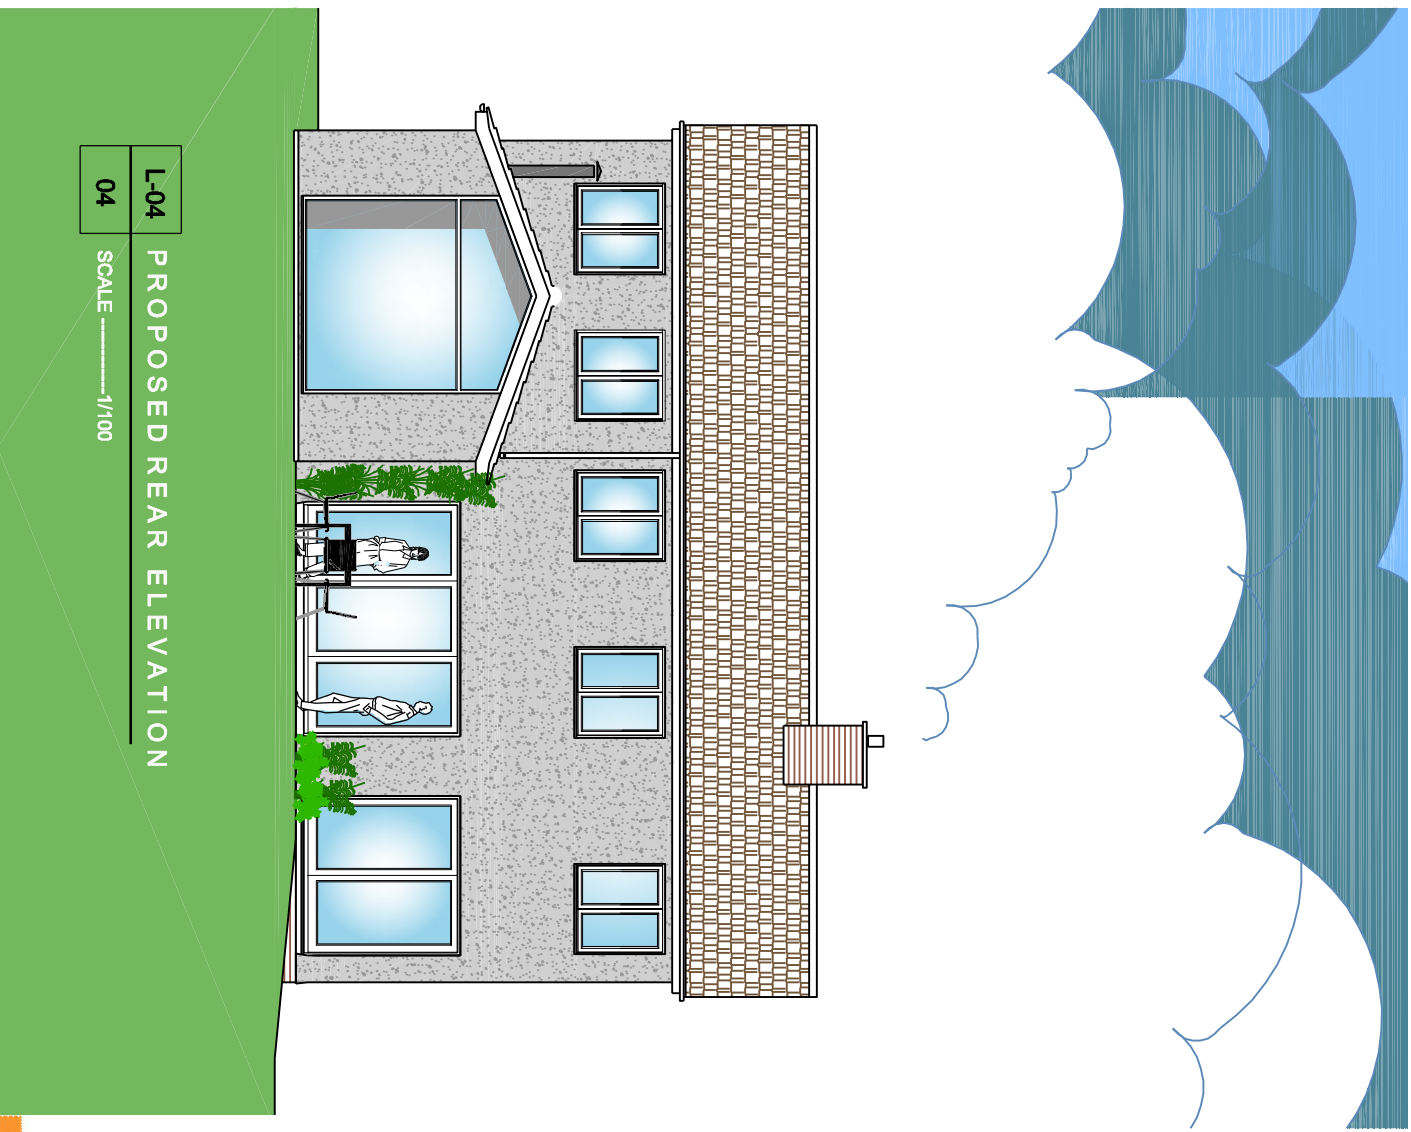


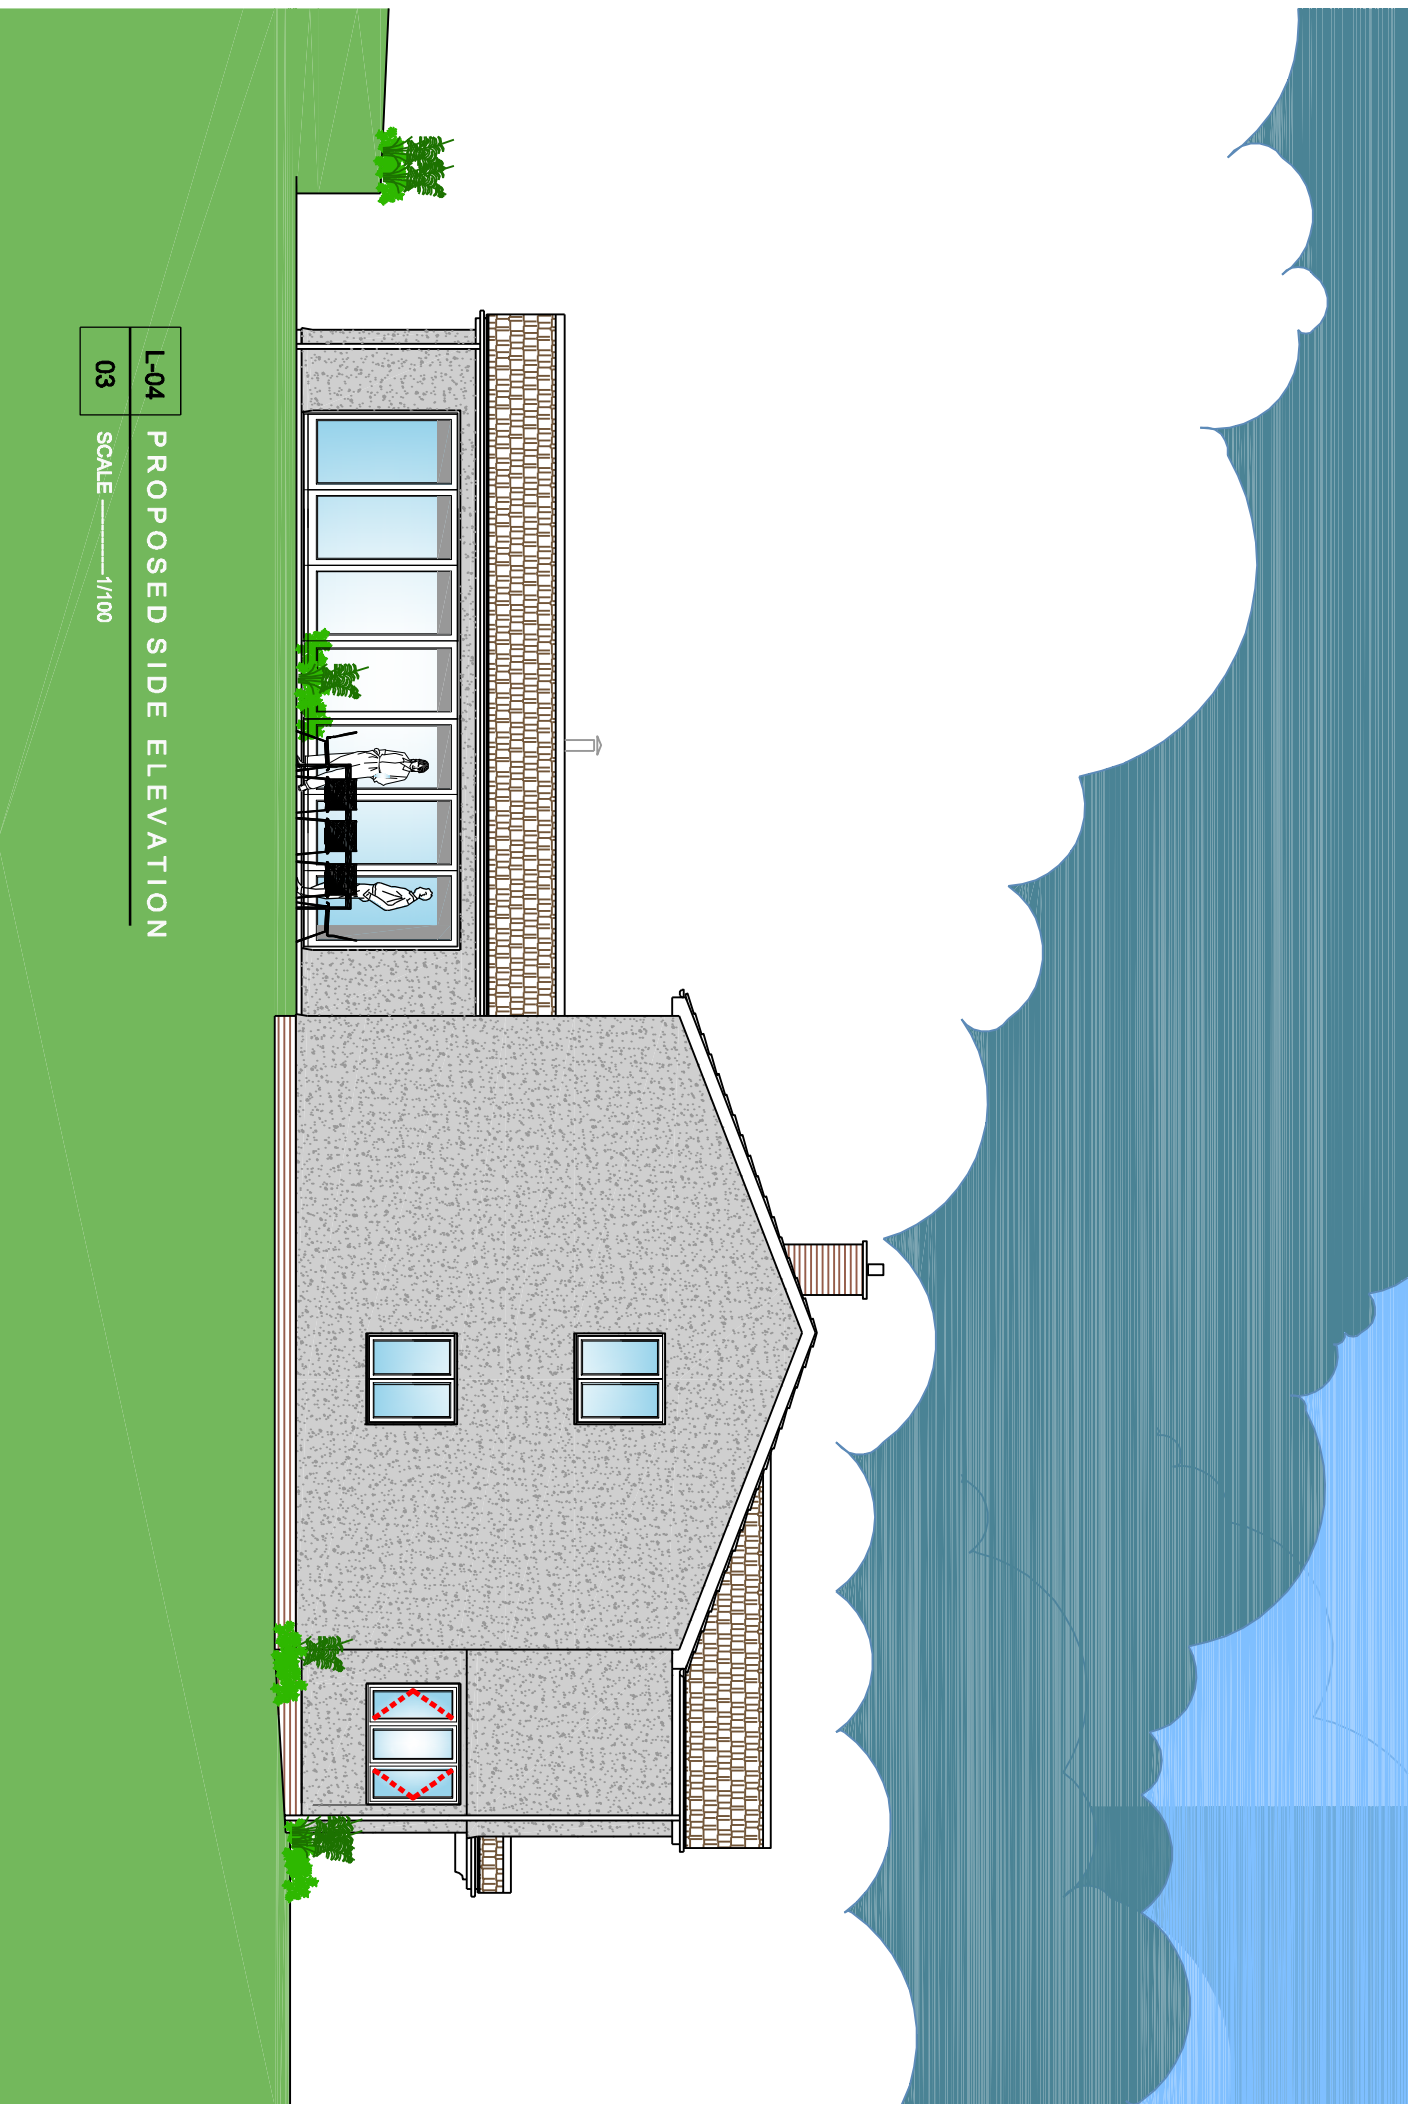

PROPOSED GROUND FLOOR
GENERAL ARRANGEMENT PLAN

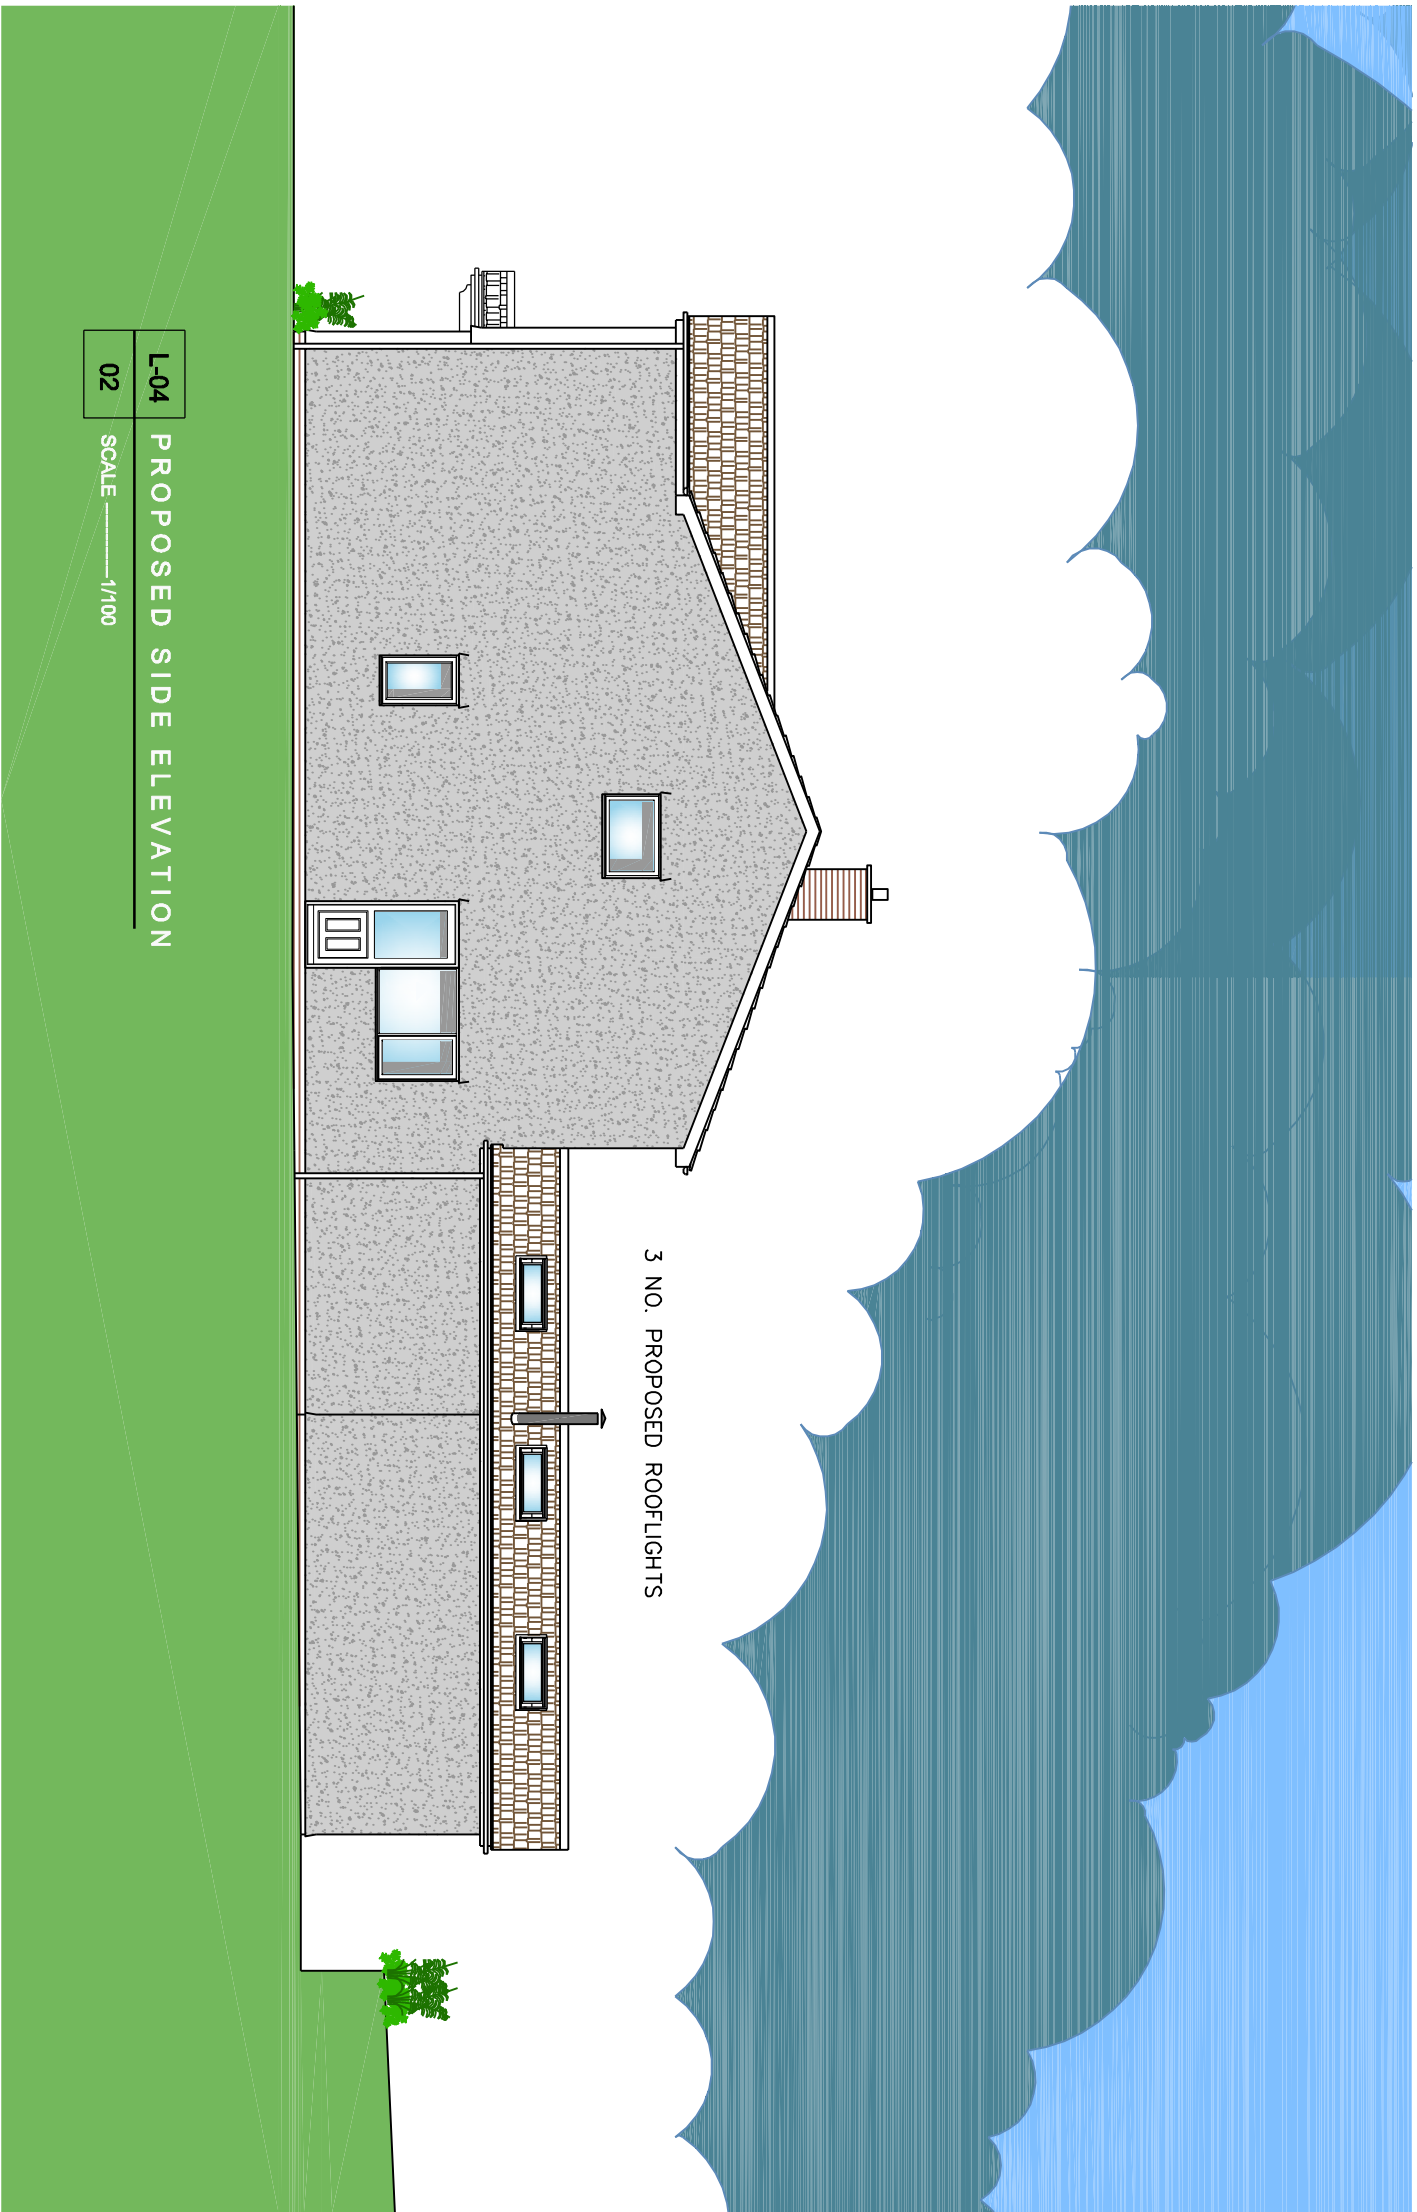

PROPOSED FIRST FLOOR
GENERAL ARRANGEMENT PLAN

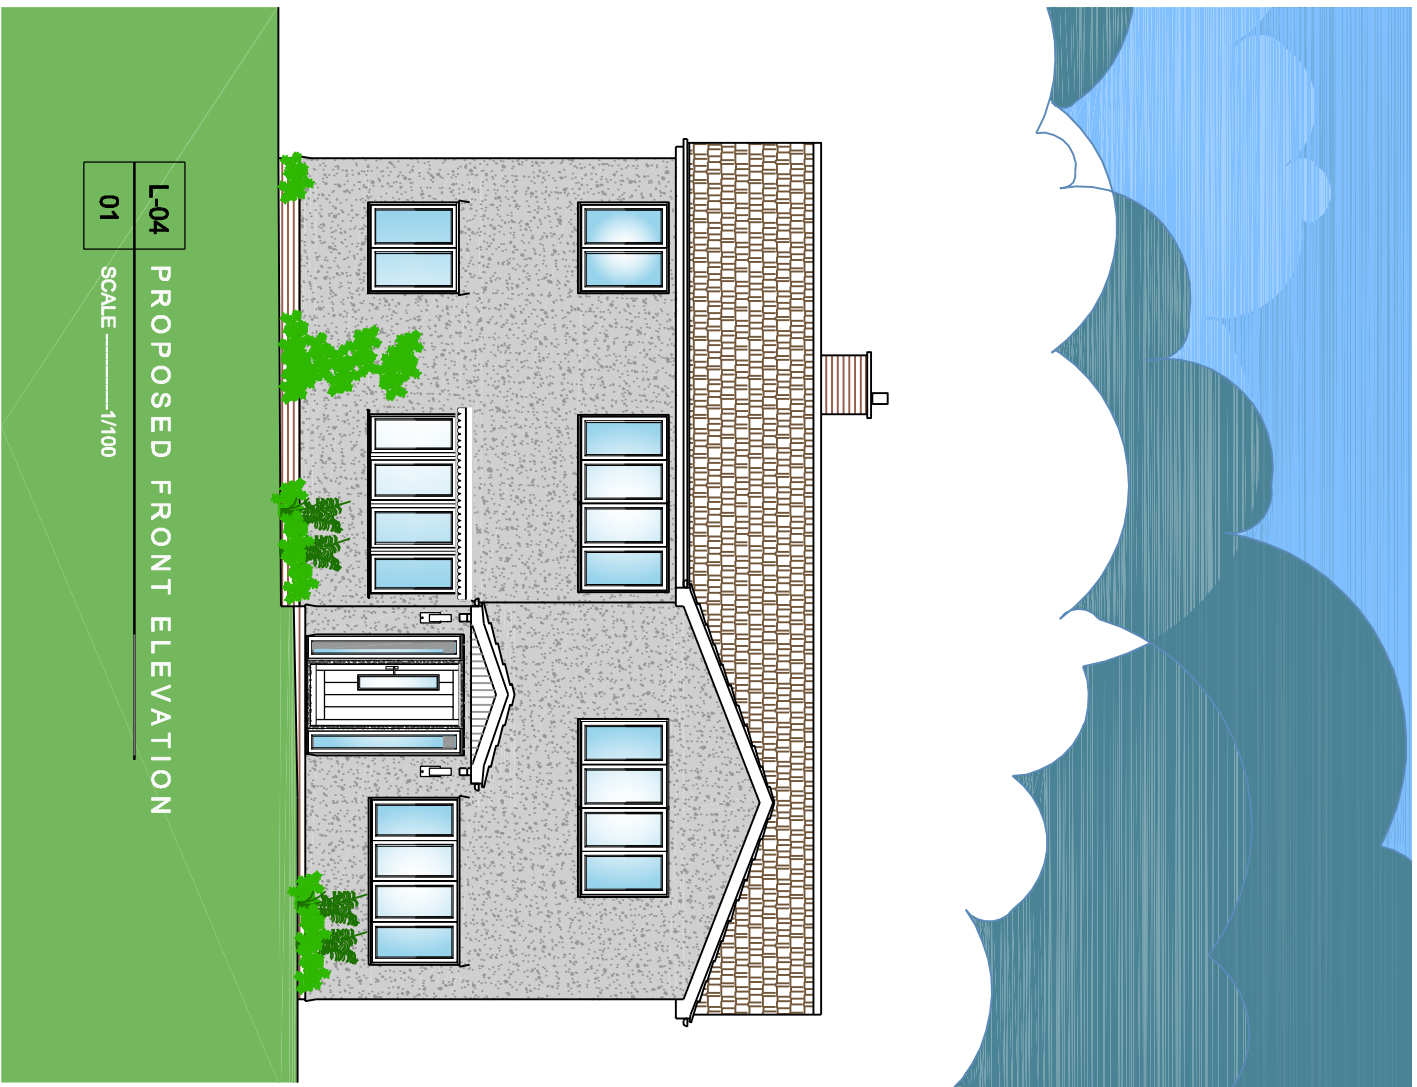

THIS DRAWING & ANY DESIGN THEREON IS THE COPYRIGHT OF D.B. SHARP & SONS LIMITED AND MUST NOT BE REPRODUCED WITHOUT THEIR WRITTEN CONSENT.

ALL DIMENSIONS AND LEVELS ARE SUBJECT TO A THOROUGH AND ACCURATE ON SITE CHECK BY THE CONTRACTOR PRIOR TO THE COMMENCEMENT OF ANY WORKS.

ALL SIZES OF STRUCTURAL COMPONENTS ARE TO BE REFERRED BY A STRUCTURAL ENGINEER.

ELECTRICAL INSTALLATION OR MODIFICATIONS, MATERIALS AND THE RELEVANT BRITISH STANDARDS AND CODES OF PRACTICE AND ARE TO BE IN ACCORDANCE WITH THE BUILDING REGULATIONS AND THE 17TH EDITION OF THE IEE REGULATIONS INCLUDING AMENDMENTS 1 & 2. PLEASE NOTE ELECTRICAL CONTRACTORS MUST BE MEMBERS OF THE NATIONAL INSPECTOR COUNCIL FOR ELECTRICAL INSTALLATION & MECHANICAL INSTALLATION OR MODIFICATION INCLUDING HEATING & HOT WATER SYSTEMS. THE SCHEME IS APPROVED AS LONG AS THE CONTRACTOR IS A MEMBER OF THE ELECTRICAL CONTRACTORS ASSOCIATION.

THE SCHEME IS APPROVED AS LONG AS THE CONTRACTOR IS A MEMBER OF THE ELECTRICAL CONTRACTORS ASSOCIATION.

THIS DRAWING SHOULD BE READ IN CONJUNCTION WITH ALL PLAN DRAWINGS & DOCUMENTS RELATING TO THE WORKS DO NOT SCALE FROM THIS DRAWING EXCEPT FOR DIMENSIONS SPECIFIED.

CDM Regulations 2015 : Designers' Notes on Significant Residual Risks

1.

These notes relate solely to information shown on this drawing. Only significant risks which are considered to be unusual, or unlikely to be obvious to a competent contractor or other designer will be highlighted. This information may be subject to revision as the design develops.

Refer also to Drawings			
VERIFICATION STATUS	Verified by	Date	
INFO/DESIGN		Neil	Aug 18
PLANNING			
BUILDING CONTROL			
CONSTRUCTION			
No	Revision	Date	Drn Chkd



DB SHARP
& SONS LIMITED

DB SHARP & SONS LIMITED	
Draw No.	L-04
Client	Mr and Mrs Smith
Project Title	Amendment to Rooflights
Scale @ A1	1/100
Date	November 2023
Drawn By	JMB
Checked	
Rate	
Project Title	Millstone House, Baldock Lane, Wilian
Drawings Title	Letchworth Garden City, Hertfordshire SG6 2AR
Proposed General Arrangement Plans and Elevations	

DB SHARP & SONS LIMITED
Tel: 01462 672359
E mail: jacob@dbsharpandsons.co.uk www.dbsharpandsons.com