
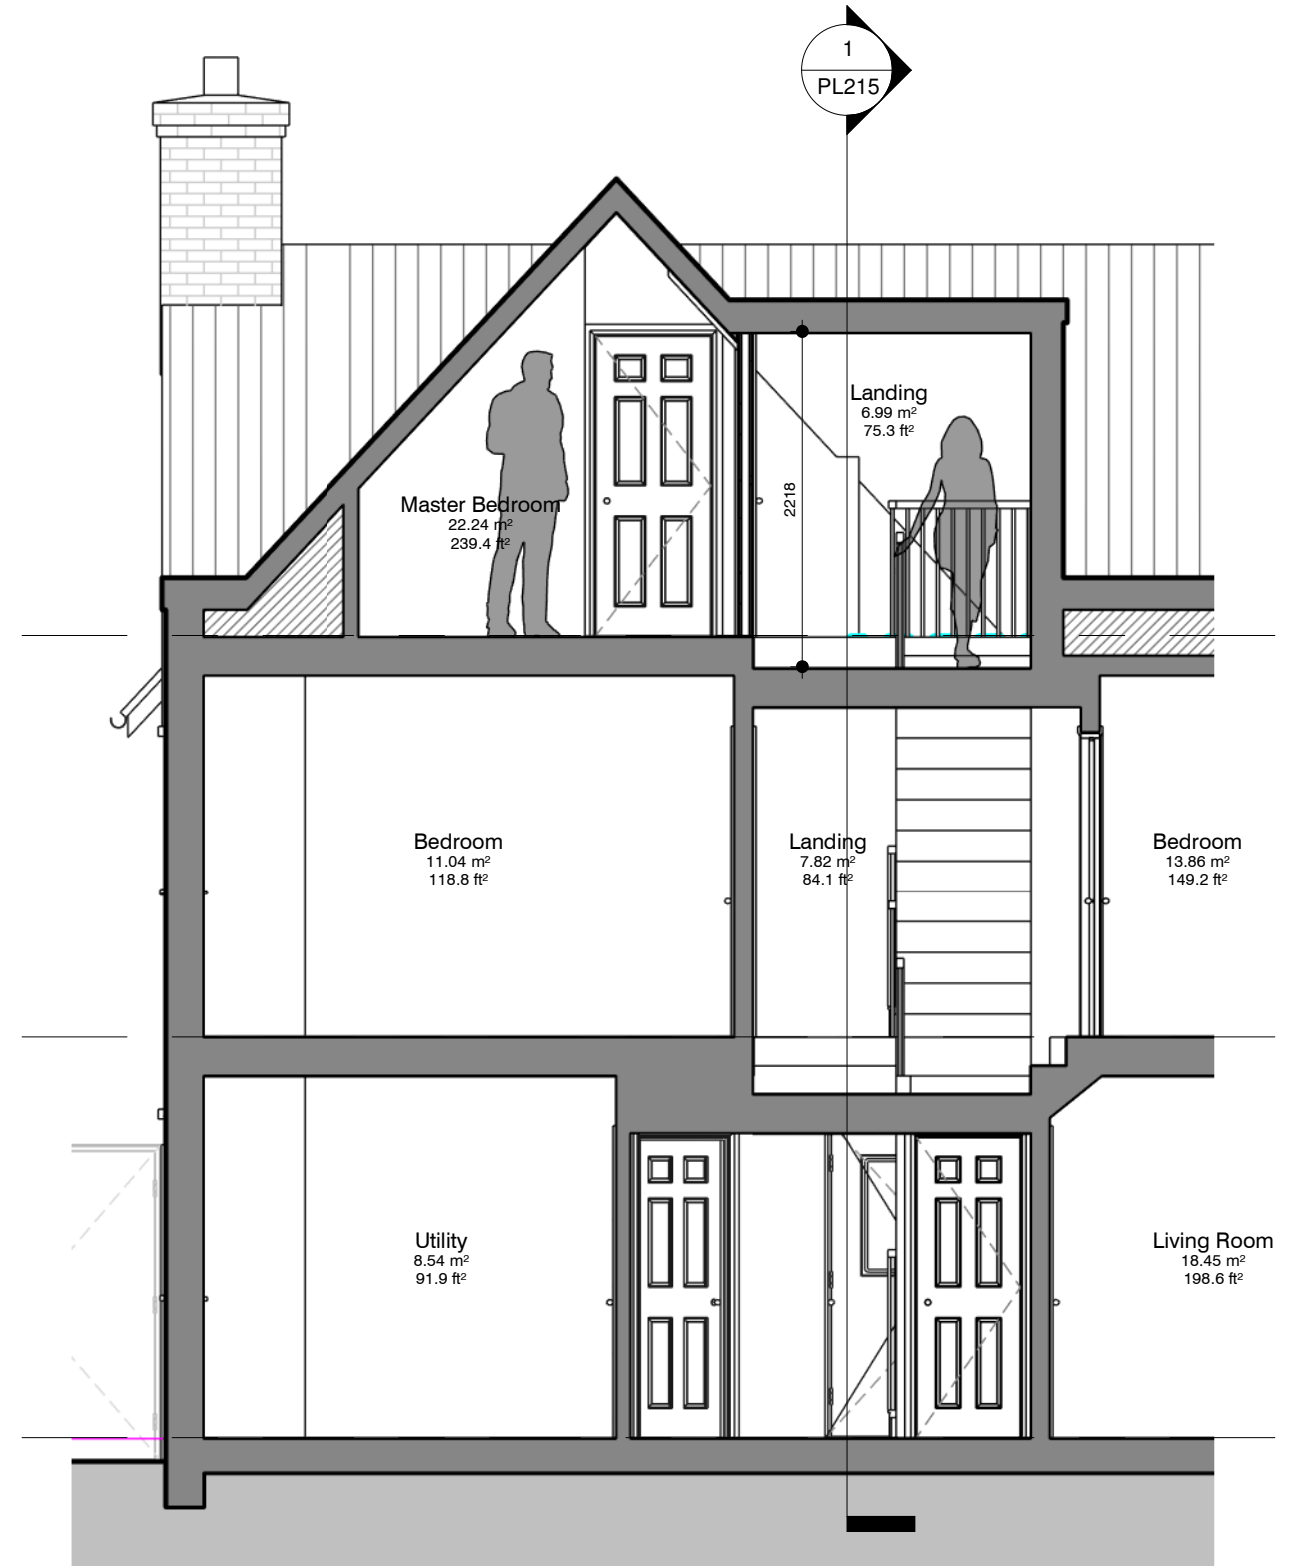
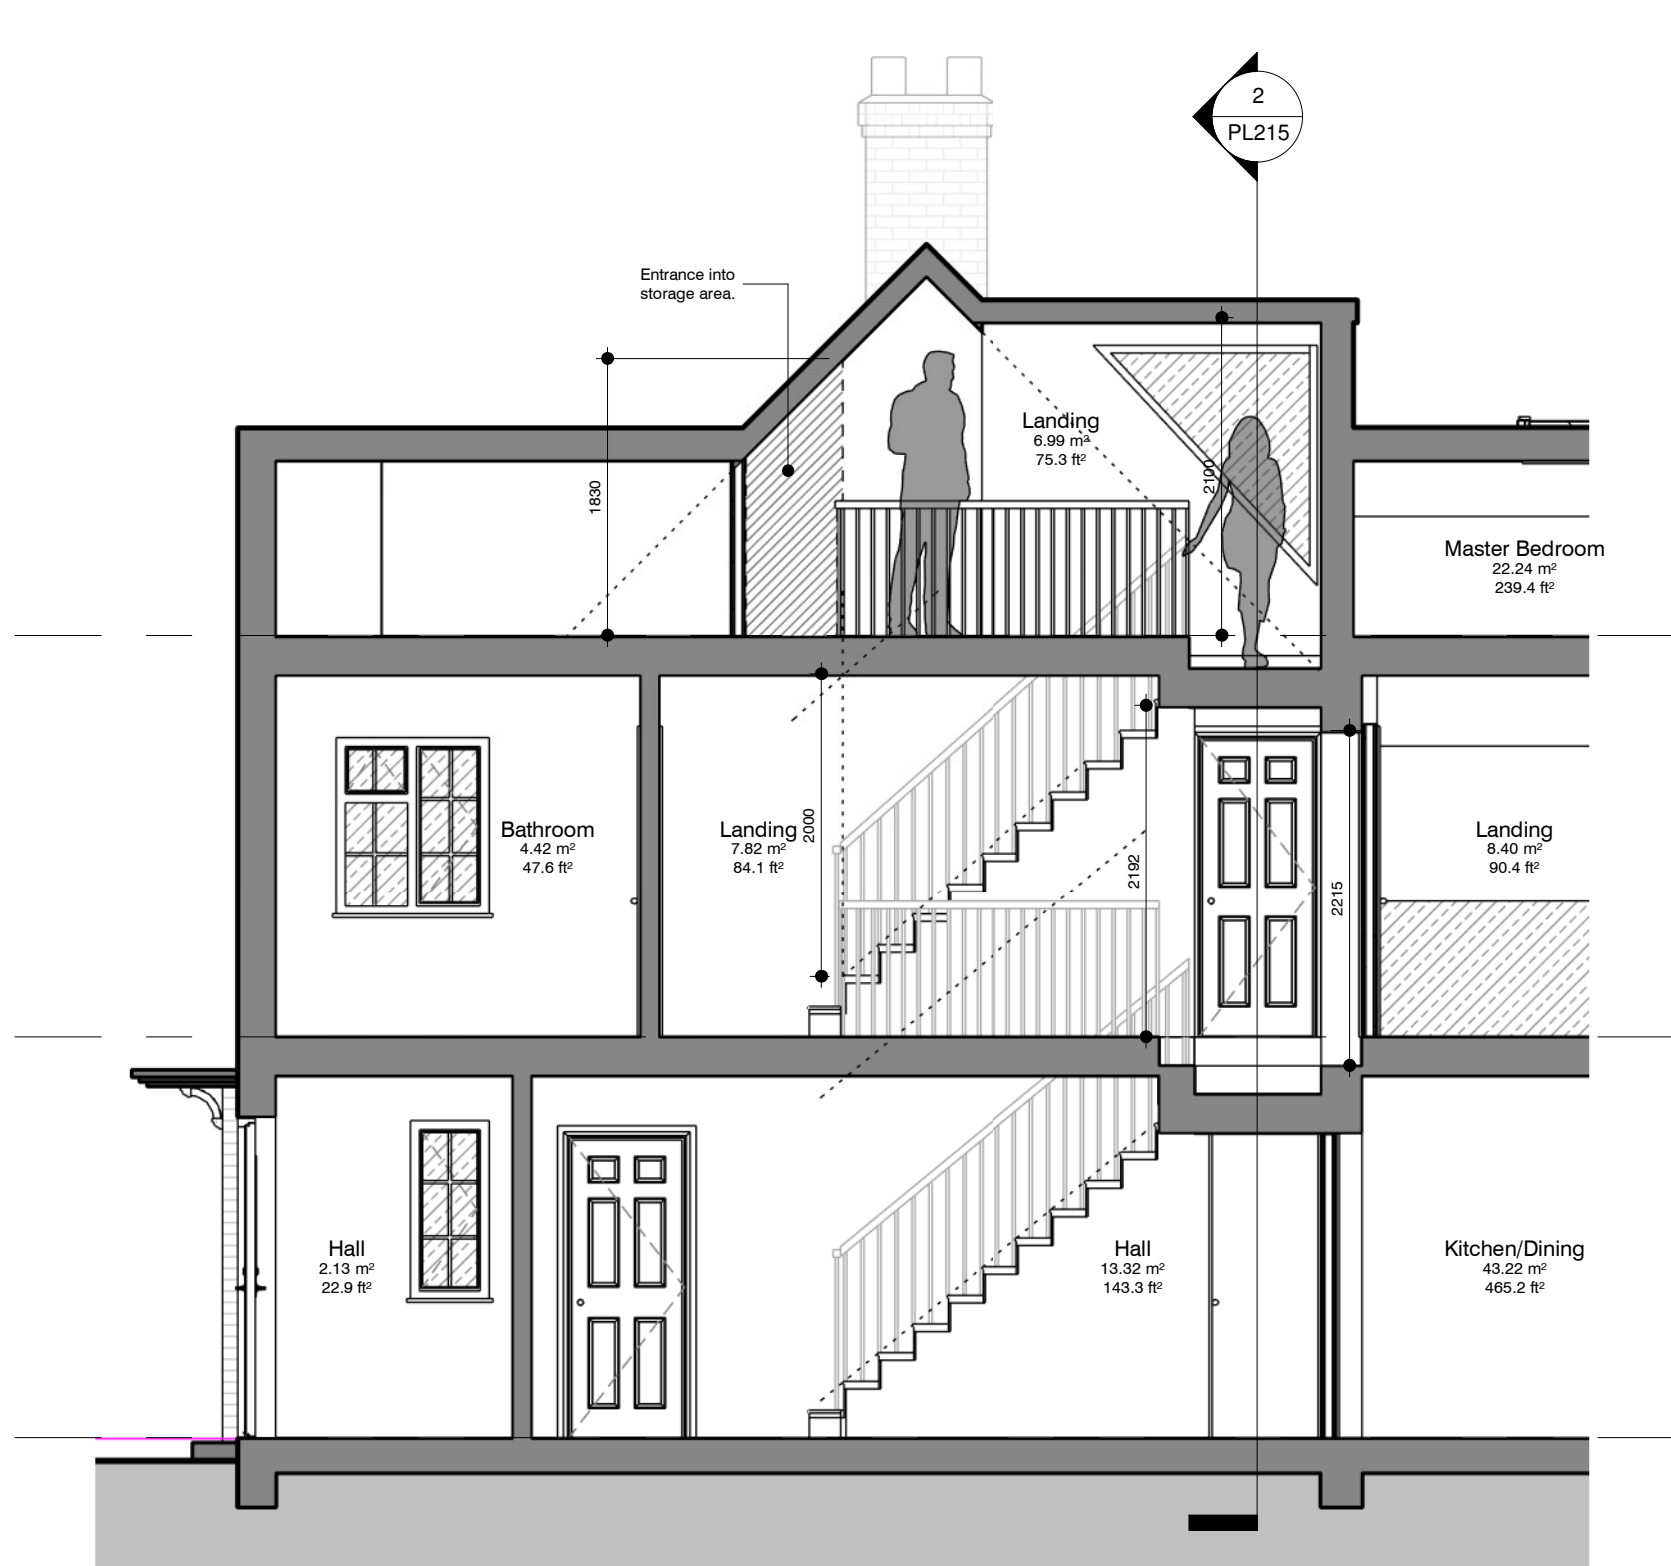


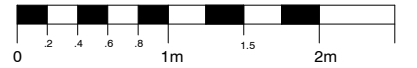

1 Section 1 - Proposed
1 : 50 @A3

2 Section 2 - Proposed
1 : 50 @A3