


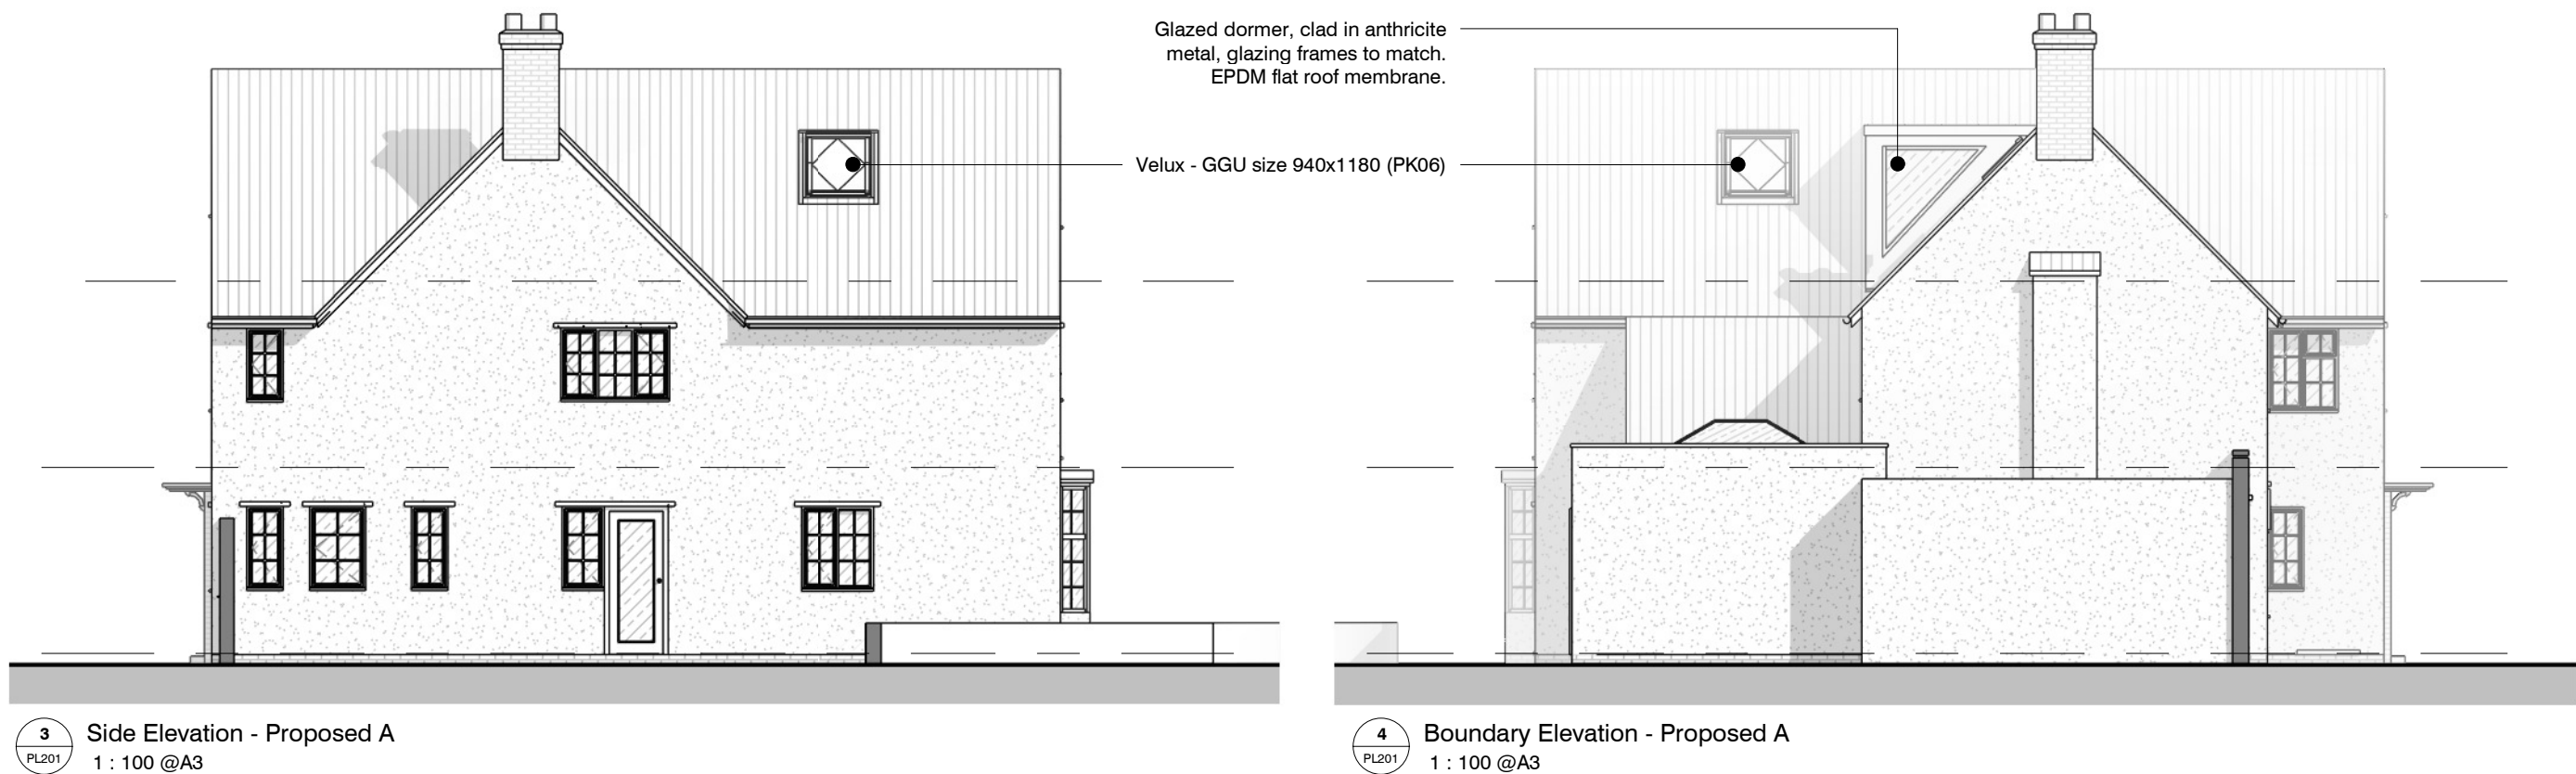

Client:		Title:		Project number:		Drawing number:		Revision:		Revisions:		
Paul Wilde		Proposed Elevations		PW-2422		PL210		C		Rev - Description Date A ISSUED FOR COMMENT 22.10.24 B ISSUED FOR COMMENT 05.11.24 C PLANNING ISSUE 19.11.24 09.01.25		
Address:				Scale:		Drawn by:		Date:				
75 Spring Road, Letchworth, SG6 3SL				1 : 100@A3		Author		09/24/24				
Sheet Size - A3		Status:		PLANNING		The copyright of this drawing is vested with the author and must not be copied or reproduced without consent. Figures and dimensions only to be taken from this drawing. All contractors must visit the site and be responsible for checking all building regulations and notifying the author of any discrepancies prior to any manufacture or construction work. Note this drawing will only be to scale at listed sheet size.  PicklePlanning 1 Sale Drive- Baldock-SG7 6NS 07843238113 pickleplanning@gmail.com www.pickleplanning.co.uk 						