
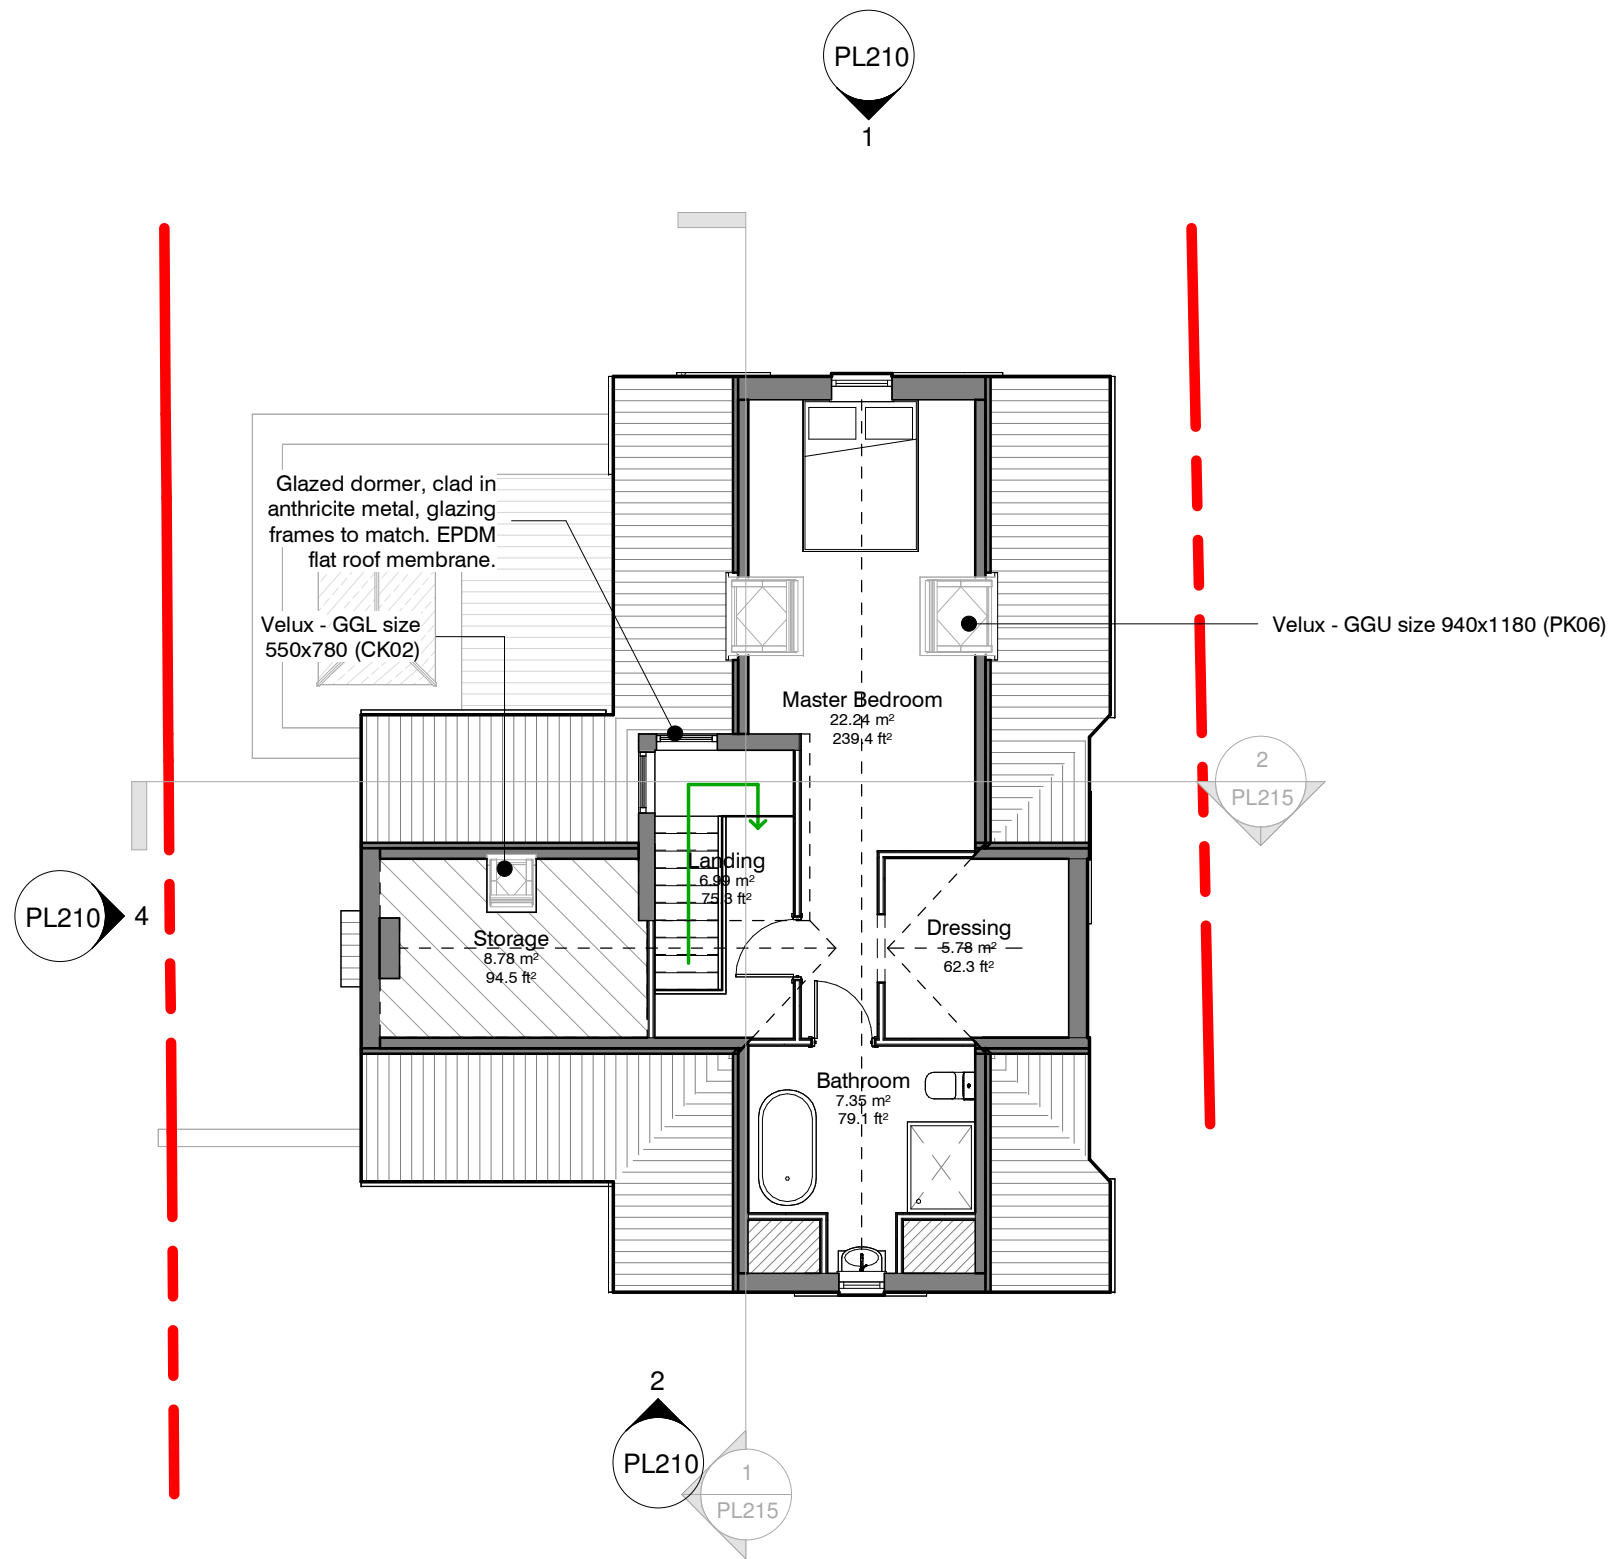


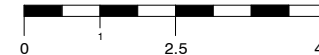

|                                     |  |                    |  |                 |  |                 |  |           |  |                      |  |          |  |   |
|-------------------------------------|--|--------------------|--|-----------------|--|-----------------|--|-----------|--|----------------------|--|----------|--|---|
| Client:                             |  | Title:             |  | Project number: |  | Drawing number: |  | Revision: |  | Revisions:           |  | Date     |  | <div></div> <div>PicklePlanning</div> <div>1 Sale Drive-<br/>Baldock-SG7 6NS<br/><b>07843238113</b><br/>pickleplanning@gmail.com<br/>www.pickleplanning.co.uk</div> <div></div> |
| Paul Wilde                          |  | Proposed Loft Plan |  | PW-2422         |  | PL202           |  | C         |  | Rev -                |  | 22.10.24 |  |   |
| Address:                            |  |                    |  |                 |  |                 |  |           |  | Description          |  | 05.11.24 |  |   |
| 75 Spring Road, Letchworth, SG6 3SL |  |                    |  |                 |  |                 |  |           |  | A ISSUED FOR COMMENT |  | 19.11.24 |  |   |
|                                     |  |                    |  |                 |  |                 |  |           |  | B ISSUED FOR COMMENT |  | 09.01.25 |  |   |
|                                     |  |                    |  |                 |  | Scale:          |  | Drawn by: |  | Date:                |  |          |  |   |
|                                     |  |                    |  |                 |  | 1 : 100@A3      |  | Author    |  | 10/21/24             |  |          |  |   |
| Sheet Size - A3                     |  | Status:            |  |                 |  |                 |  |           |  |                      |  |          |  |   |
|                                     |  | PLANNING           |  |                 |  |                 |  |           |  |                      |  |          |  |   |
|                                     |  |                    |  |                 |  |                 |  |           |  |                      |  |          |  |   |

The copyright of this drawing is vested with the author and must not be copied or reproduced without consent. Figures and dimensions are to be taken from this drawing. All contractors must visit the site and be responsible for checking all existing conditions and notifying the author of any discrepancies prior to any manufacture or construction work. Note this drawing will only be to scale at stated sheet size.