
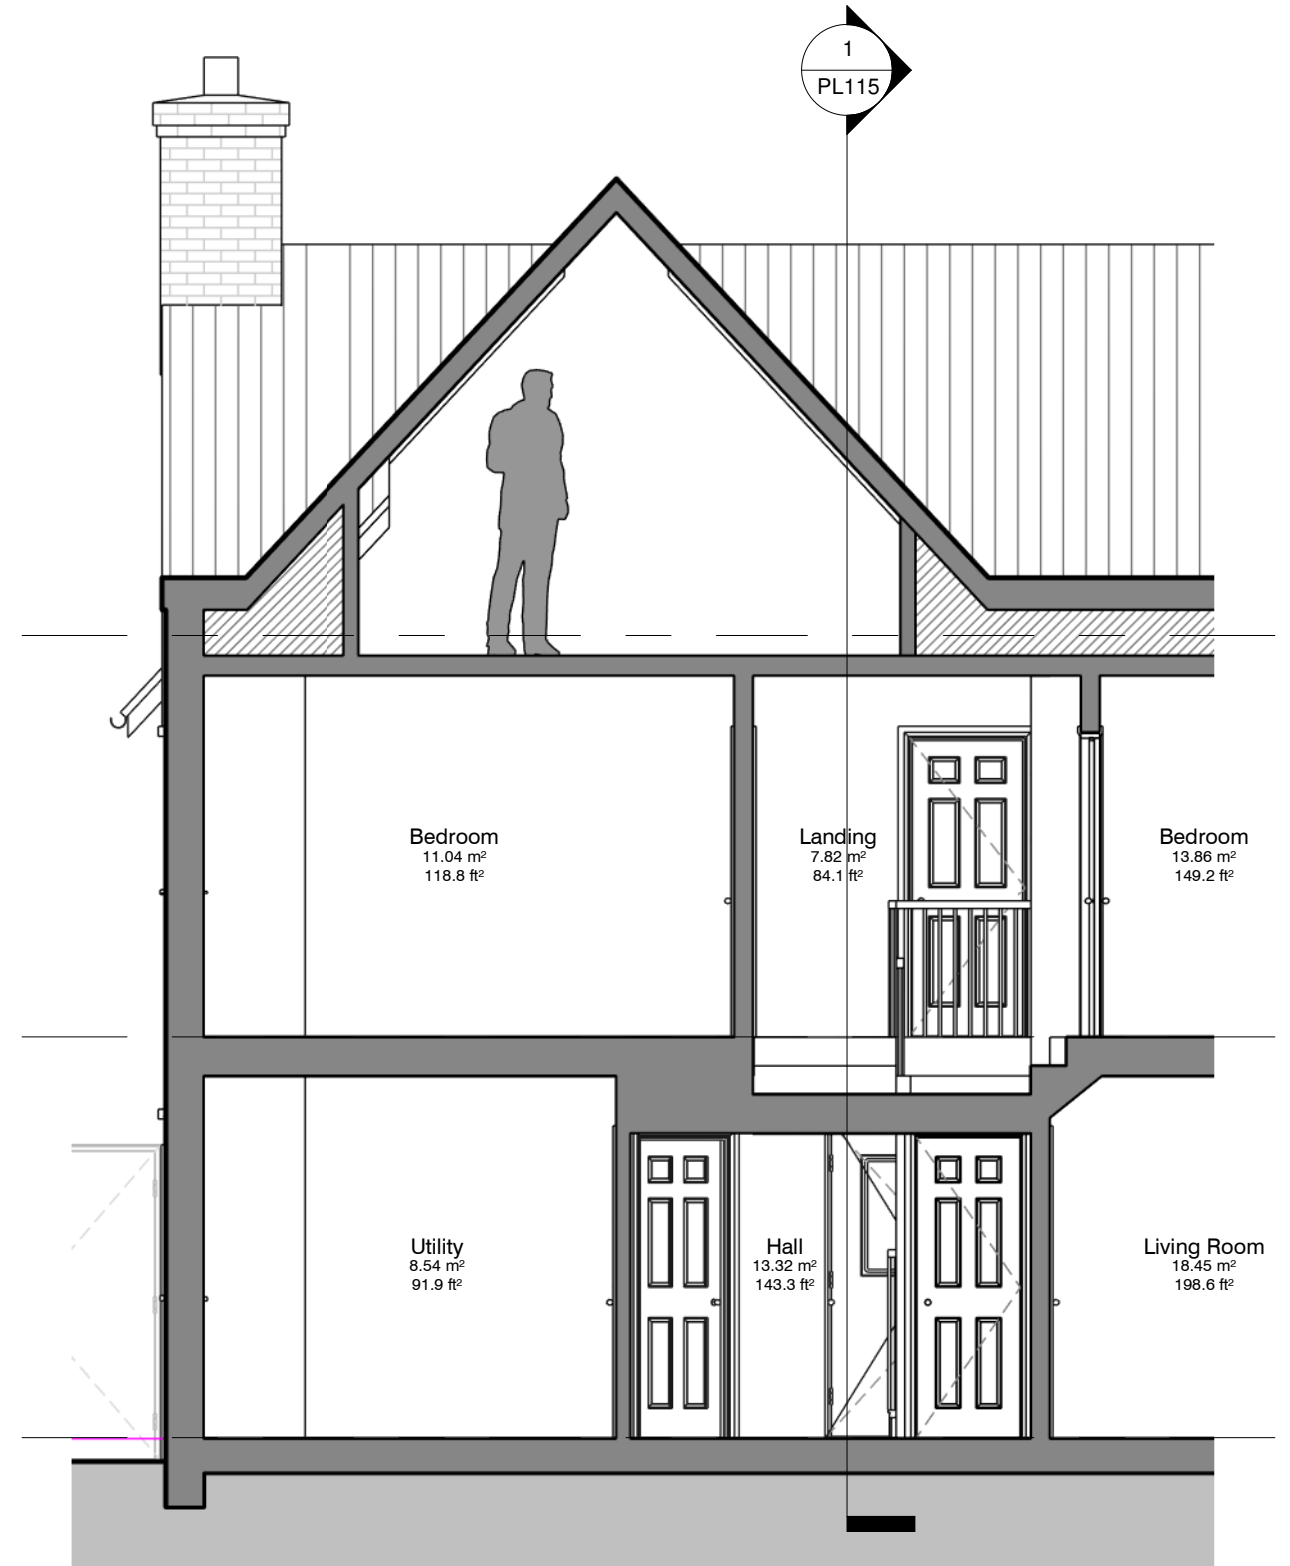
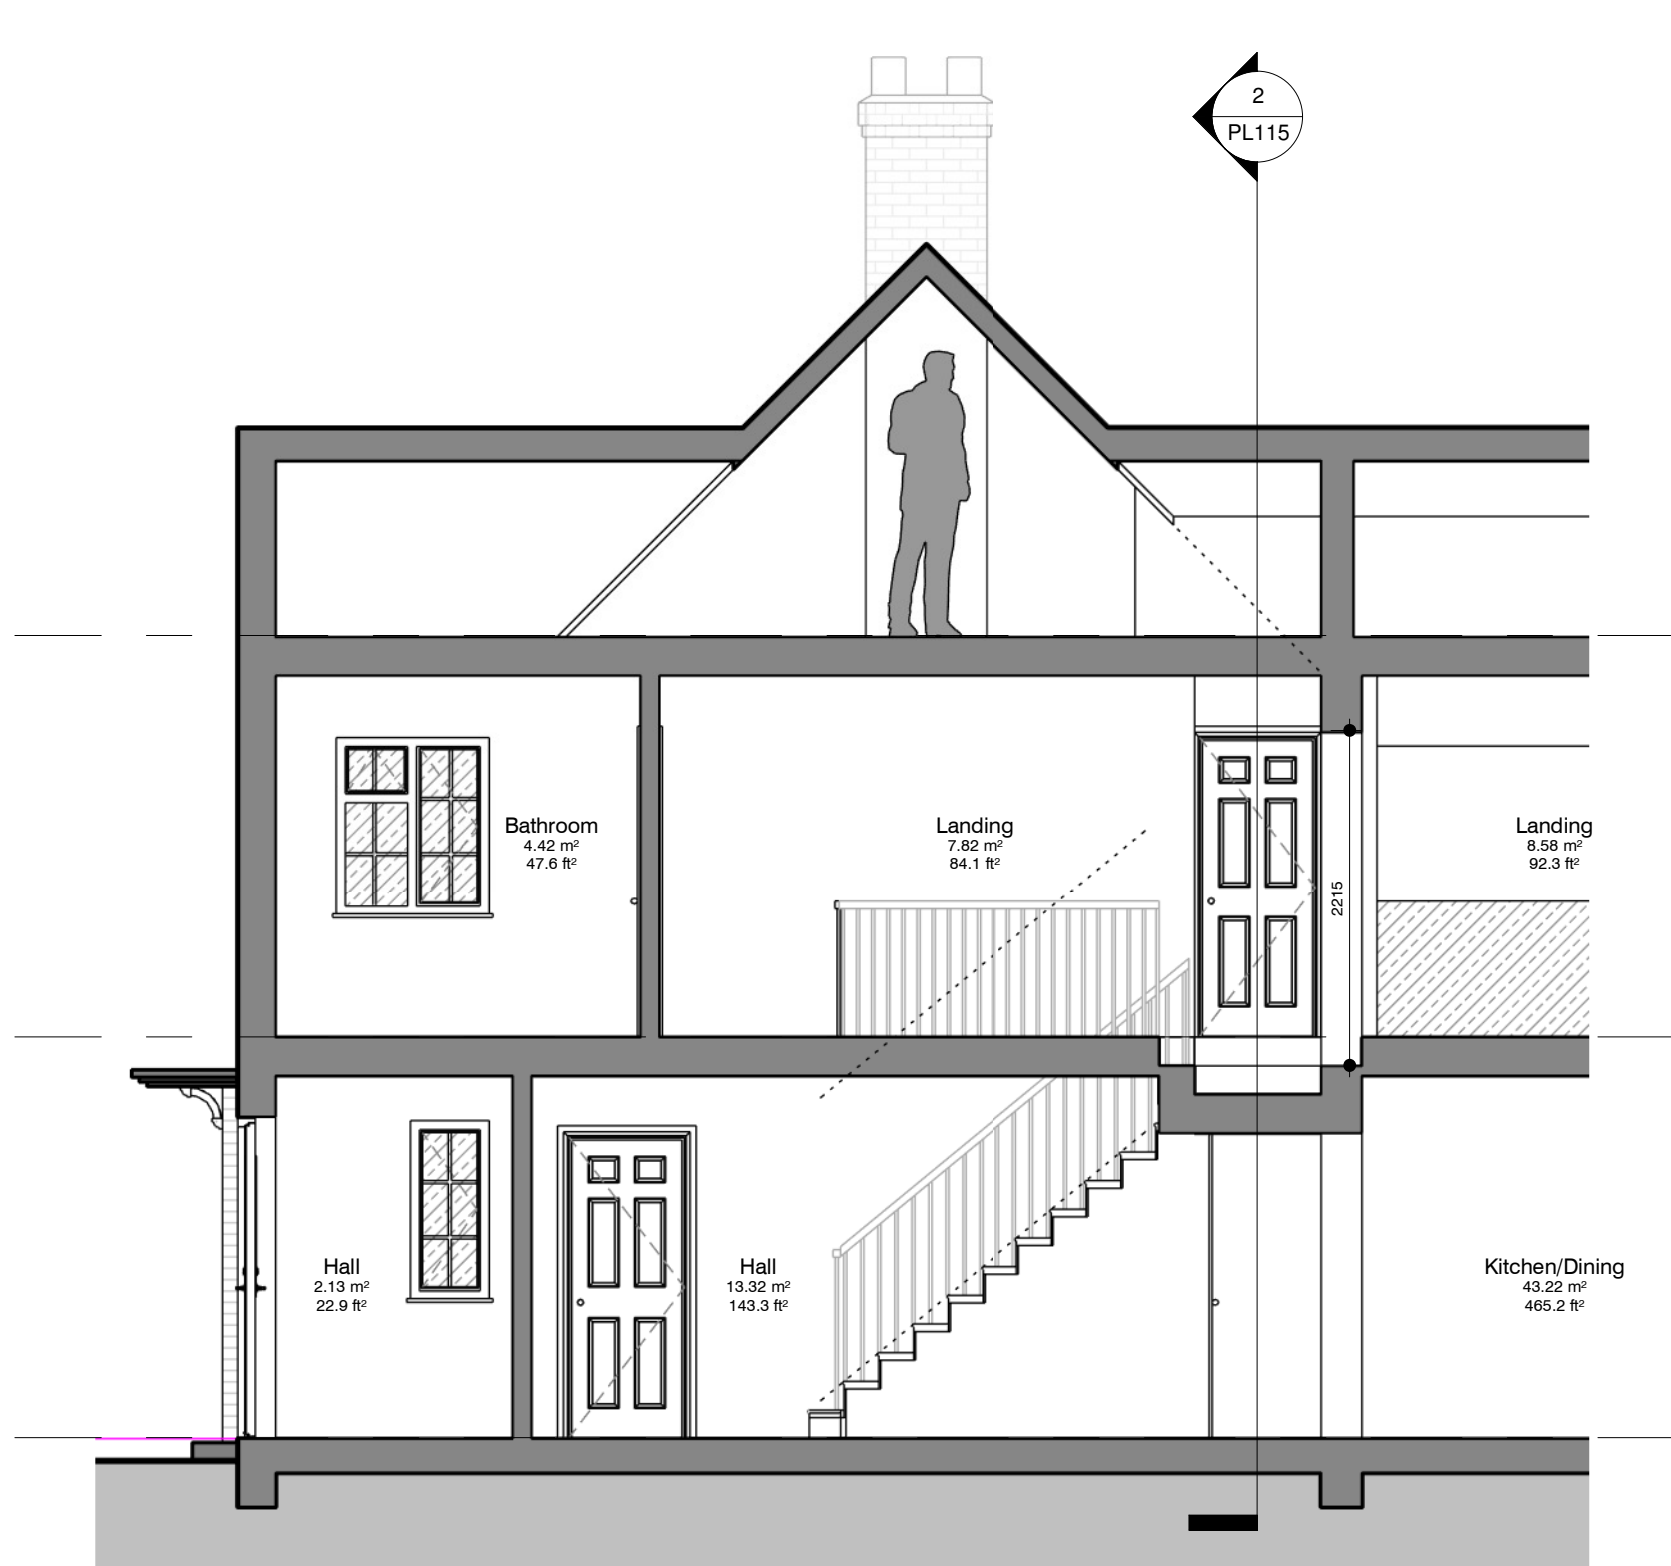


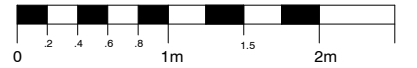

1 Section 1 - Existing
1 : 50 @A3

2 Section 2 - Existing
1 : 50 @A3

Client:	Paul Wilde	Title:	Existing Sections	Project number:	PW-2422	Drawing number:	PL115	Revision:	C	Revisions:	Rev - Description Date	1 Sale Drive- Baldock-SG7 6NS 07843238113 pickleplanning@gmail.com www.pickleplanning.co.uk
Address:	75 Spring Road, Letchworth, SG6 3SL			Scale:	1 : 50@A3	Drawn by:	Author	Date:	10/21/24	A ISSUED FOR COMMENT 05.11.24		
Sheet Size - A3		Status:	PLANNING							B ISSUED FOR COMMENT 19.11.24		
										C PLANNING ISSUE 09.01.25		