


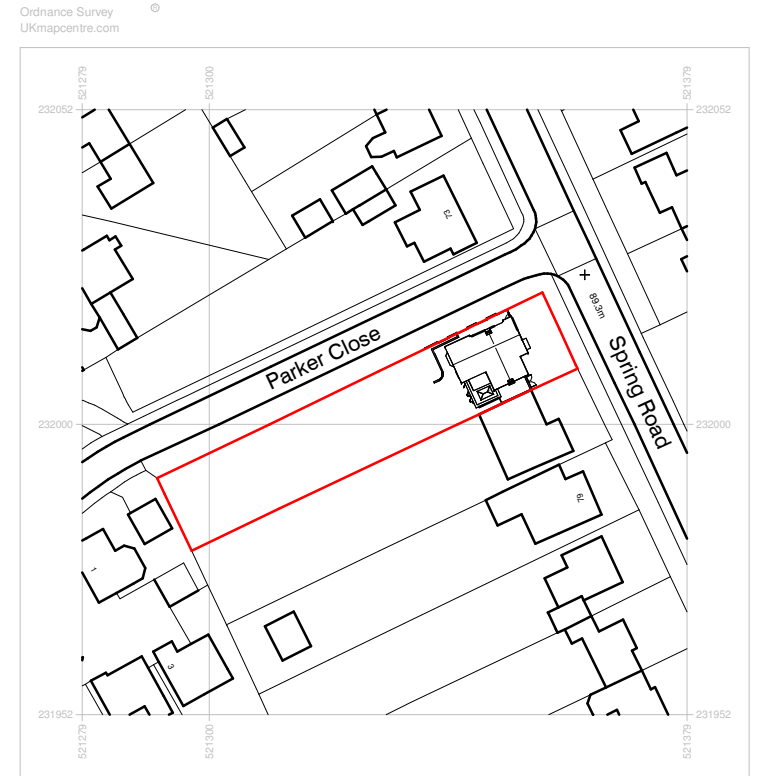

Serial number: 301226
© Crown copyright and database right 2025
Ordnance Survey licence AC0000848283
Reproduction in whole or in part is prohibited
without the prior permission of Ordnance Survey.

0 5 10 15 20 25
metres

NORTH

1
PL110
Location Plan
1 : 1250 @A3

0 25 50m

2
PL110
SITE (existing)
1 : 500 @A3

0 5 10 15 20m

Client: Paul Wilde		Title: Location Plan		Project number: PW-2422		Drawing number: PL001		Revision: -		Revisions: Rev Description PLANNING ISSUE		Date: 09.01.25		 PicklePlanning 1 Sale Drive- Baldock-SG7 6NS 07843238113 pickleplanning@gmail.com www.pickleplanning.co.uk 
Address: 75 Spring Road, Letchworth, SG6 3SL		Status: PLANNING		Scale: As indicated@A3		Drawn by: Author		Date: 10/13/24						
The copyright of this drawing is vested with the author and must not be copied or reproduced without consent. Figured dimensions only to be taken from this drawing. All contractors must visit the site and be responsible for checking all existing conditions and notifying the author of any discrepancies prior to any manufacture or construction work. Note this drawing will only be to scale at listed sheet size.														

Sheet Size - A3

Sheet Size - A3