
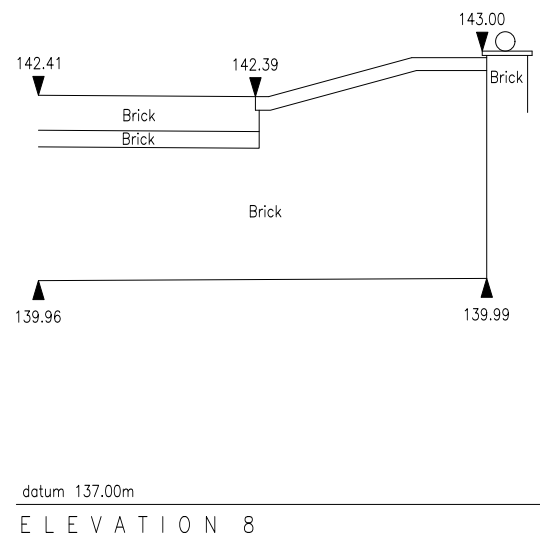
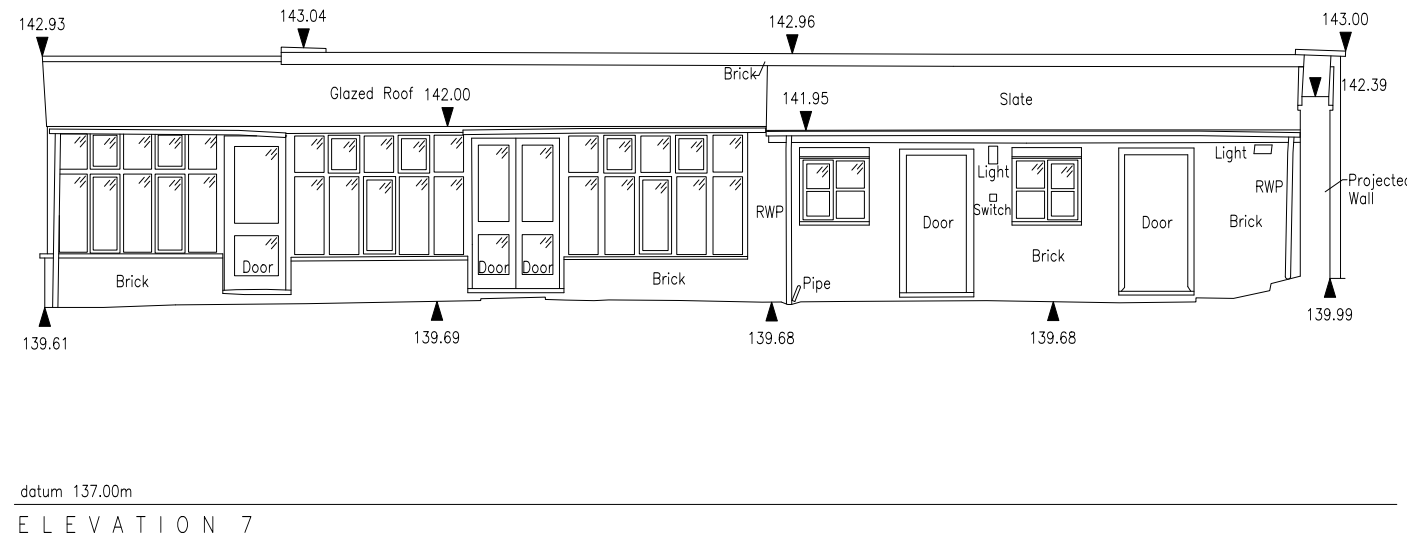
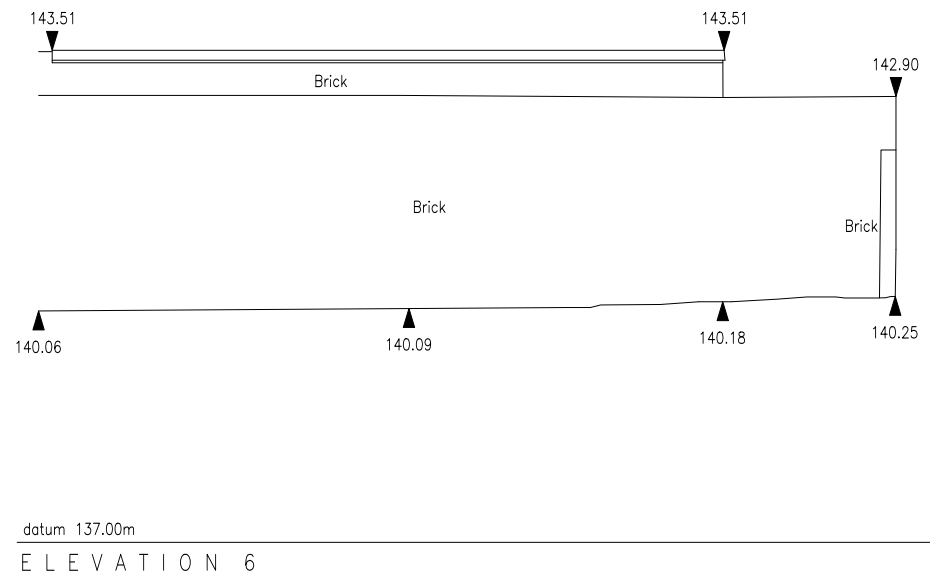
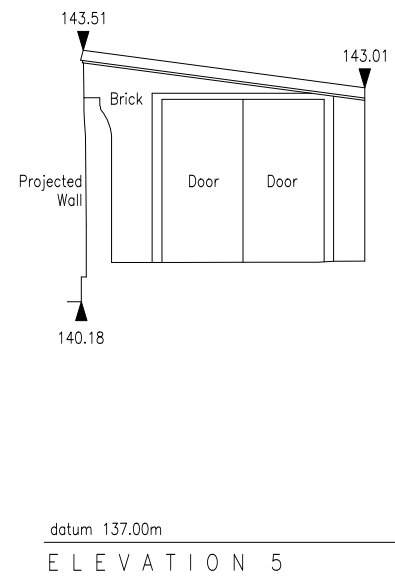


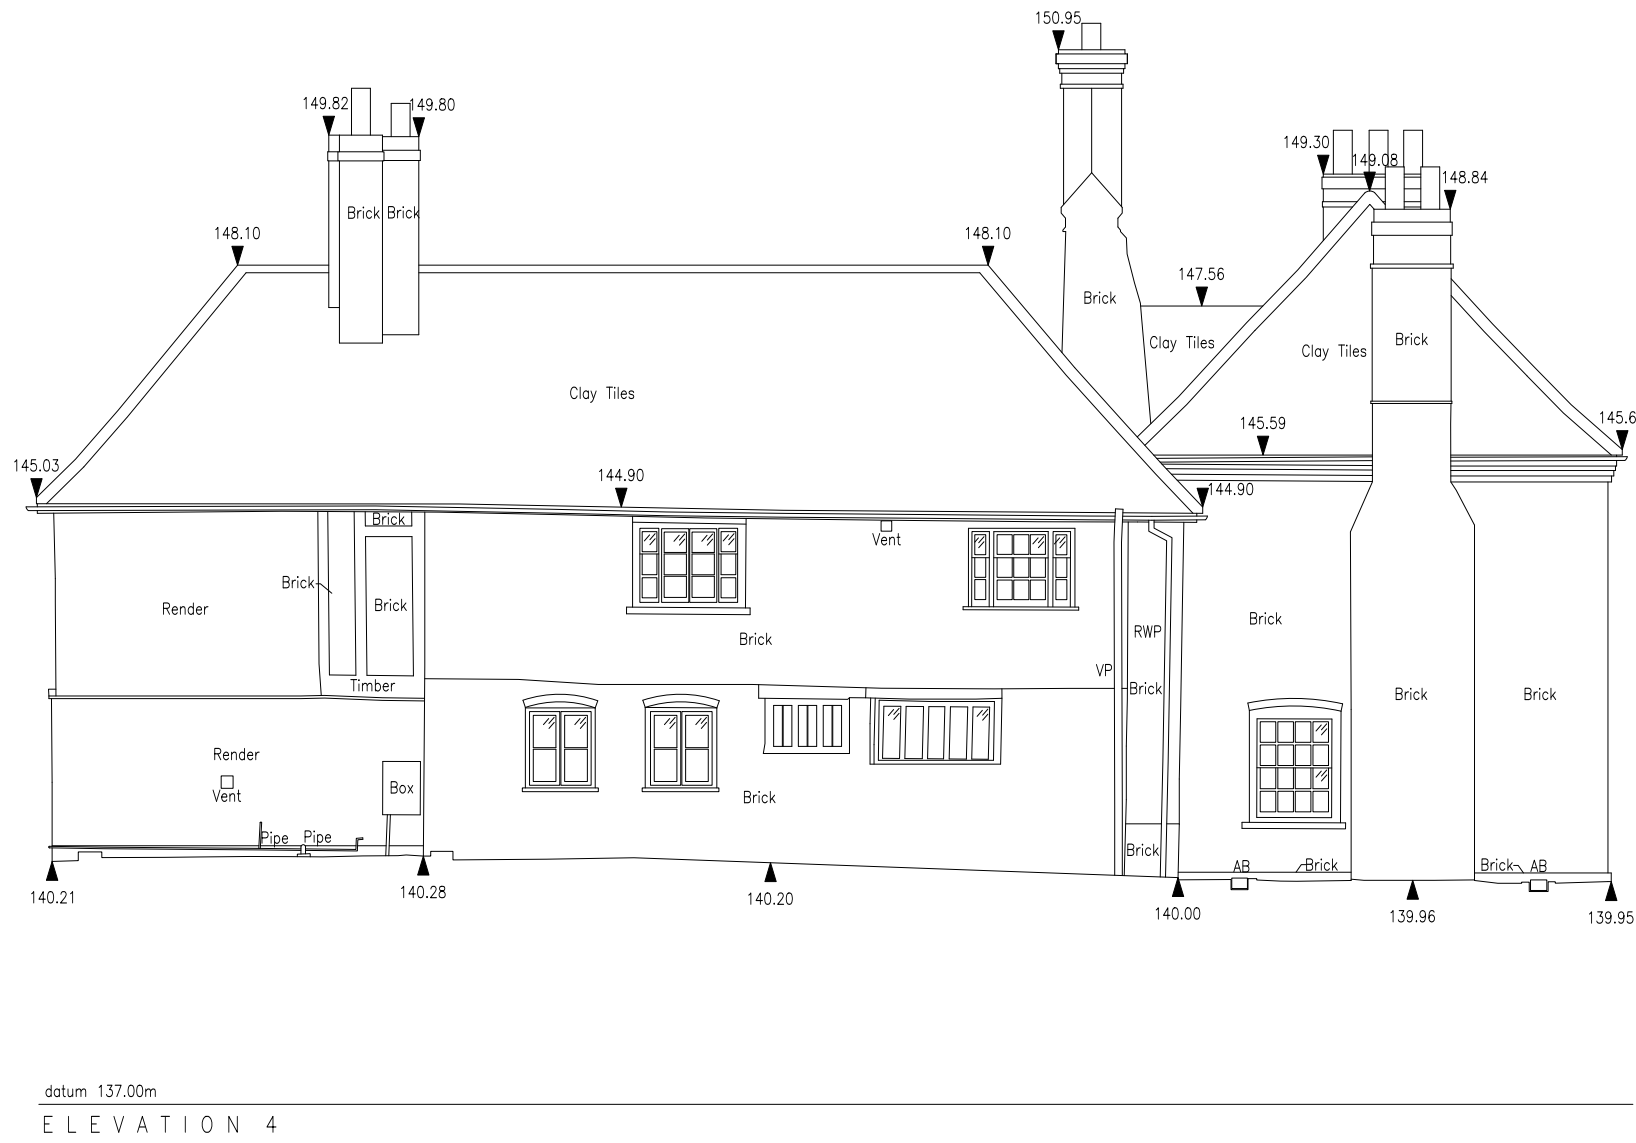

Legend:

Abbreviated Features:

AB

Brick

B

Bolard

C/B

Cover Boarded

C-H

Cill to Head

C/L

Chain Link

CL

Ceiling Level

CPD

Cupboard

CR

Crown Point Level

DH

Door Height

Dr

Drain

FE

Fire Exit

F-C

Floor to Cill

FL

Floor Level

FW

Four Water

MH

Manhole

C

Dully

IC

Inspection Chamber

IL

Invert Level

I/R

Iron Railings

LI

Light

P

Post

P/C

Pitched Ceiling

PS

Pipe

P/R

Pitched Roof

P/W

Post & Wire

RD

Roller Door

RDP

Rainwater Pipe

SD

Sliding Doors

SQL

Suspended Ceiling Level

SP

Spring Point Level

SW

Soil & Vent Pipe

SW

Surface Water

US

Underside

UTL

Unstable To Lift

VP

Vent Pipe

VI

Vent

Radiator

Light

Emergency Light

Strip Light

Wall Mounted Light

Mains Point

Blank Plate

Light Switch

Pendant Switch

Isolator Switch

Alarm Bell

Fire Alarm Push

Snow Detector

Alarm Panel

Thermotat

Modern

Fuse Box

Electric Box

Heater

Water Stop Tap

Overhead Features

Plan Coordinate Control:--

N/A

Level Datum:--

All Levels relate to OSGB36 using GPS

Key:

Notes:

REV

NO

REV

NOTE

DATE

SIGNED

3 Brookfield, Duncan Close,
Moulton Park, Northampton, NN3 6WL
Tel: 01604 491543
Email: info@globalsurveys.co.uk

Site:

Manor Farm
Graveley
SG4 7BN

Client:

Stuart Poonawala

Survey Title:

Measured Building Survey
Elevations 4-8

Date

June 2023

Scale

1/100 @ A1

Dwg No.

23137-MBS

Surveyor

GD

Sheet

3 of 3

Checked

KMG