




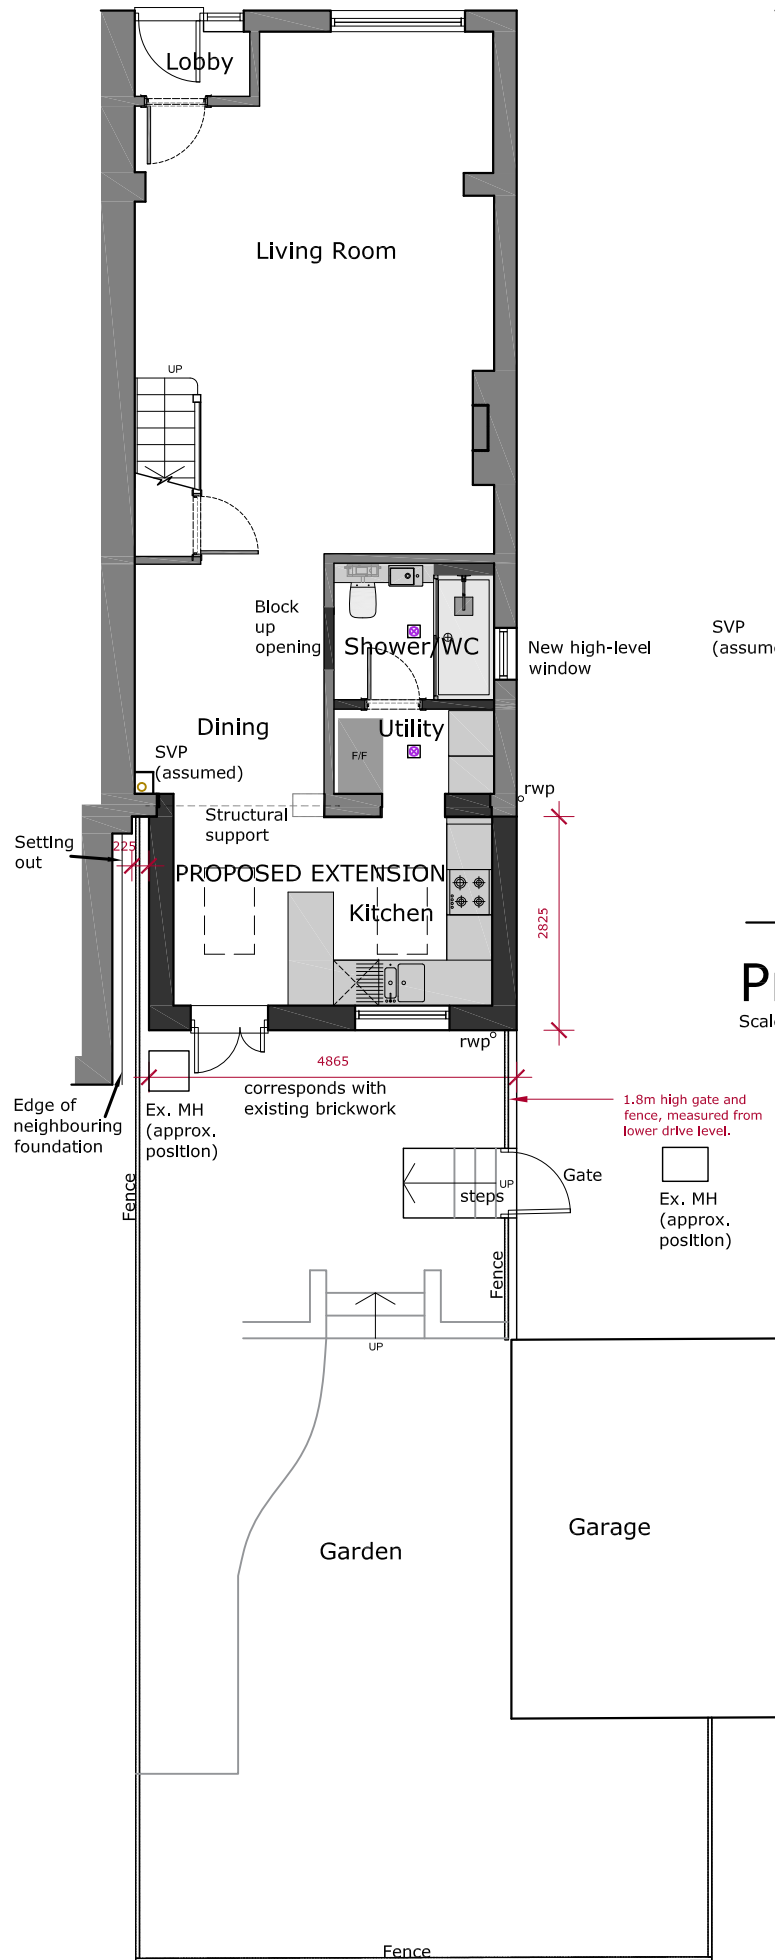


Proposed GF & Garden Plan  
Scale 1:100

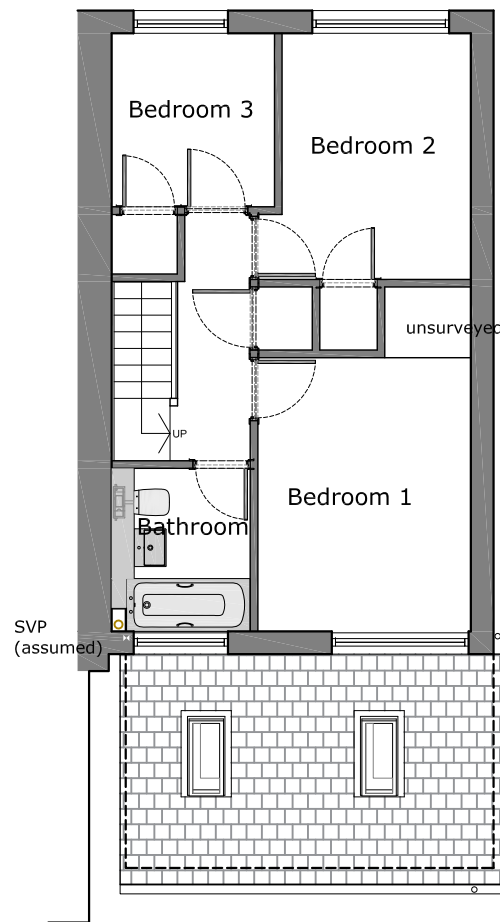


Proposed FF Plan  
Scale 1:100

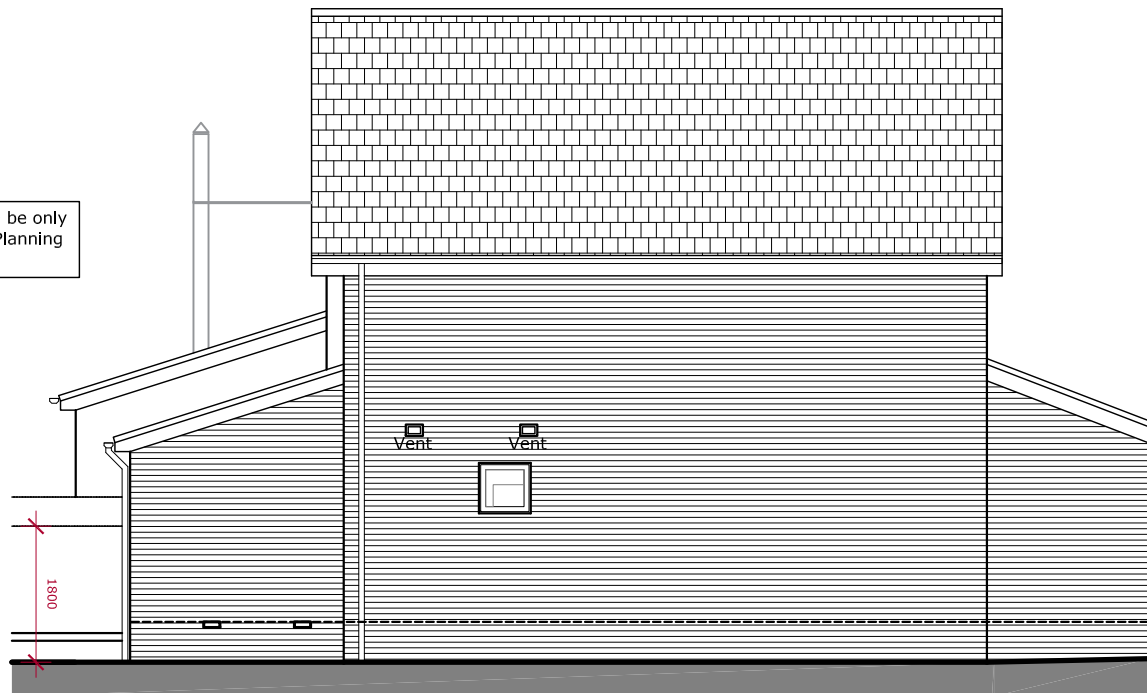

Proposed Side (W) Elevation  
Scale 1:100

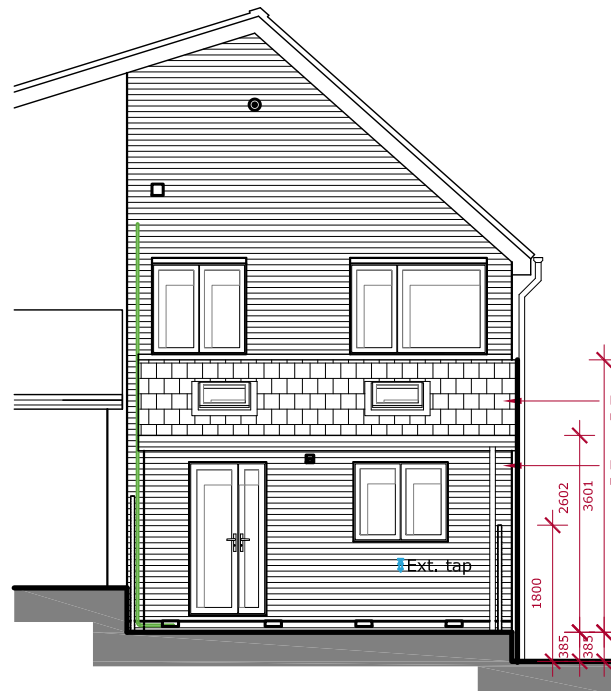

Proposed Rear (N) Elevation  
Scale 1:100

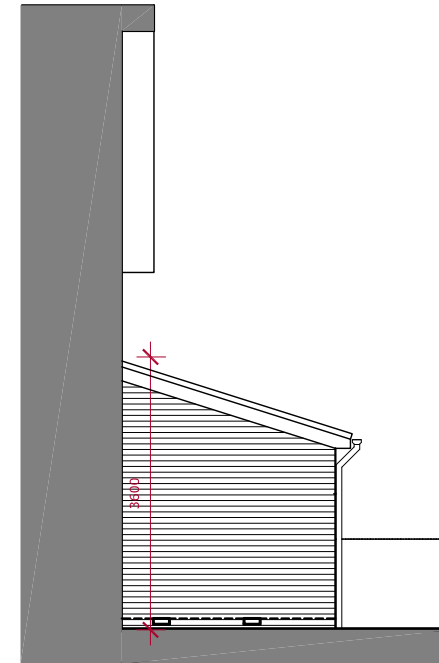


Proposed Side (E) Elevation  
Scale 1:100

This drawing is a print and must not be scaled from. Use only noted dimensions and check all measurements on site before proceeding with the works. Any queries regarding areas, levels or dimensions must be referred back to BBR Design Services Ltd. All dimensions of existing buildings to be verified on site.

This drawing is the copyright of BBR Design Services Ltd and shall not be in any way used or reproduced without their prior written consent.

All design and construction is to be in accordance with the Construction Design and Management (CDM) Regulations 2015, and HSE guidance.

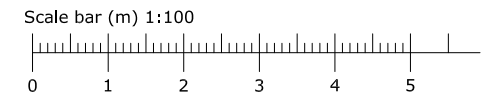

|      |            |                                      |     |
|------|------------|--------------------------------------|-----|
| D    | 2025.12.15 | Gate height added.                   | cf  |
| C    | 2025.12.01 | Additional dimensions added.         | cf  |
| B    | 2025.11.04 | For planning approval.               | cf  |
| A    | 2025.10.15 | Revised to show 2.5m internal depth. | cf  |
| Rev: | Date:      | Note:                                | By: |

## PLANNING



D E S I G N

01462 420800 | 01799 530097

info@bbr-design.co.uk

www.bbr-design.co.uk



Contract:  
3 Towne Road  
Royston  
Herts  
SG8 9ES

Drawing Title:  
Proposed Plans  
& Elevations

Scale:  
1:100  
@ A3

Drawn/check:  
ml

Job No:  
25344

Date:  
July 2025

Drawing No:  
PL03

Revision:  
D

PL03

D

© BBR Design 2025