



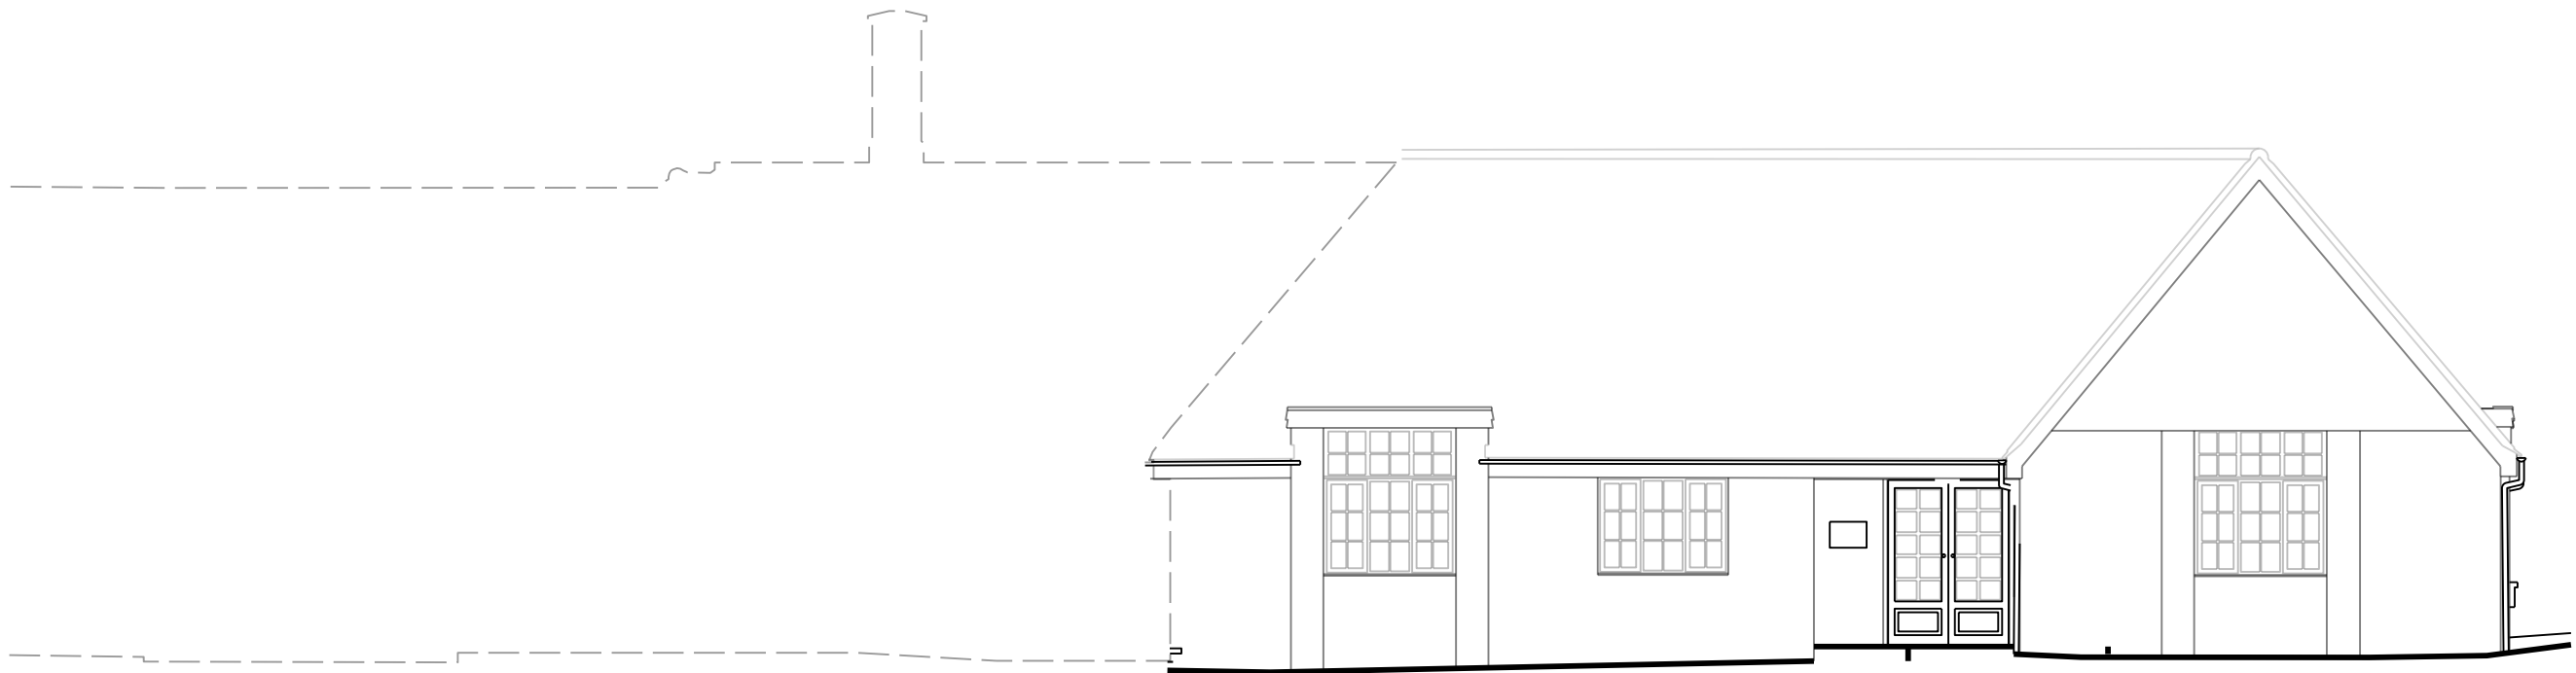

D Existing GA Elevation ~ 9
02001

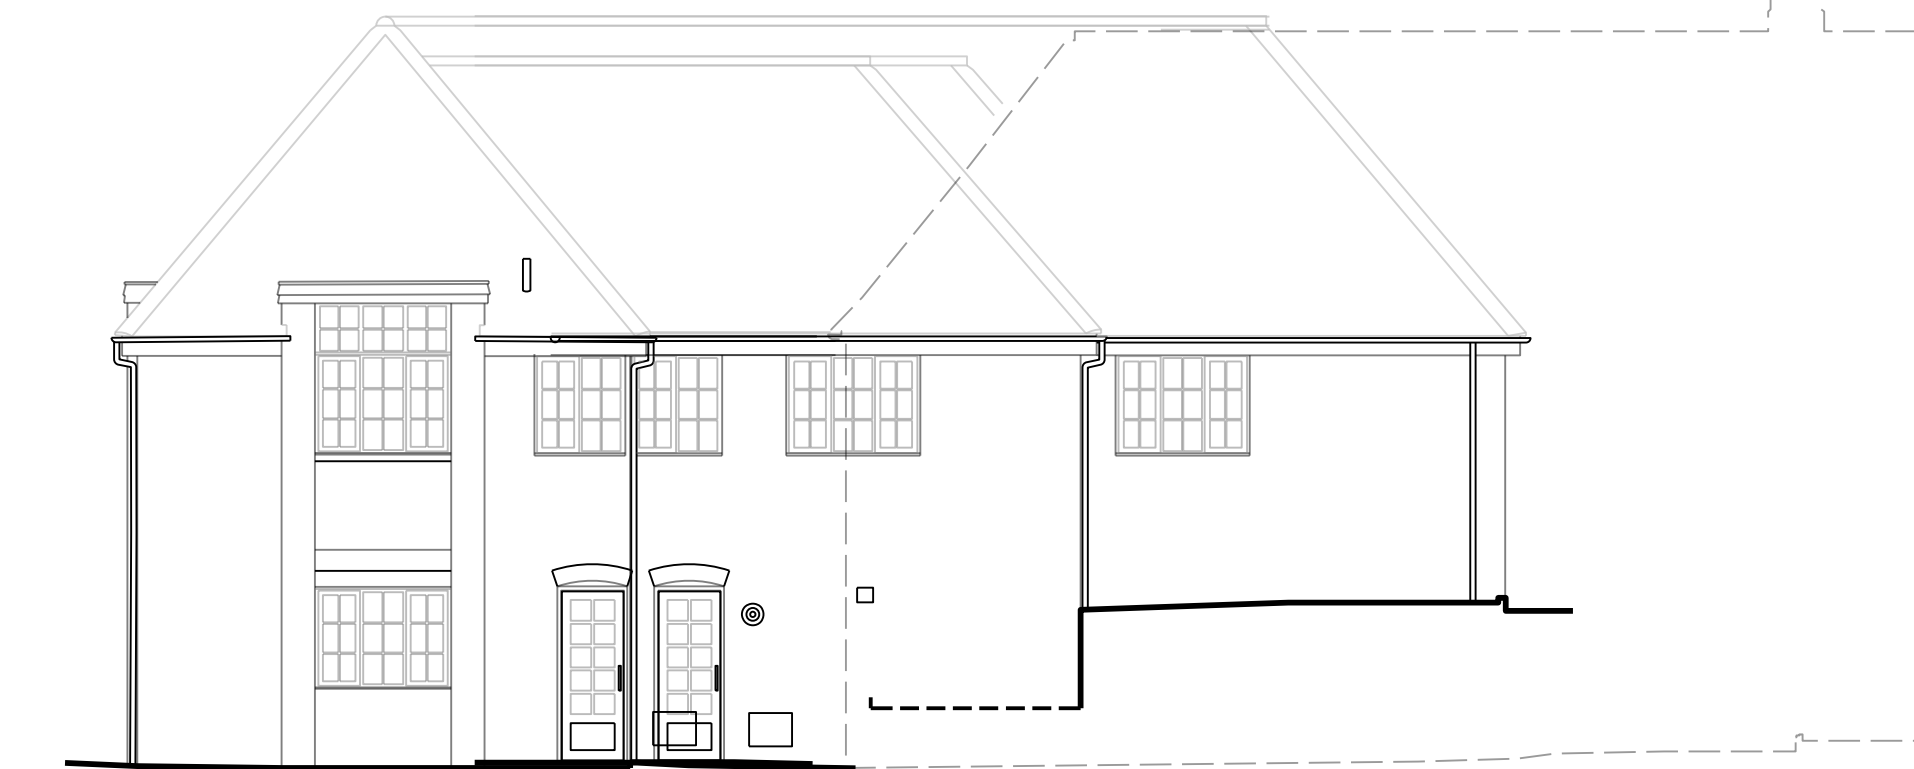


E Existing GA Elevation ~ 10
02001




F Existing GA Elevations ~ 7, 15
02001




G Existing GA Elevations ~ 11, 13
02001

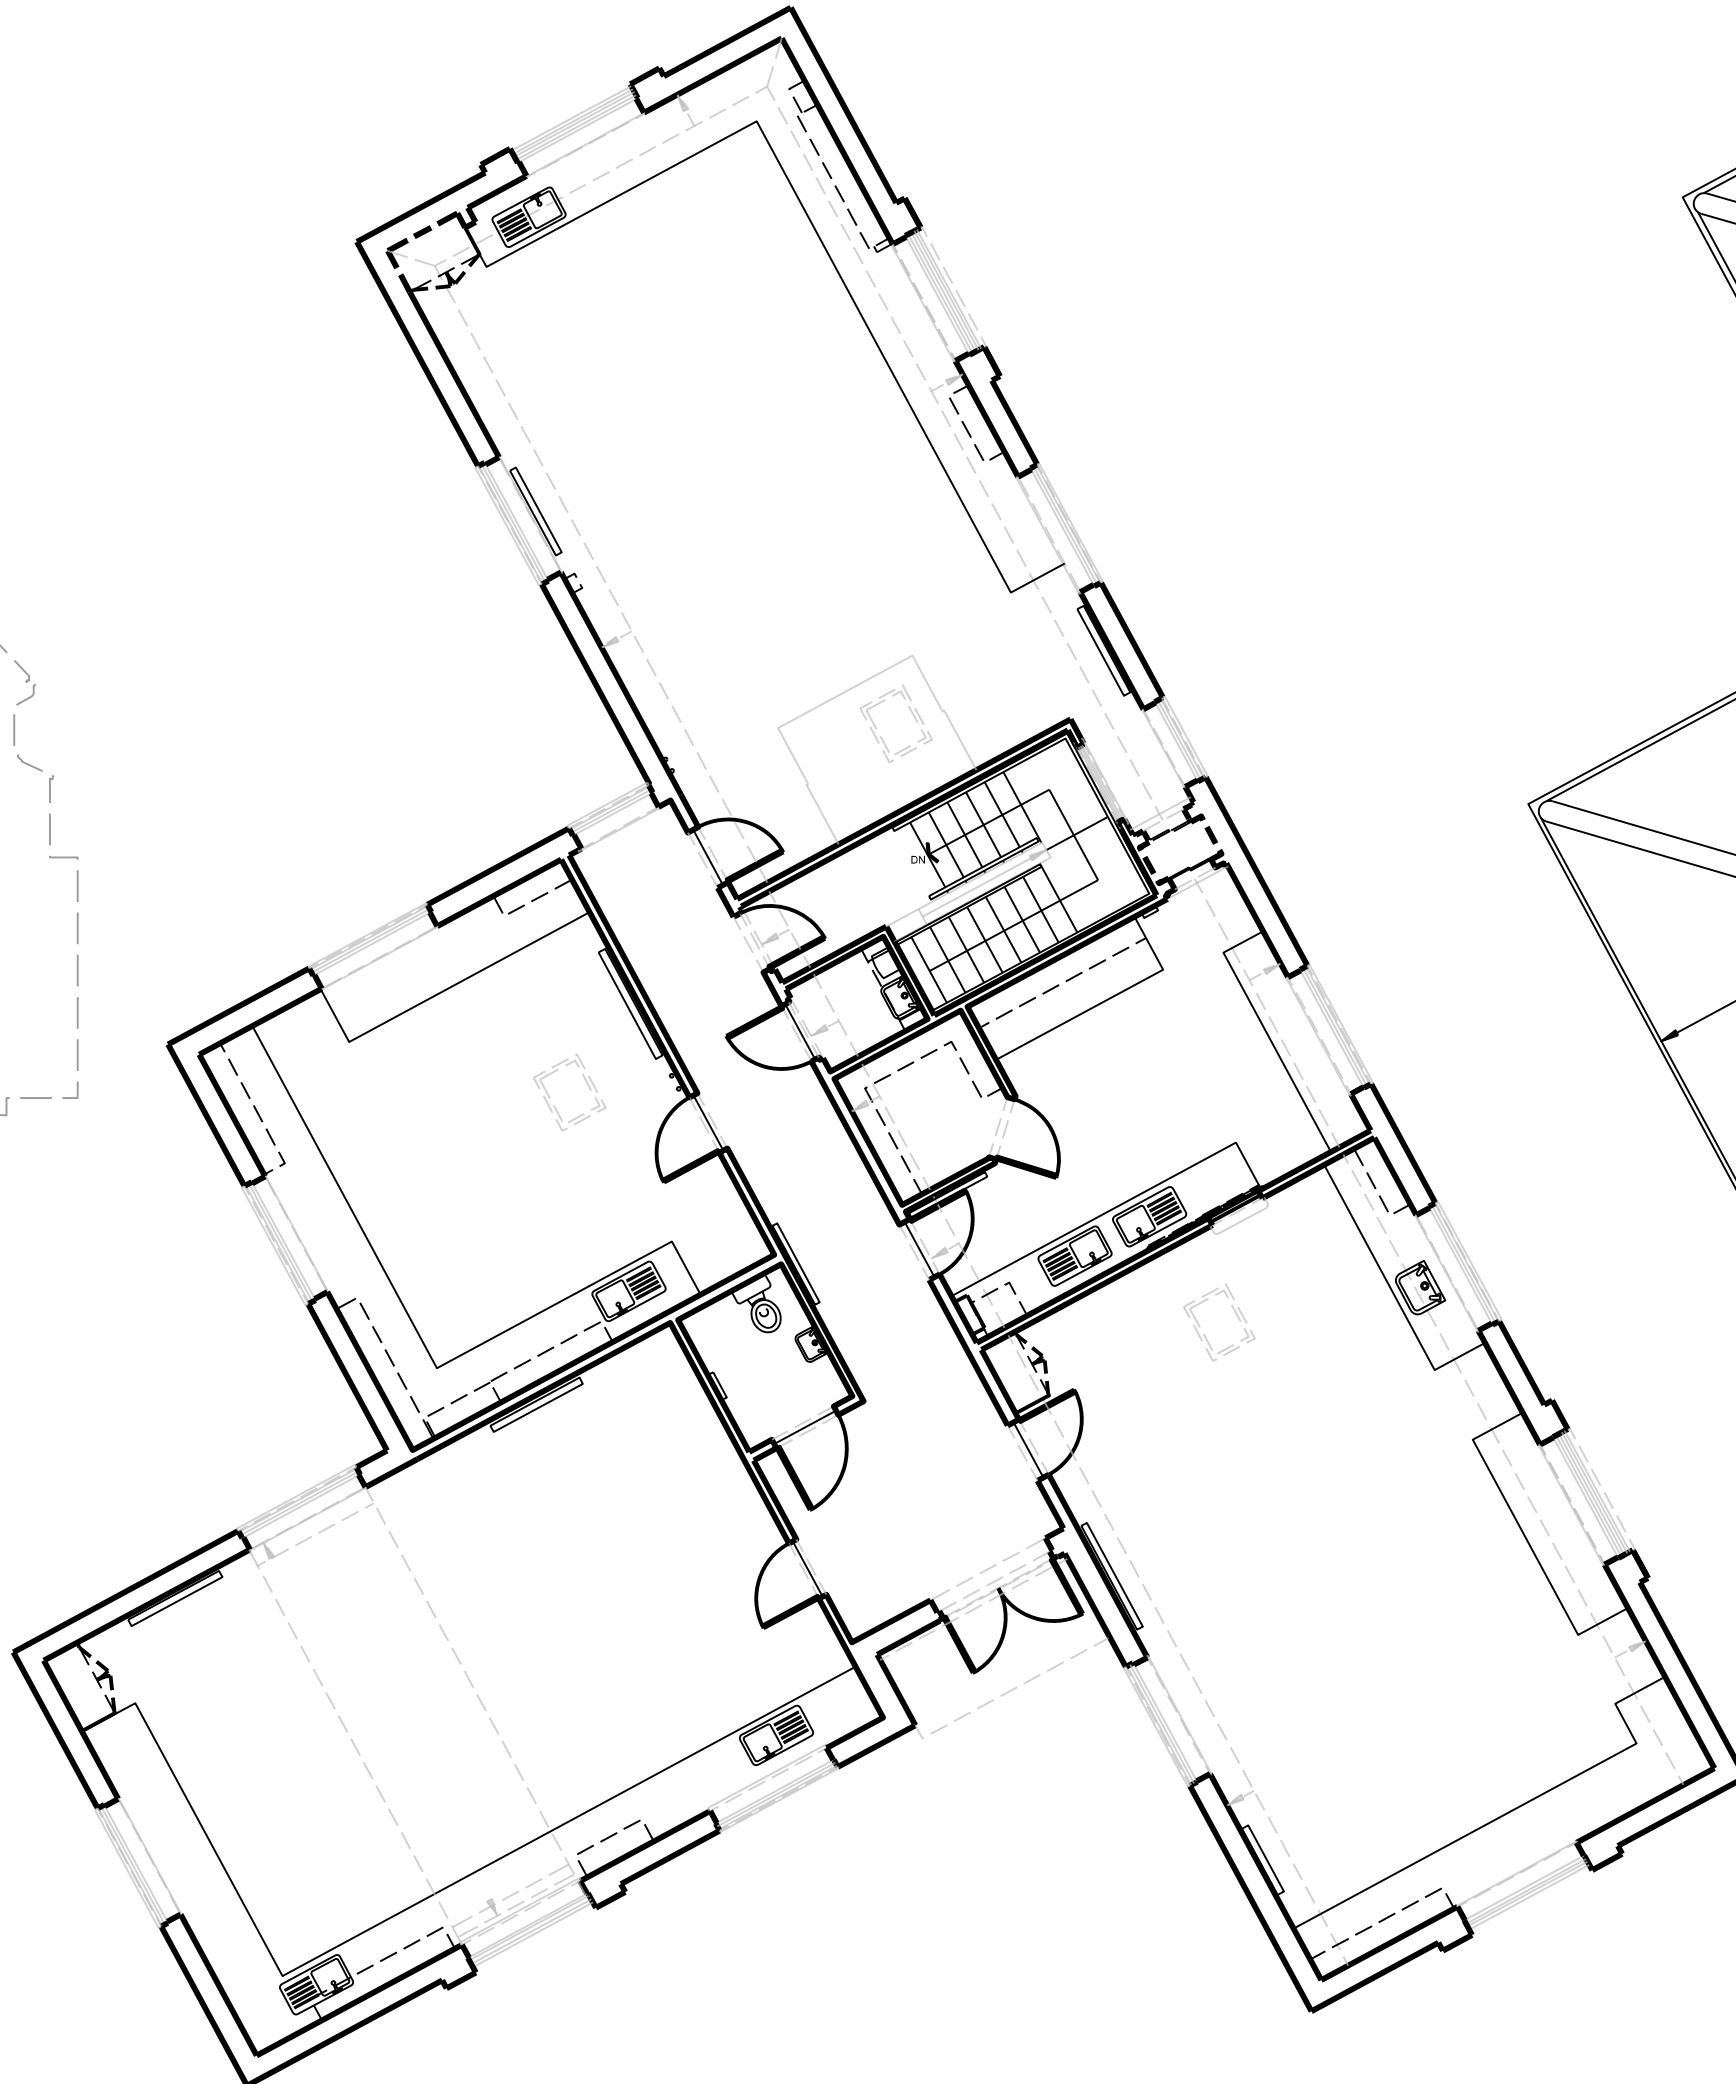

B Existing Plan ~ Level 00
02001

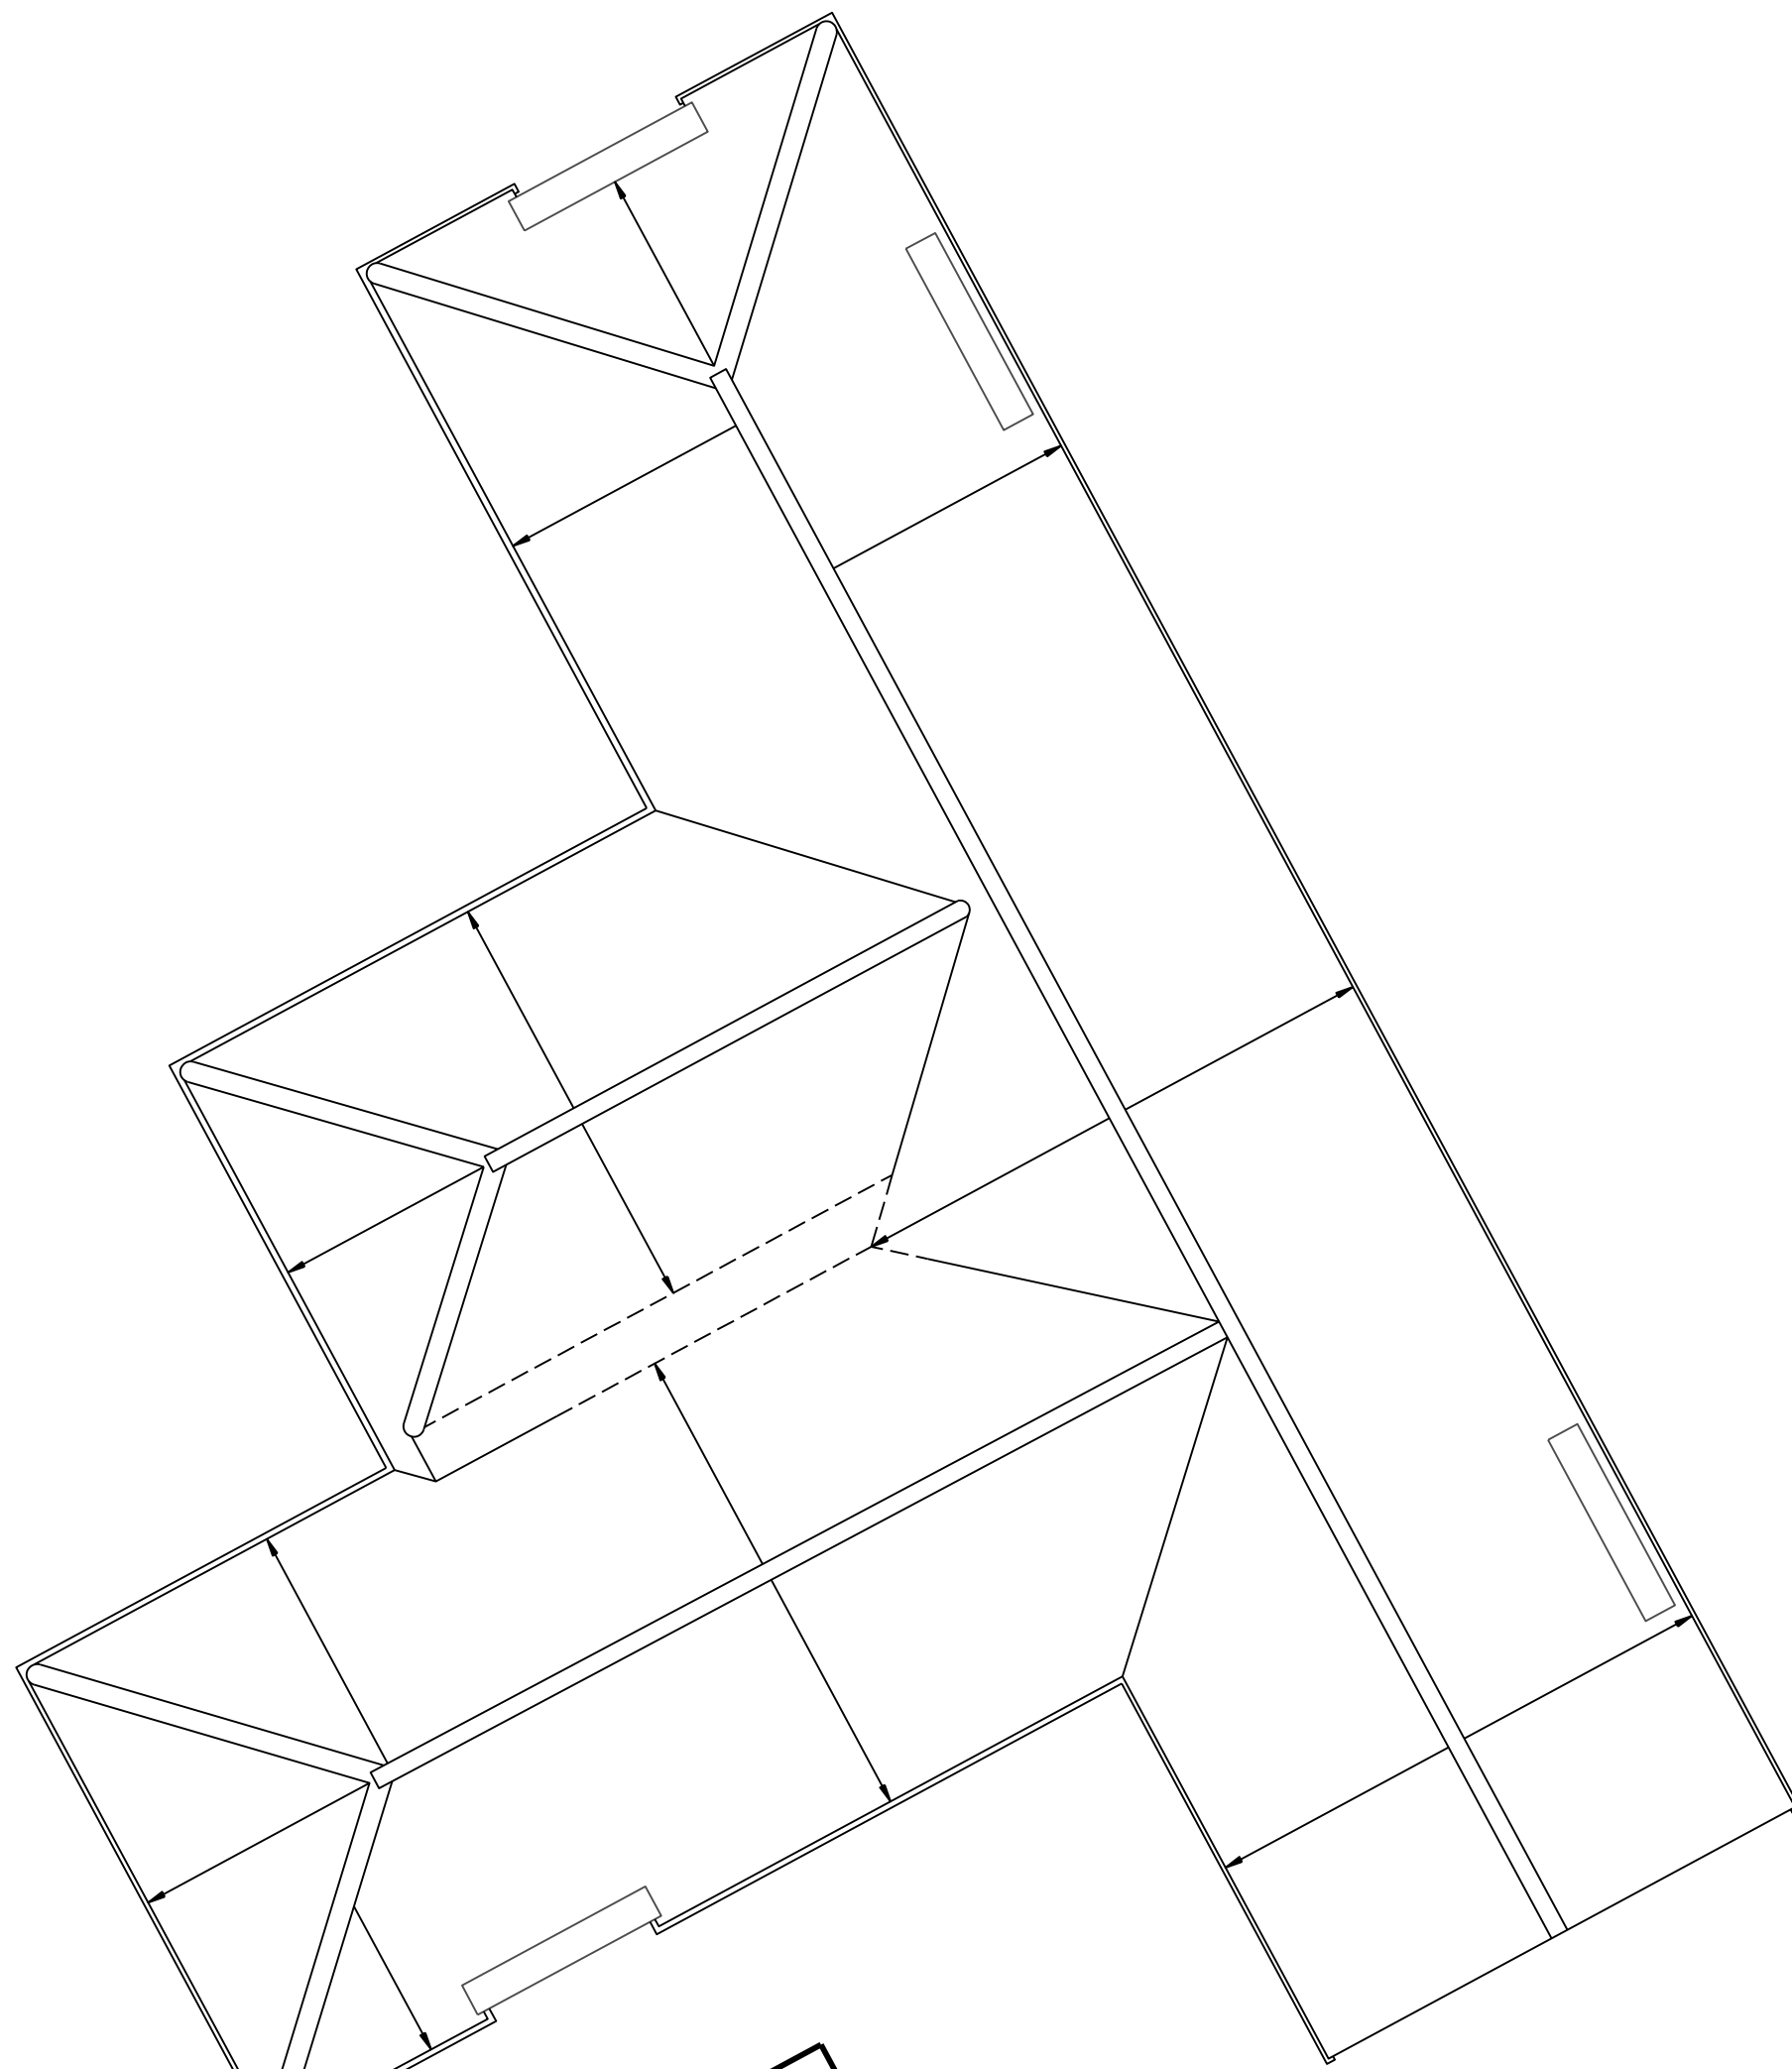


A Existing Plan ~ Level B1
02001

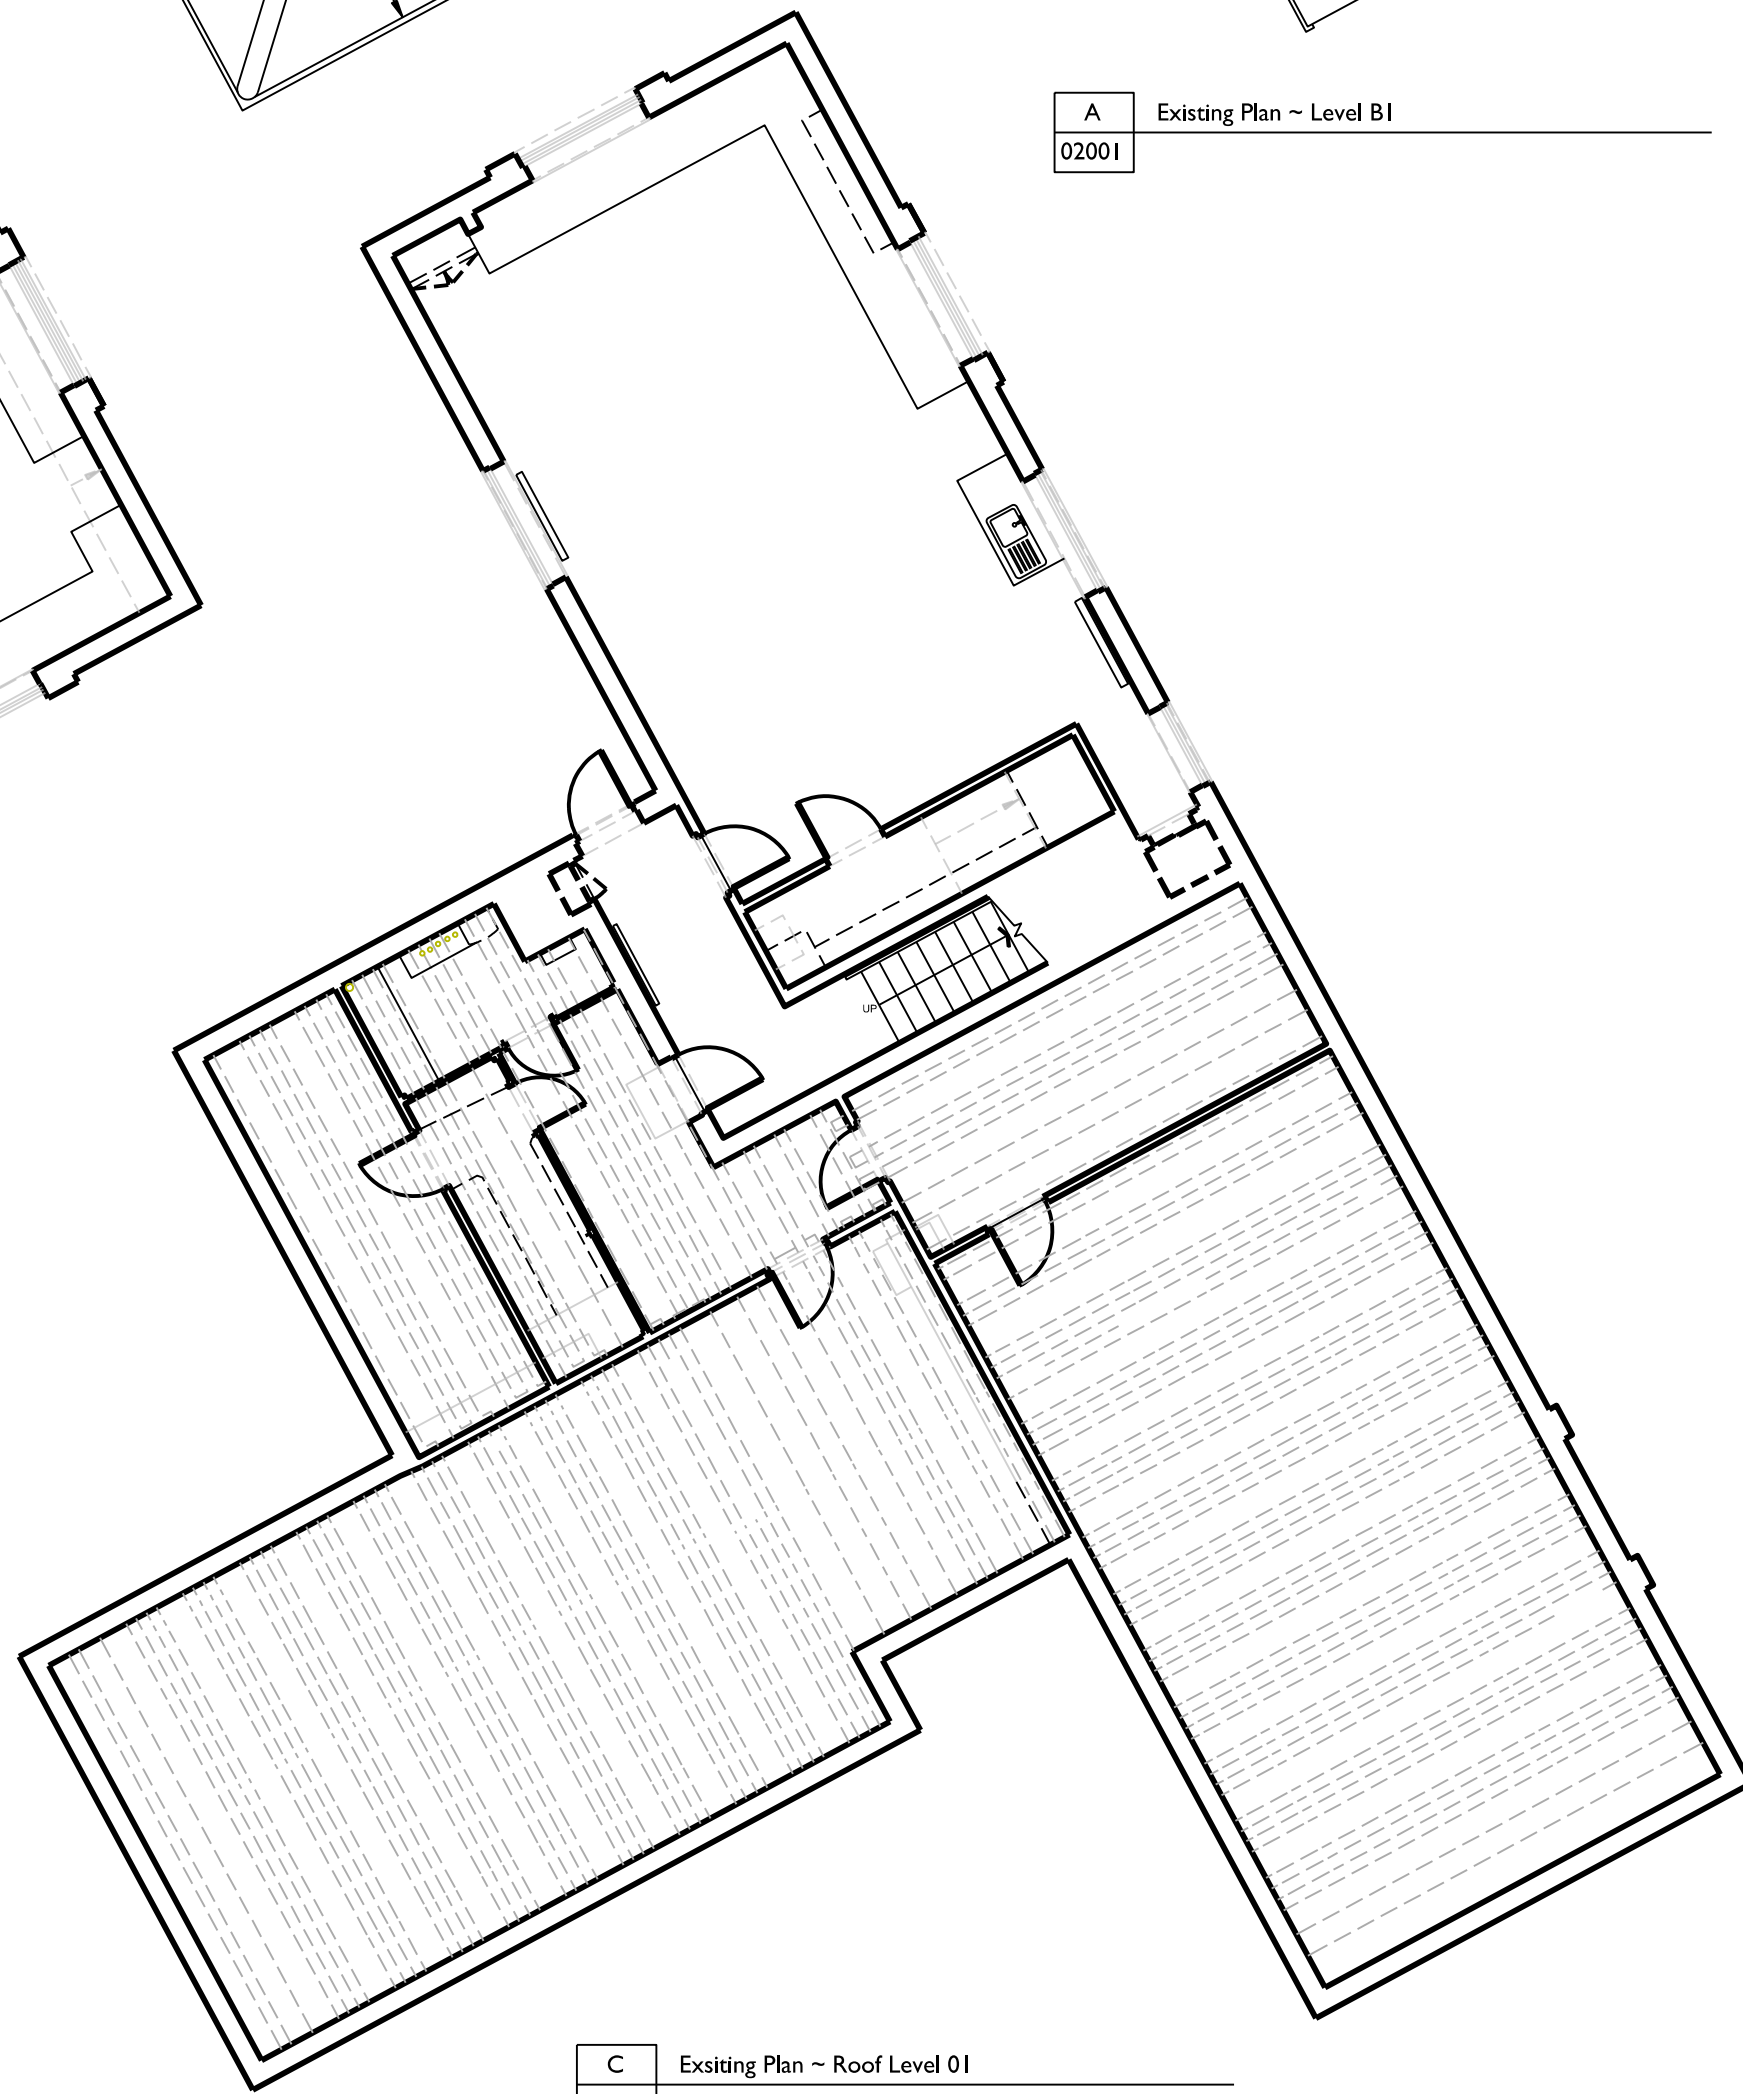

C Existing Plan ~ Roof Level 01
02001

DO NOT SCALE OFF THIS DRAWING
DO NOT SUBSTITUTE ANY OF THE PRODUCTS OR MATERIALS.

1. This is a planning drawing and is intended for this use only; it must not be used for construction.
2. All dimensions are in MM and should be checked on site prior to commencement of work; do not scale off this drawing.
3. This drawing is to be read in conjunction with all other relevant information.
3. Discrepancies between drawings and information to be referred to Architect without delay.

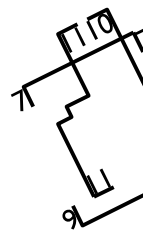

P03	Issued for planning	12.07.24
P02	Addition of sections	15.05.24
P01	Preliminary Issue	08.04.24
Revision	Description	Date



Client
The Door UK Ltd

Project
Temple Dinsley
Preston, Hitchin, Hertfordshire,
SG4 7RT

Drawing title
**Existing GA Plans:
Science Block**

Purpose of issue
Planning

Job no. Status Scale @ A1
641 S0 1:100

Checked by
ST

Date Revision
08.04.24 P03

Drawing number
641-KS-03-SB-DR-A-02001