

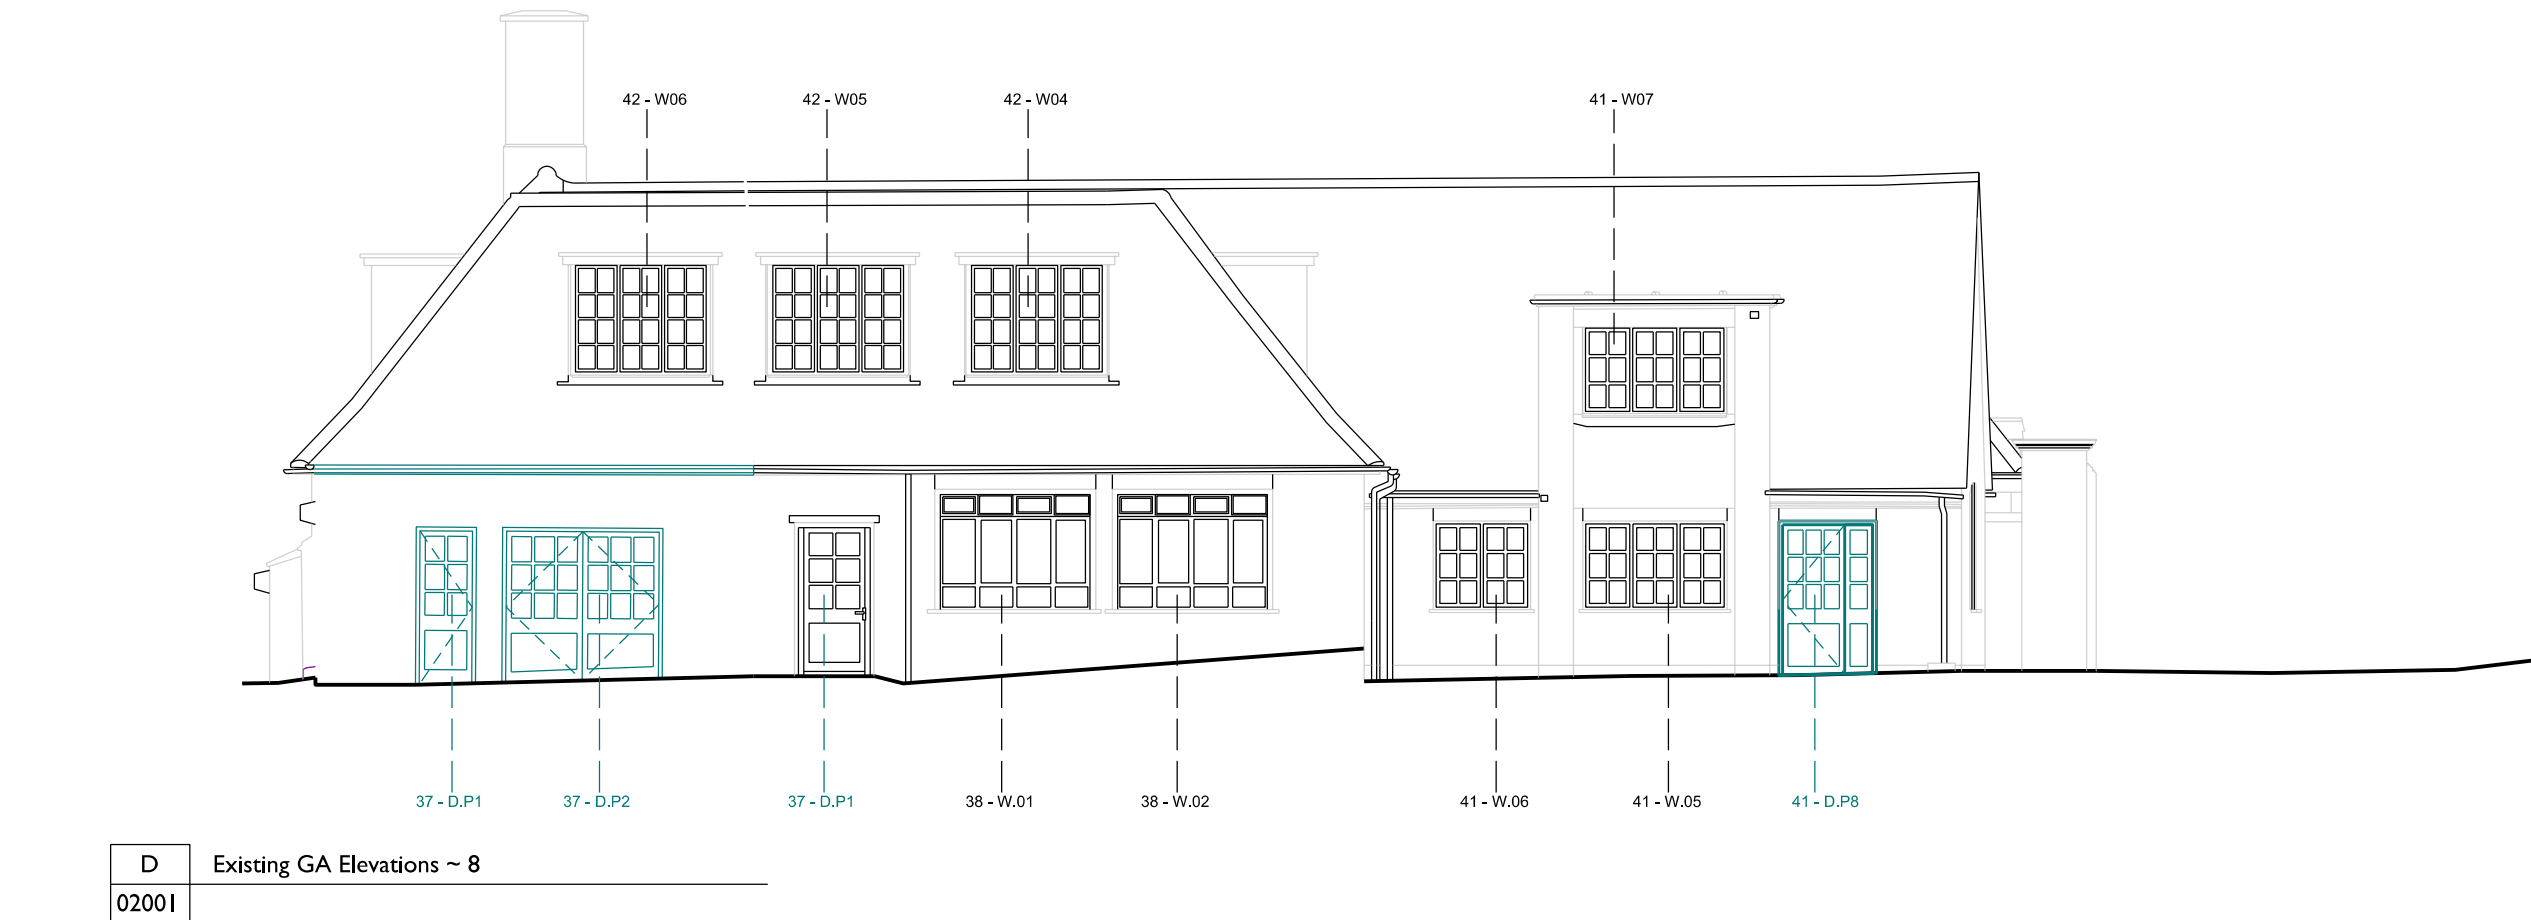
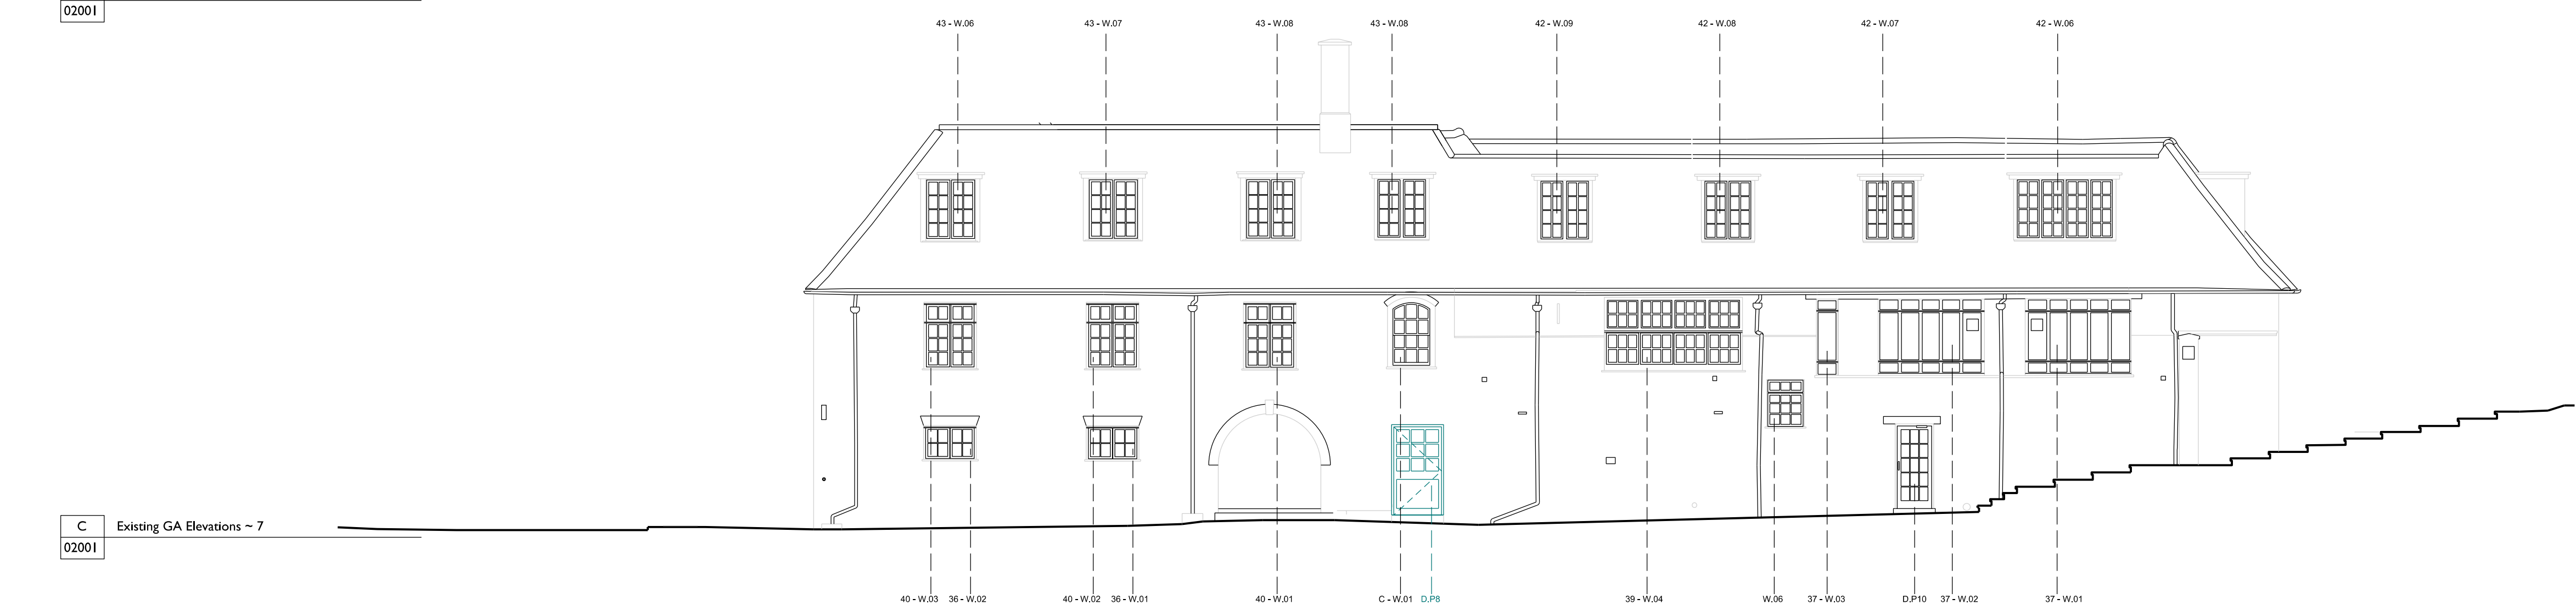
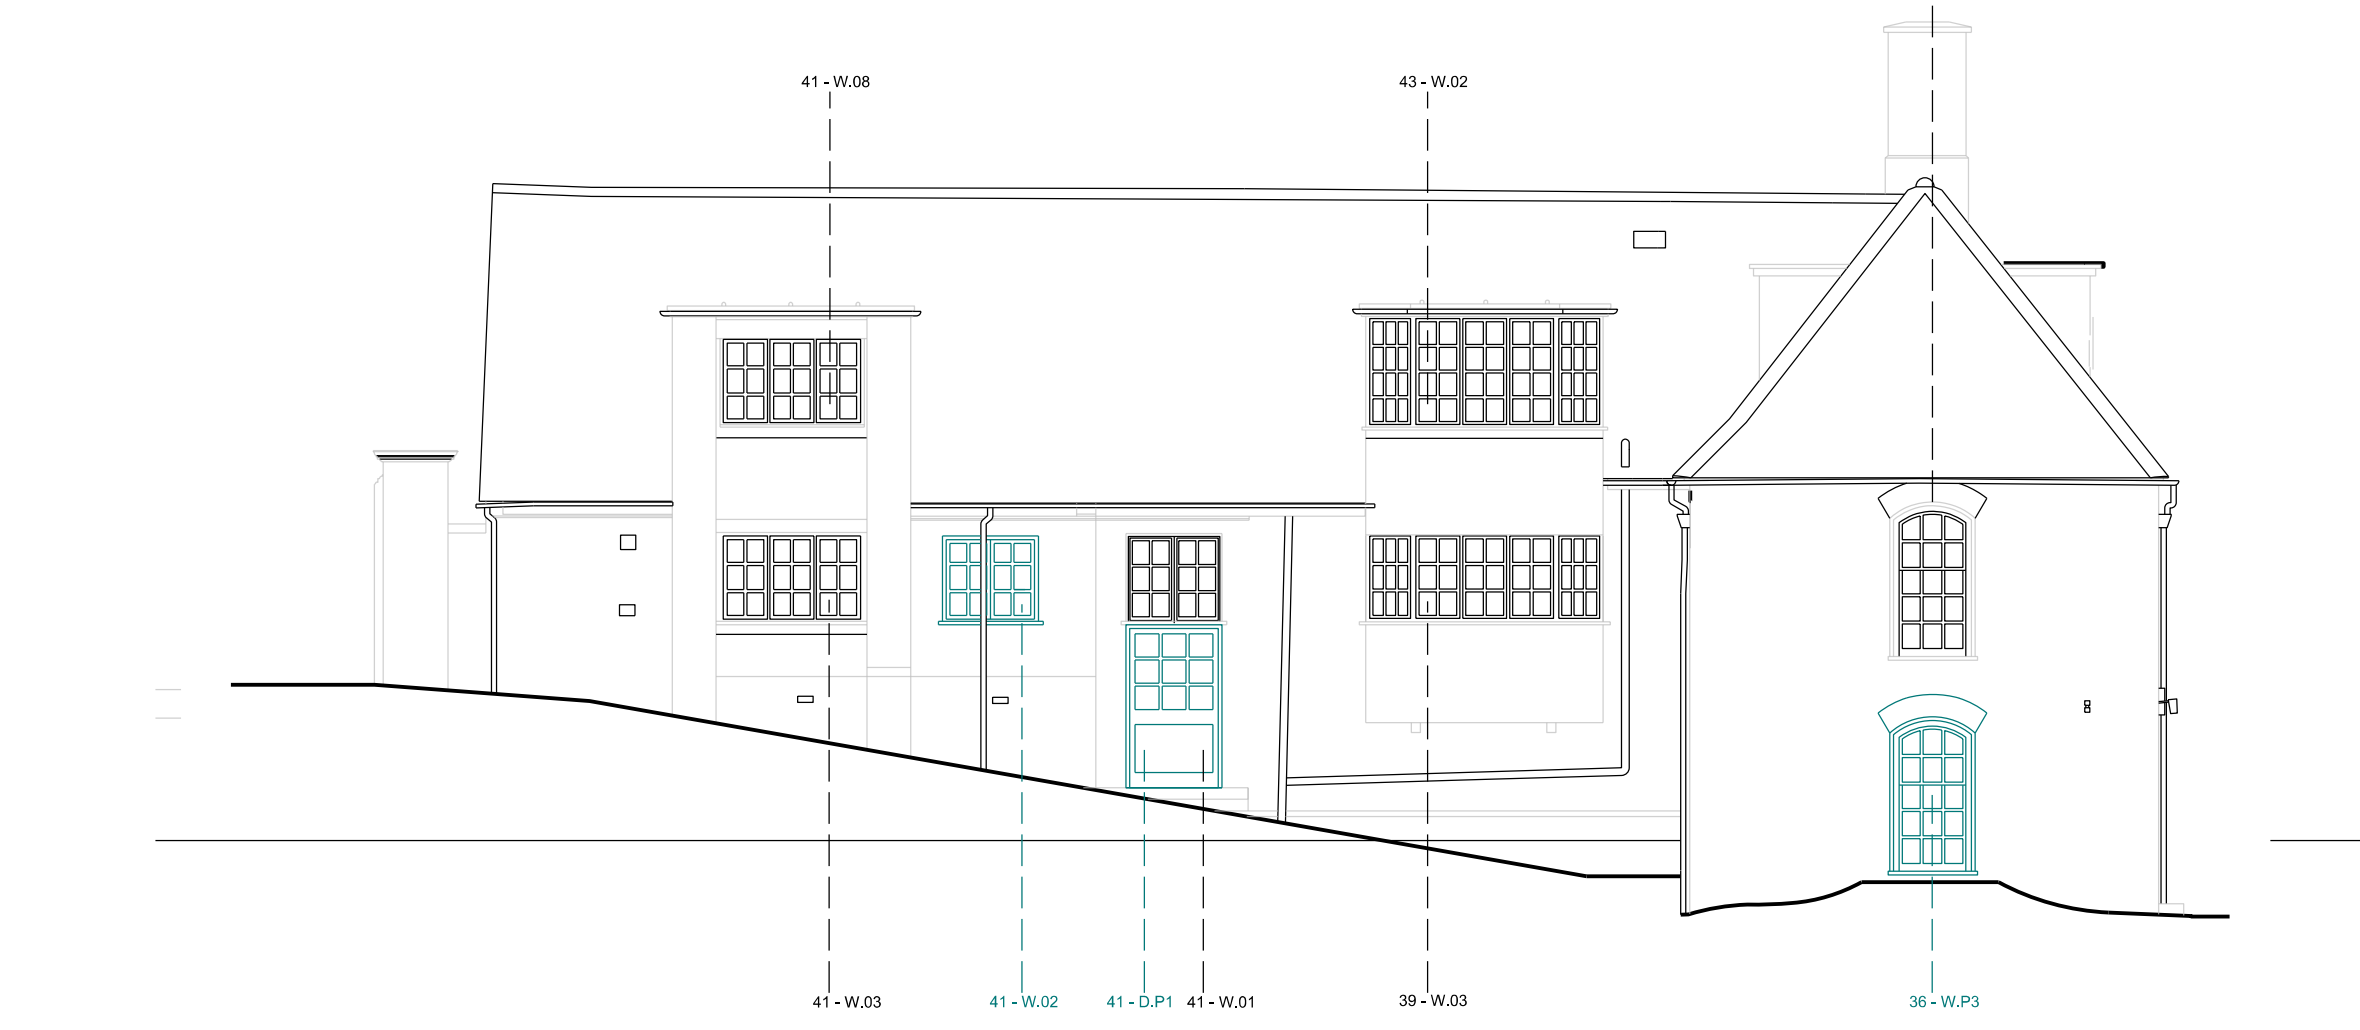


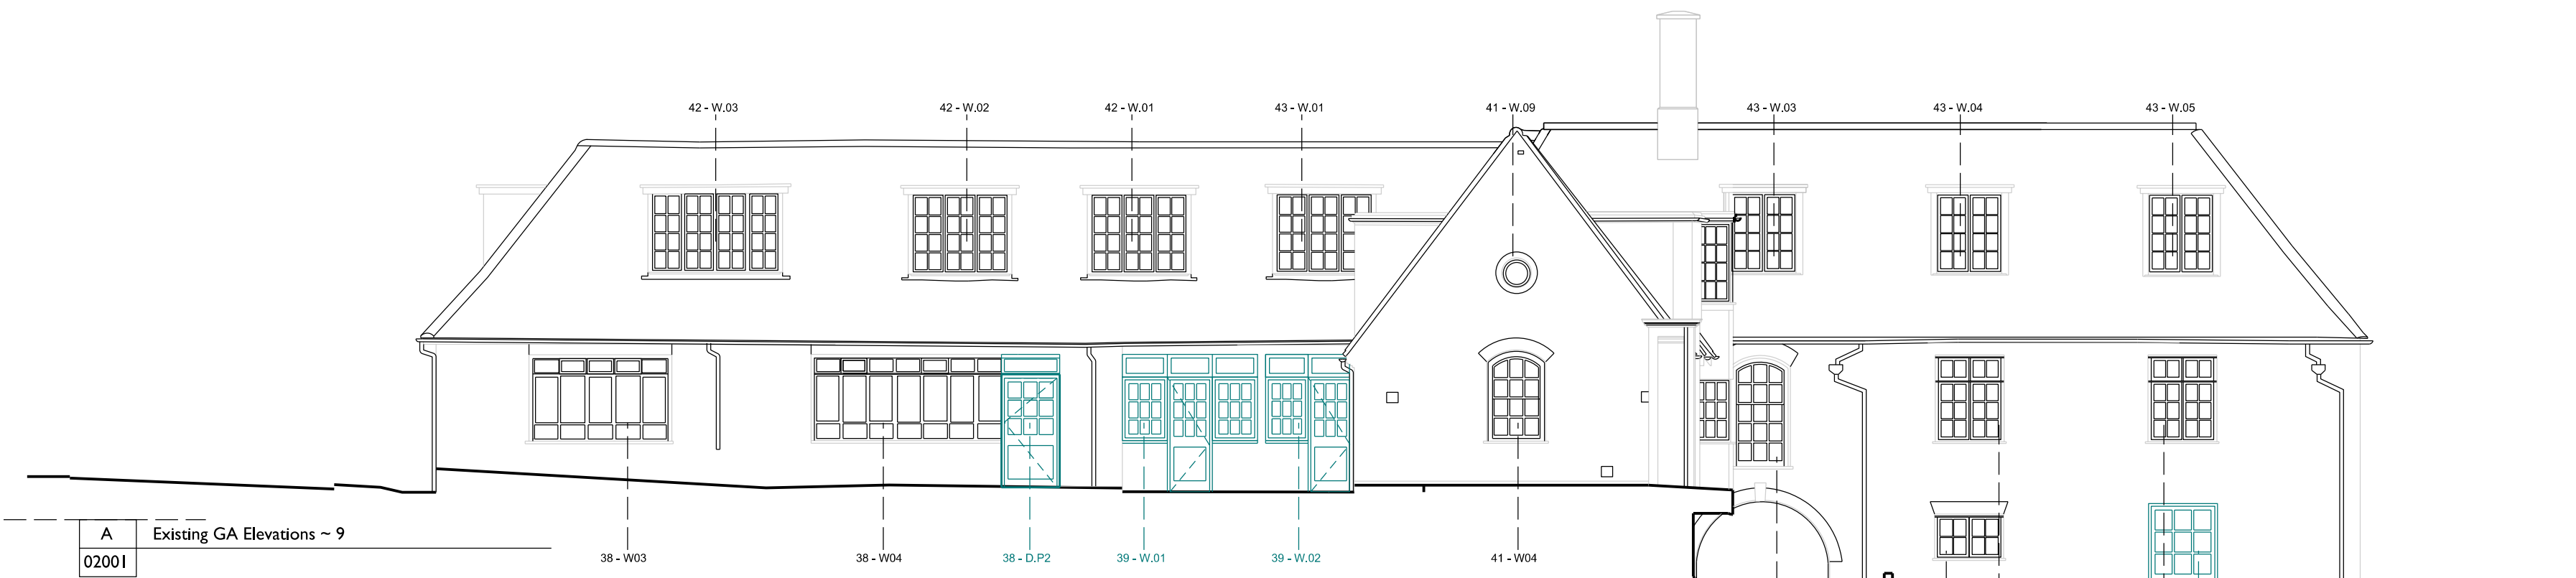

DO NOT SCALE OFF THIS DRAWING
DO NOT SUBSTITUTE ANY OF THE PRODUCTS OR MATERIALS.

1. This is a planning drawing and is intended for this use only; it must not be used for construction.
2. All dimensions are in MM and should be checked on site prior to commencement of work; do not scale off this drawing.
3. This drawing is to be read in conjunction with all other relevant information.
3. Discrepancies between drawings and information to be referred to Architect without delay.

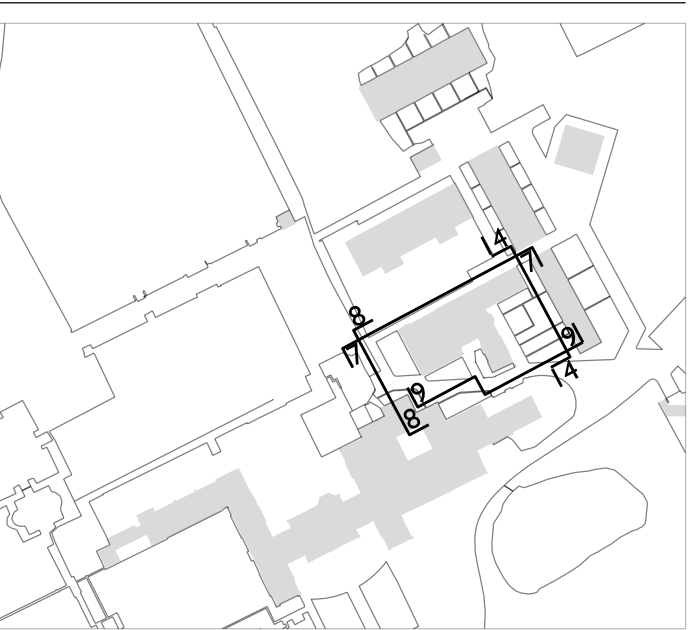

P03	Issued for Planning	12.07.24
P02	Preliminary Issue	12.06.24
P01	Preliminary Issue	10.06.24
Revision	Description	Date

0m 5m

KAY PILSBURY THOMAS ARCHITECTS
STUDIO CULANAN AND ASSOCIATES LTD
HONEYLANDS RADWINTER SAFFRON WALDEN ESSEX
CB10 2TJ | 01799 599208 | info@kpt.co.uk | kpt.co.uk

Client
The Door UK Ltd

Project
Temple Dinsley
Preston, Hitchin, Hertfordshire,
SG4 7RT

Drawing title

**Proposed GA Elevations:
Teaching Block**

Purpose of issue
Planning

Job no. Status Scale @ A1
641 S0 1:100

Checked by
ST

Date Revision
10.06.24 P03

Drawing number
641-KS-04-TB-DR-A-12001