



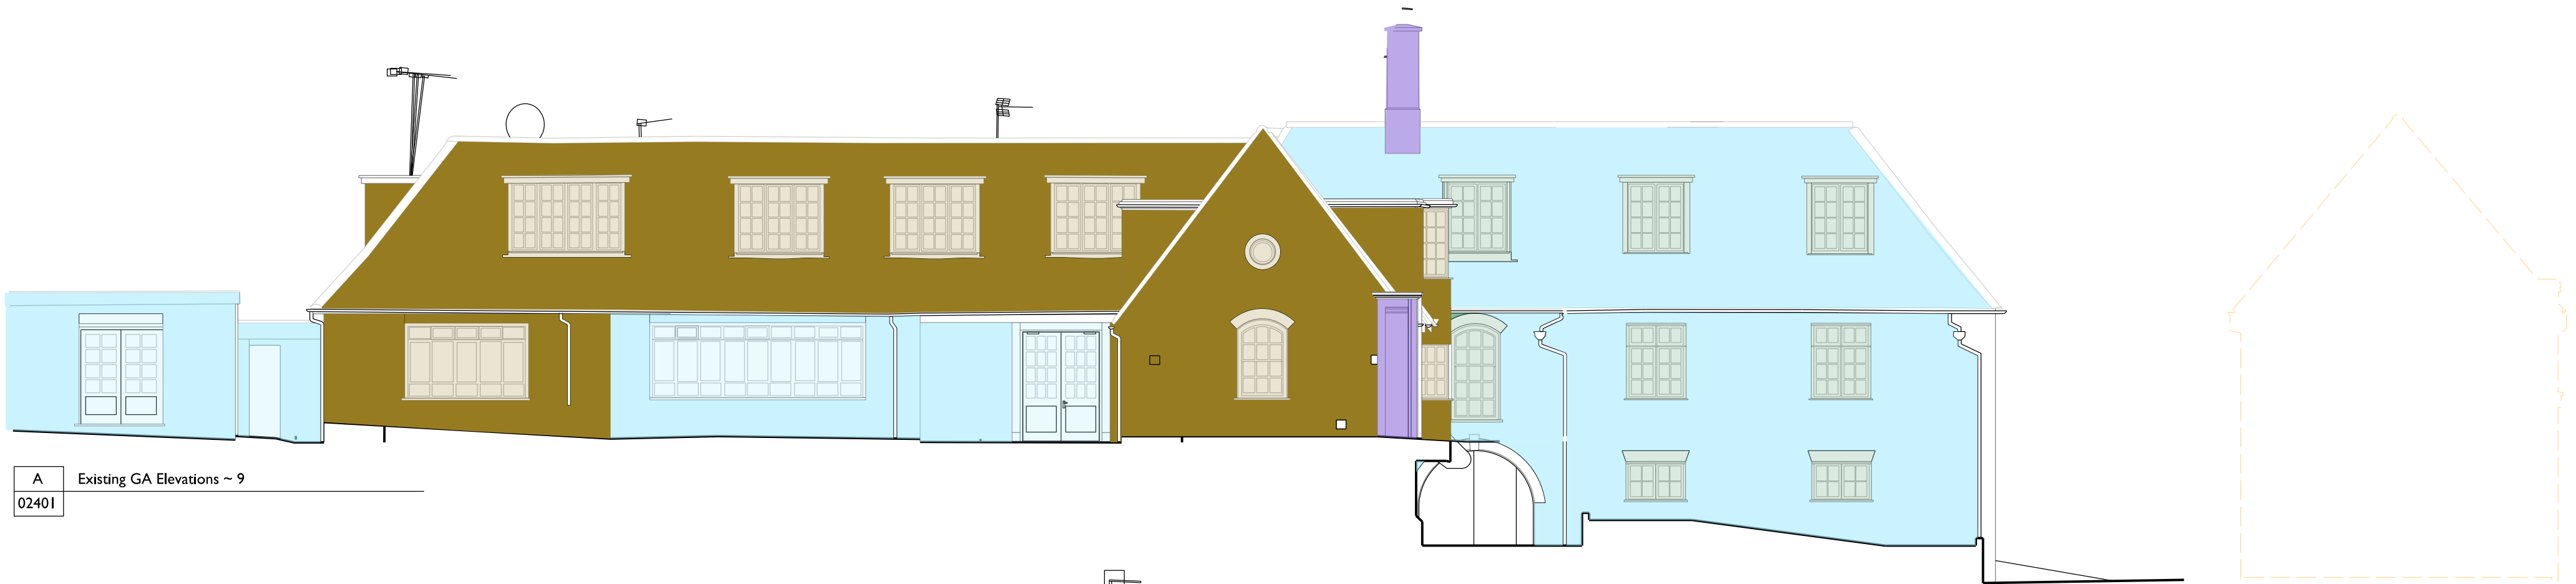

A Existing GA Elevations ~ 9
02401

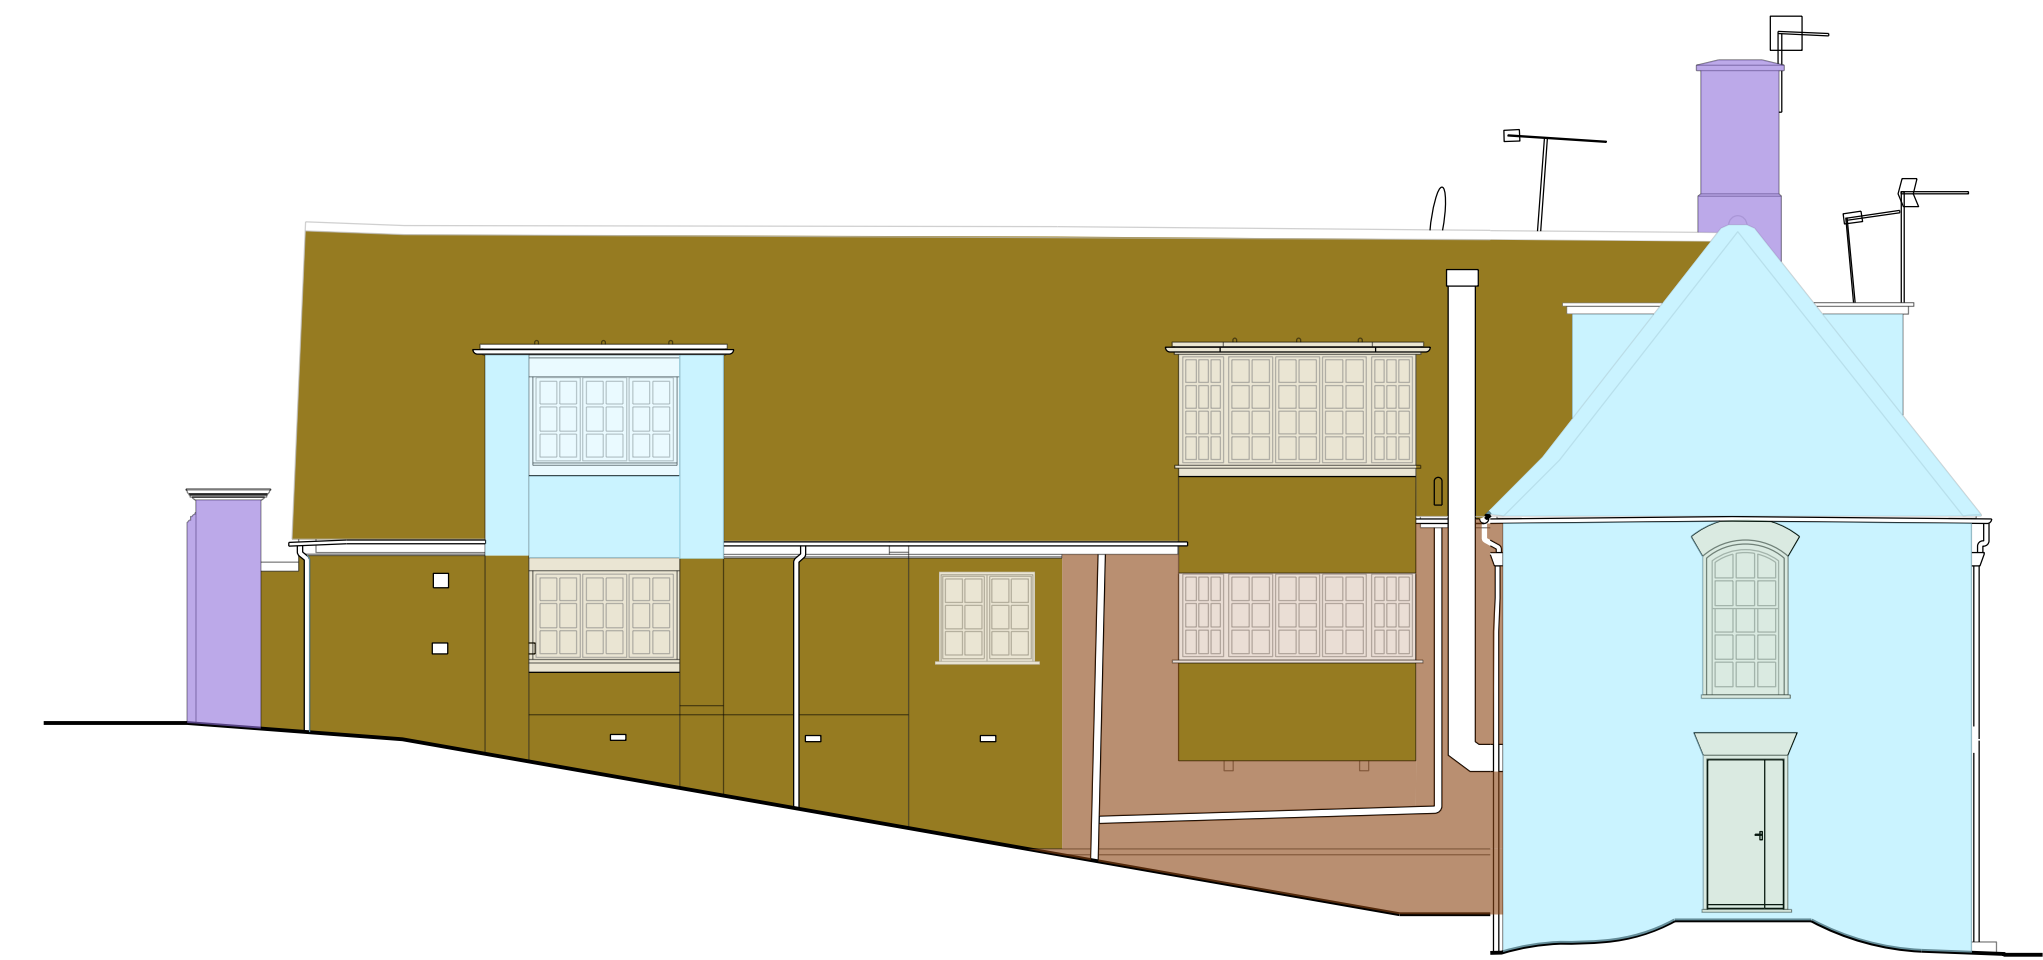

B Existing GA Elevations ~ 14, 12
02401




C Existing GA Elevations ~ 07
02401



D Existing GA Elevations ~ 08
02401

DO NOT SCALE OFF THIS DRAWING
DO NOT SUBSTITUTE ANY OF THE PRODUCTS OR MATERIALS.
1. This is a planning drawing and is intended for this use only; it must not be used for construction.
2. All dimensions are in MM and should be checked on site prior to commencement of work; do not scale off this drawing.
3. This drawing is to be read in conjunction with all other relevant information.
3. Discrepancies between drawings and information to be referred to Architect without delay.

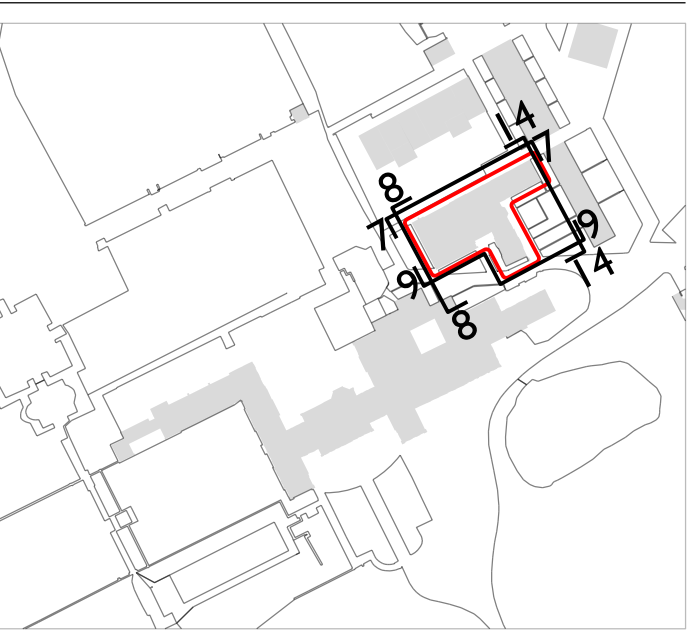

- 19th Century
- 1909 Lutyens
- 1930s - 1960s Felix Lander
- Late 20th Century
- 21st Century

P05	Issued for Planning	26.06.24
P04	Elevation Revised	06.06.24
P03	Elevation Revised	31.05.24
P02	Key Plan Update	22.05.24
P01	Preliminary Issue	15.05.24
Revision	Description	Date



Client
The Door UK Ltd

Project
Temple Dinsley
Preston, Hitchin, Hertfordshire,
SG4 7RT

Drawing title

Phasing Elevations : Teaching Block
Purpose of issue
Planning

Job no. Status Scale @ A1
641 S0 1:100

Checked by
ST

Date Revision
14.05.24 P05

Drawing number
641-KS-30-TB-DR-A-02401