




REAR ELEVATION

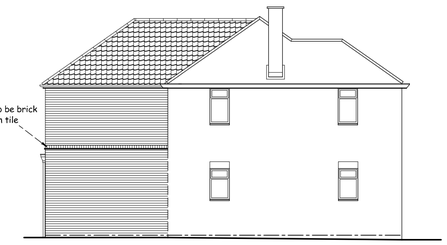


SIDE ELEVATION

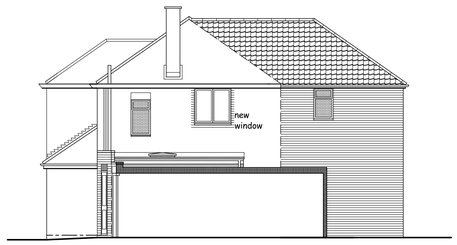


SIDE ELEVATION

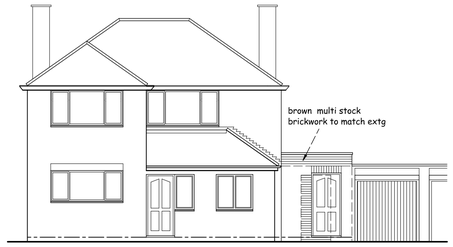


FRONT ELEVATION

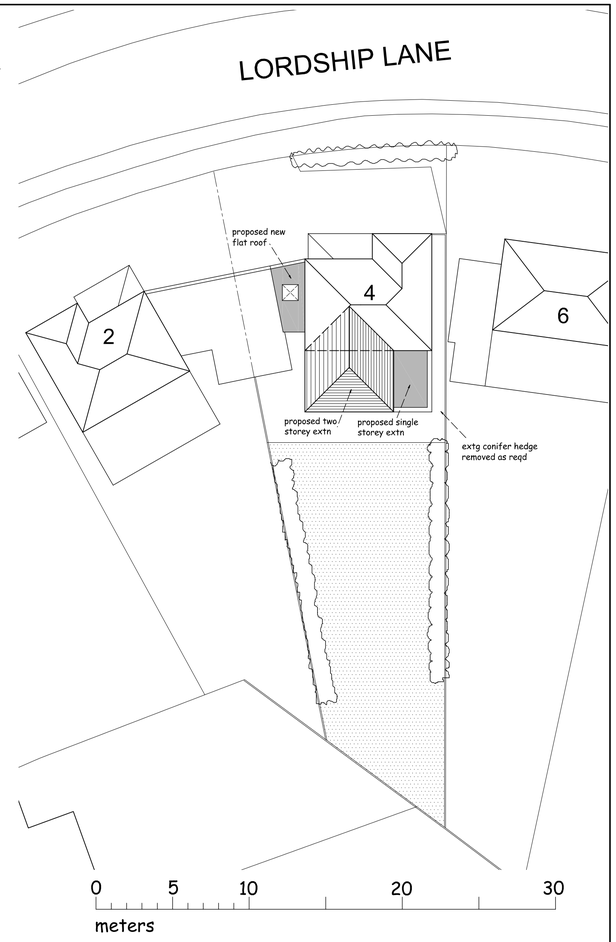

SITE PLAN 1:200

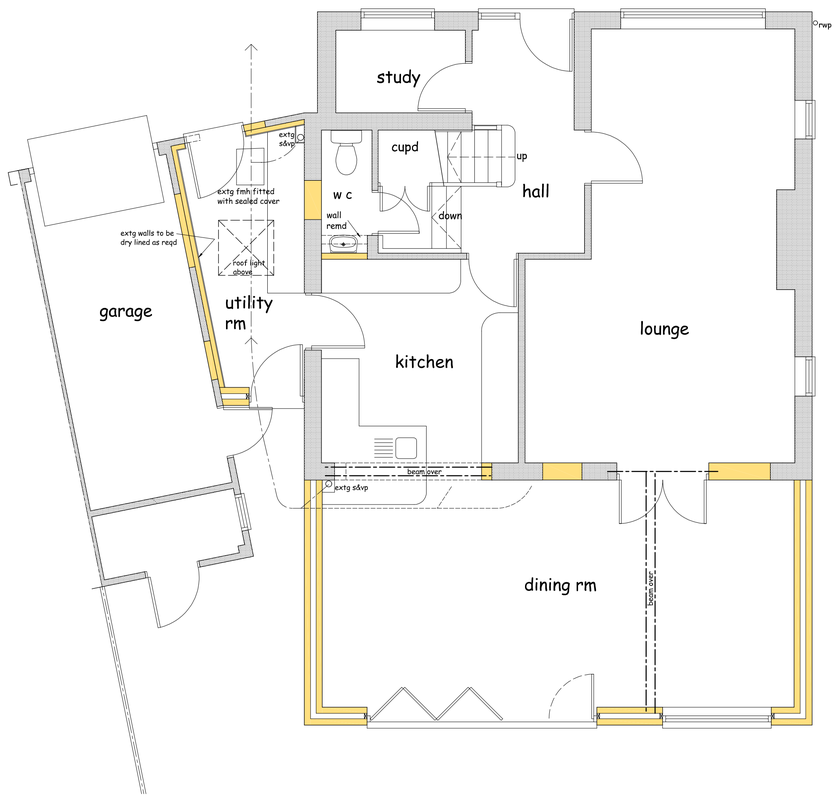

GROUND FLOOR PLAN

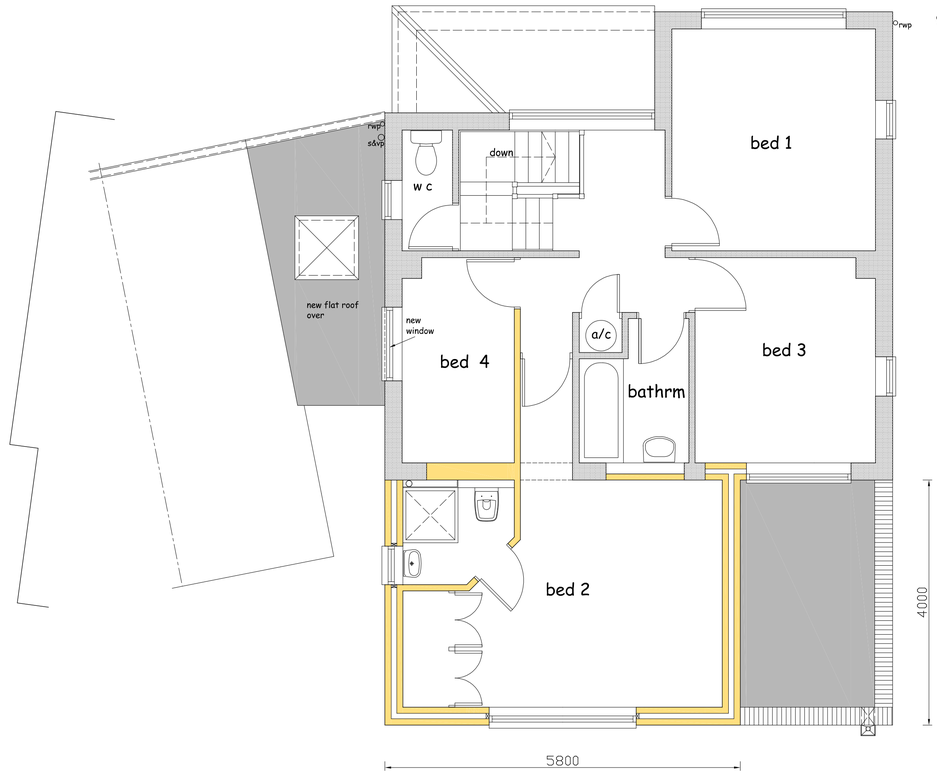

FIRST FLOOR PLAN

No.	Date	Revision	Initial

Project

PROPOSED EXTENSION TO
No 4 LORDSHIP LANE,
LETCHWORTH, HERTS
SG6 2BH

Client

MR & MRS FINCH

Drawing

PROPOSED PLAN

Scale 1:50 & 1:100 @ A1 · Drawn C.R

Checked · Date Dec 17

Drawing No.

FIN/17/02

This drawing and design is copyright and must not be reproduced in part or in whole without prior written consent. Contractors must verify all dimensions on site before commencing work