



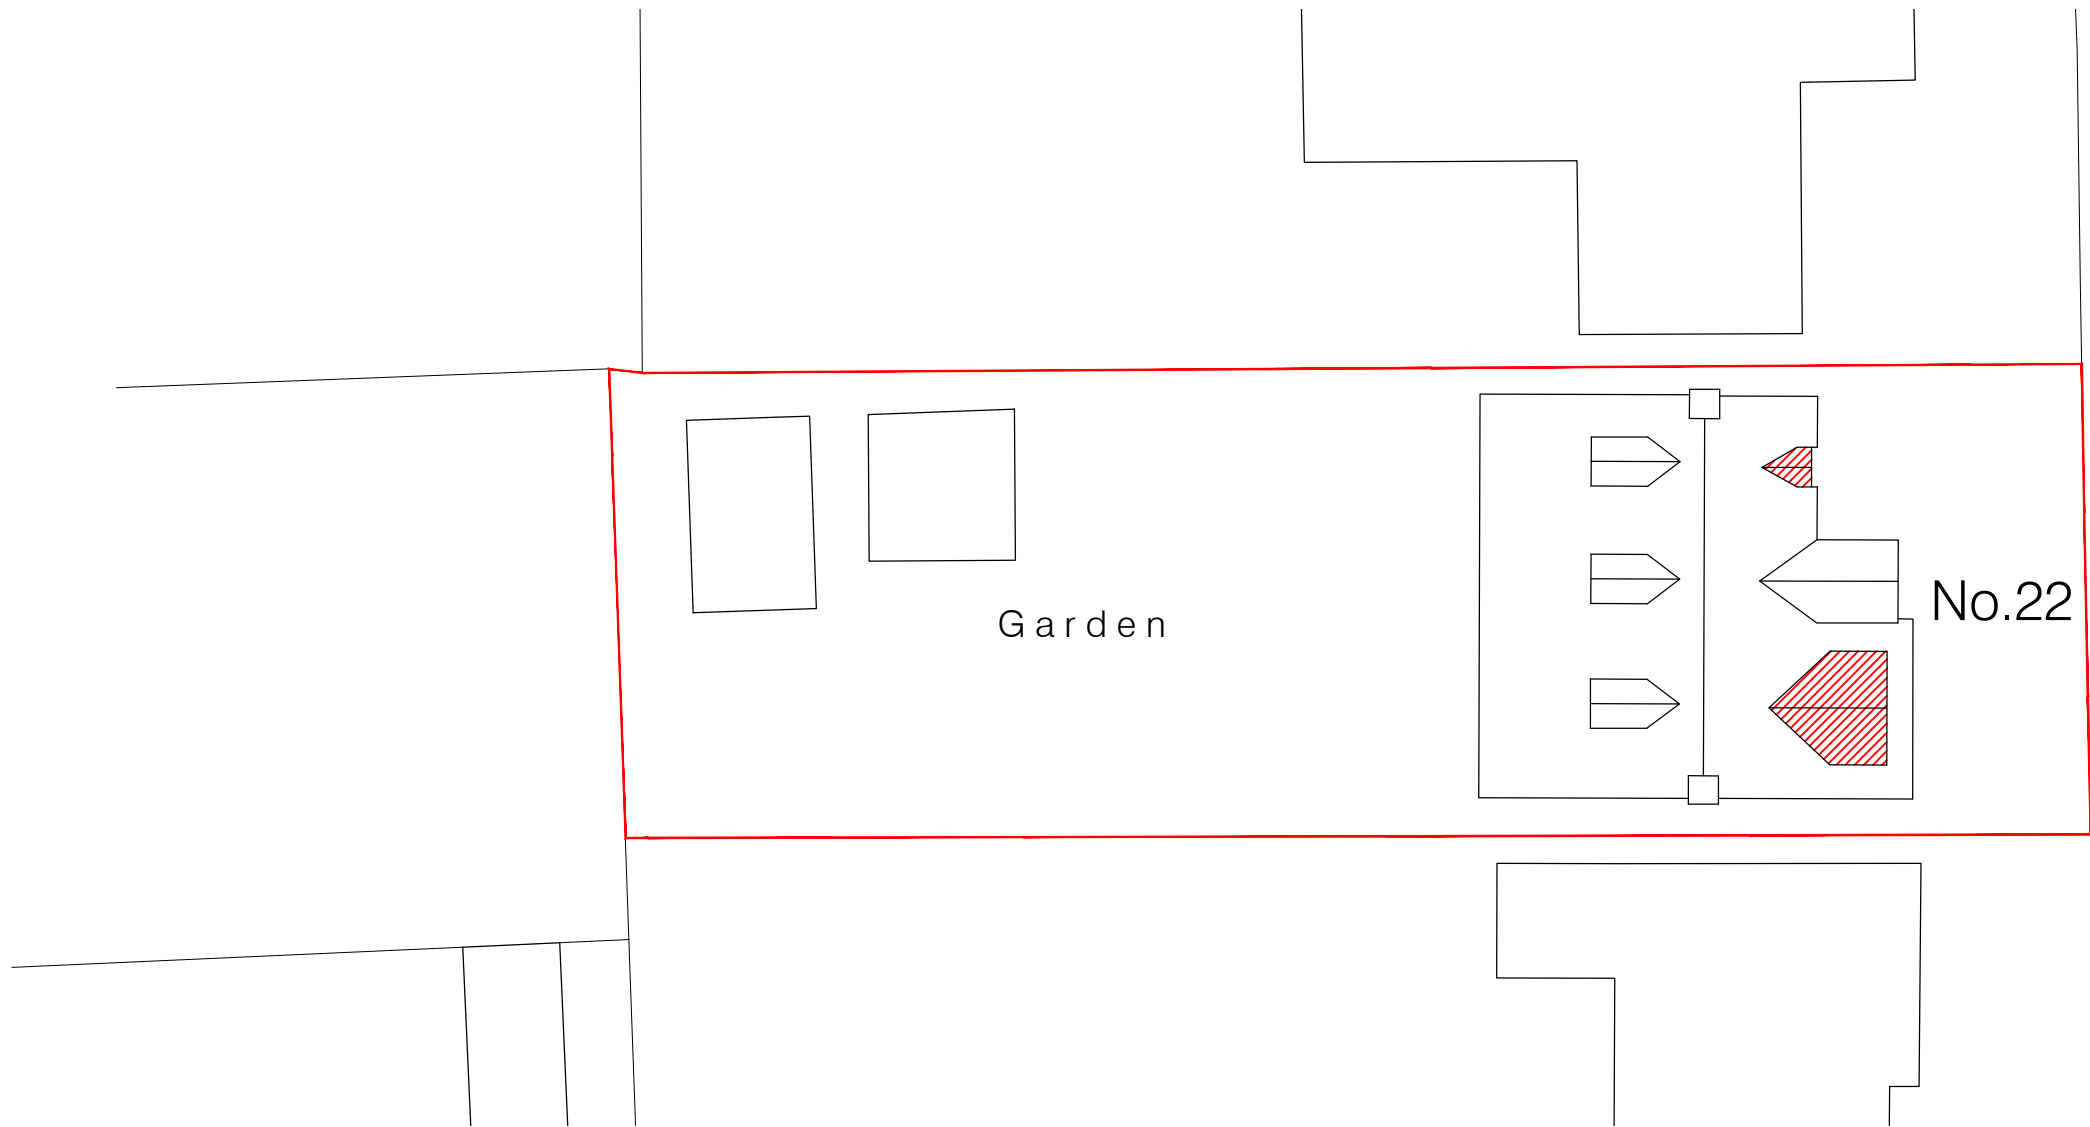


Site Block Plan scale 1:200

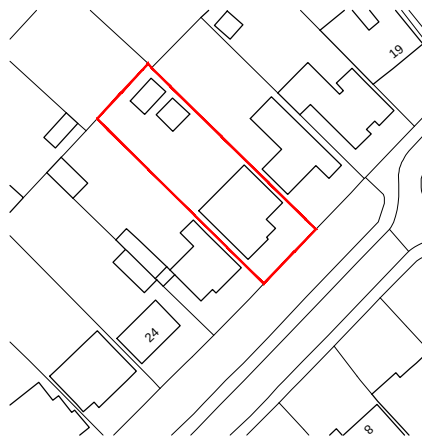

Ordnance Survey, (c) Crown Copyright 2026. All rights reserved. Licence number 1000



Site Location Plan scale 1:1250

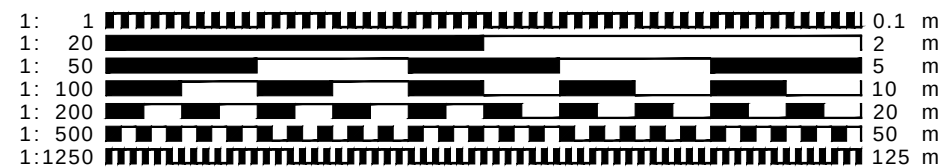

- CLIENT MUST SEEK SEPARATE SPECIALIST ADVICE ON PARTY WALL MATTERS IN SUFFICIENT TIME TO SERVE ALL NOTICES IF REQUIRED
- ALL STRUCTURAL ELEMENTS ARE INDICATIVE ONLY AND SUBJECT TO FULL STRUCTURAL DESIGN BY STRUCTURAL ENGINEER - ALL DESIGN IS SUBJECT TO STRUCTURAL DESIGN TO BE PROVIDED BY OTHERS
- THIS DRAWING IS FOR PLANNING APPROVAL ONLY AND SUBJECT TO ALL OTHER RELEVANT STATUTORY APPROVALS

This drawing is protected under © copy right



for approval

CONTRACT
Proposed Pitched Roofs to Dormers
22 Dale Close, Hitchin, Hertfordshire

DRAWING TITLE	SCALE	DRAWING NUMBER	REVISION
Site Location and Block Plans	VARIES@A3		
DATE	May 2026	PO1	
DRAWN	JEI		
JOB NUMBER			CHECKED BY

redshed design 45 Hoo Road Meppershall Bedfordshire SG17 5LP	telephone: 01462 817075, 07884008970 fax: 01462 807175 e-mail: james/karen@redsheddesign.co.uk www.redsheddesign.co.uk
--	---