



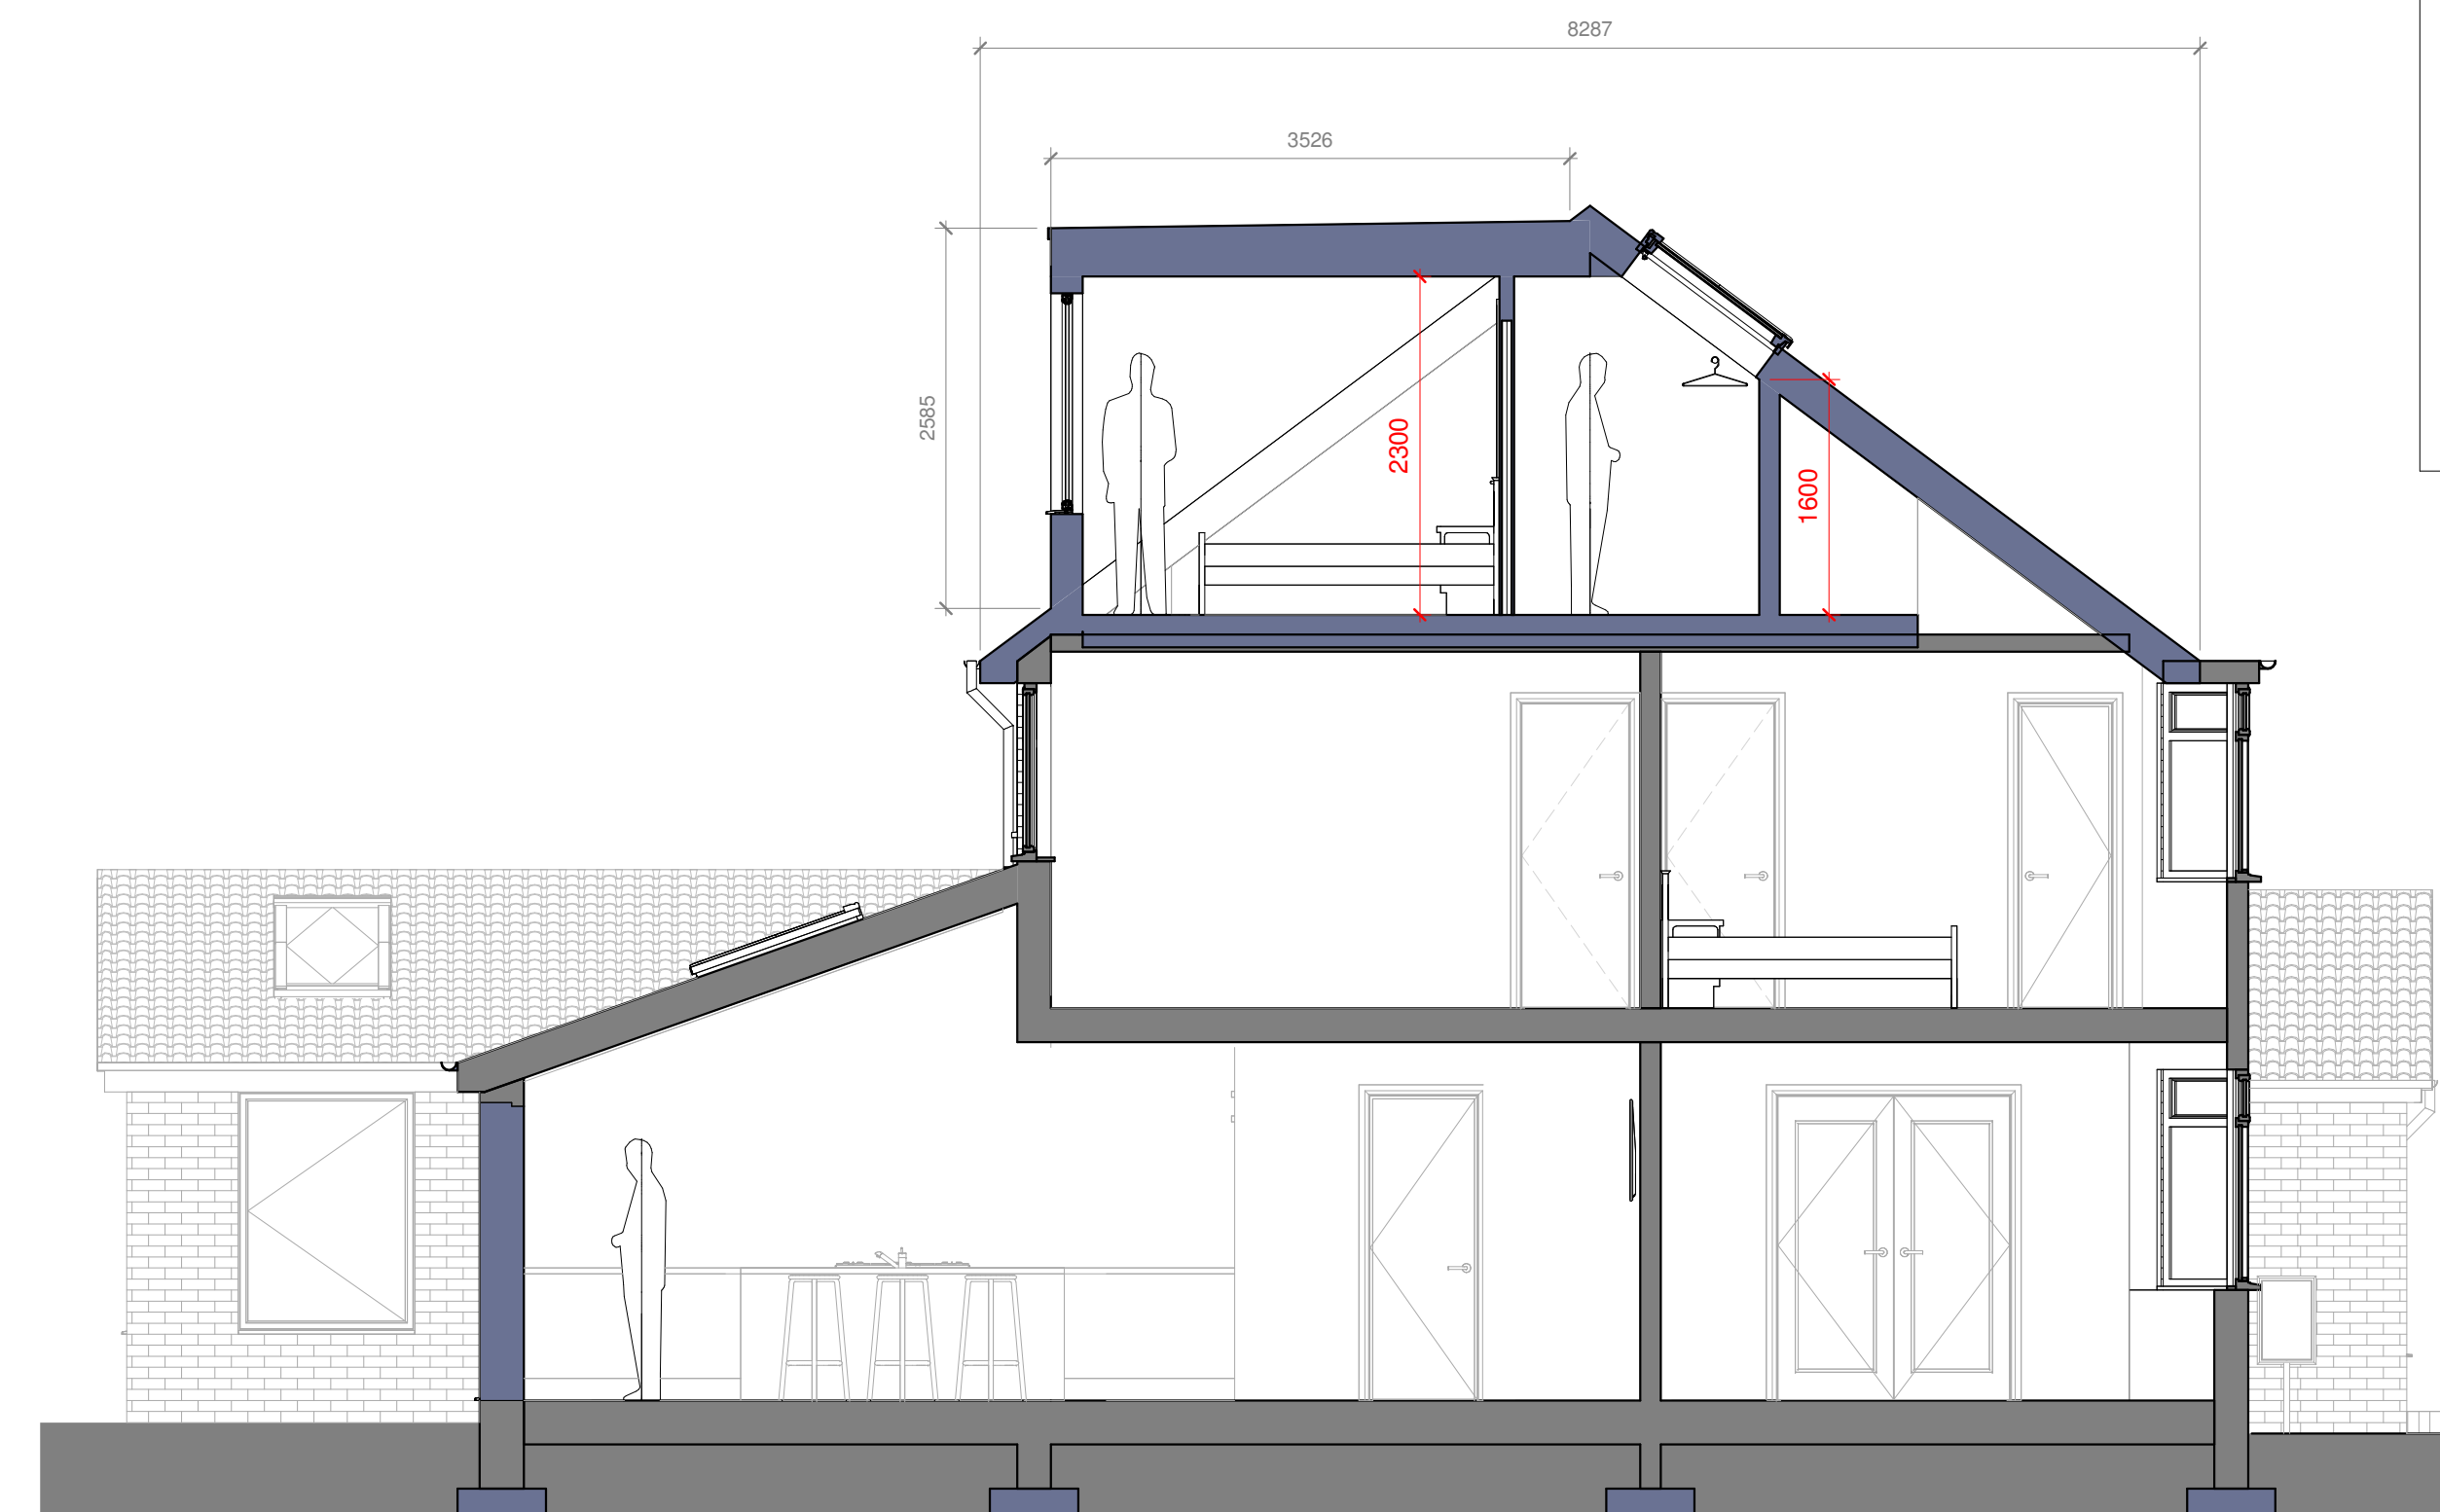

EXTERNAL MATERIALS:	
External Walls	- Facing brick to match existing
Former Cheeks	- Standing seam lead.
Flat Roof	- EPDM membrane
Pitched Roof	- Interlocking concrete roof tiles to match existing.
Fascia	- UPVC
Windows	- UPVC
Rooflight	- Velux MK08
Doors	- UPVC
Rainwater Goods	- UPVC

0		1 to 50		5m	
1	16.06.26	Dormer Reduced. Juliet Balcony omitted.			
Rev.	Date	Details		Drawn	Checked

Project/Client:	Project No:
2 Old Hale Way	Project Number
	Dwg No:
	A106
	Rev:
	1
Drawing:	Scale:
	1" = 50'
	@A1
Proposed Elevations & Section	Drawn By:
	Author
	Checked By:
	Checker
	Date:

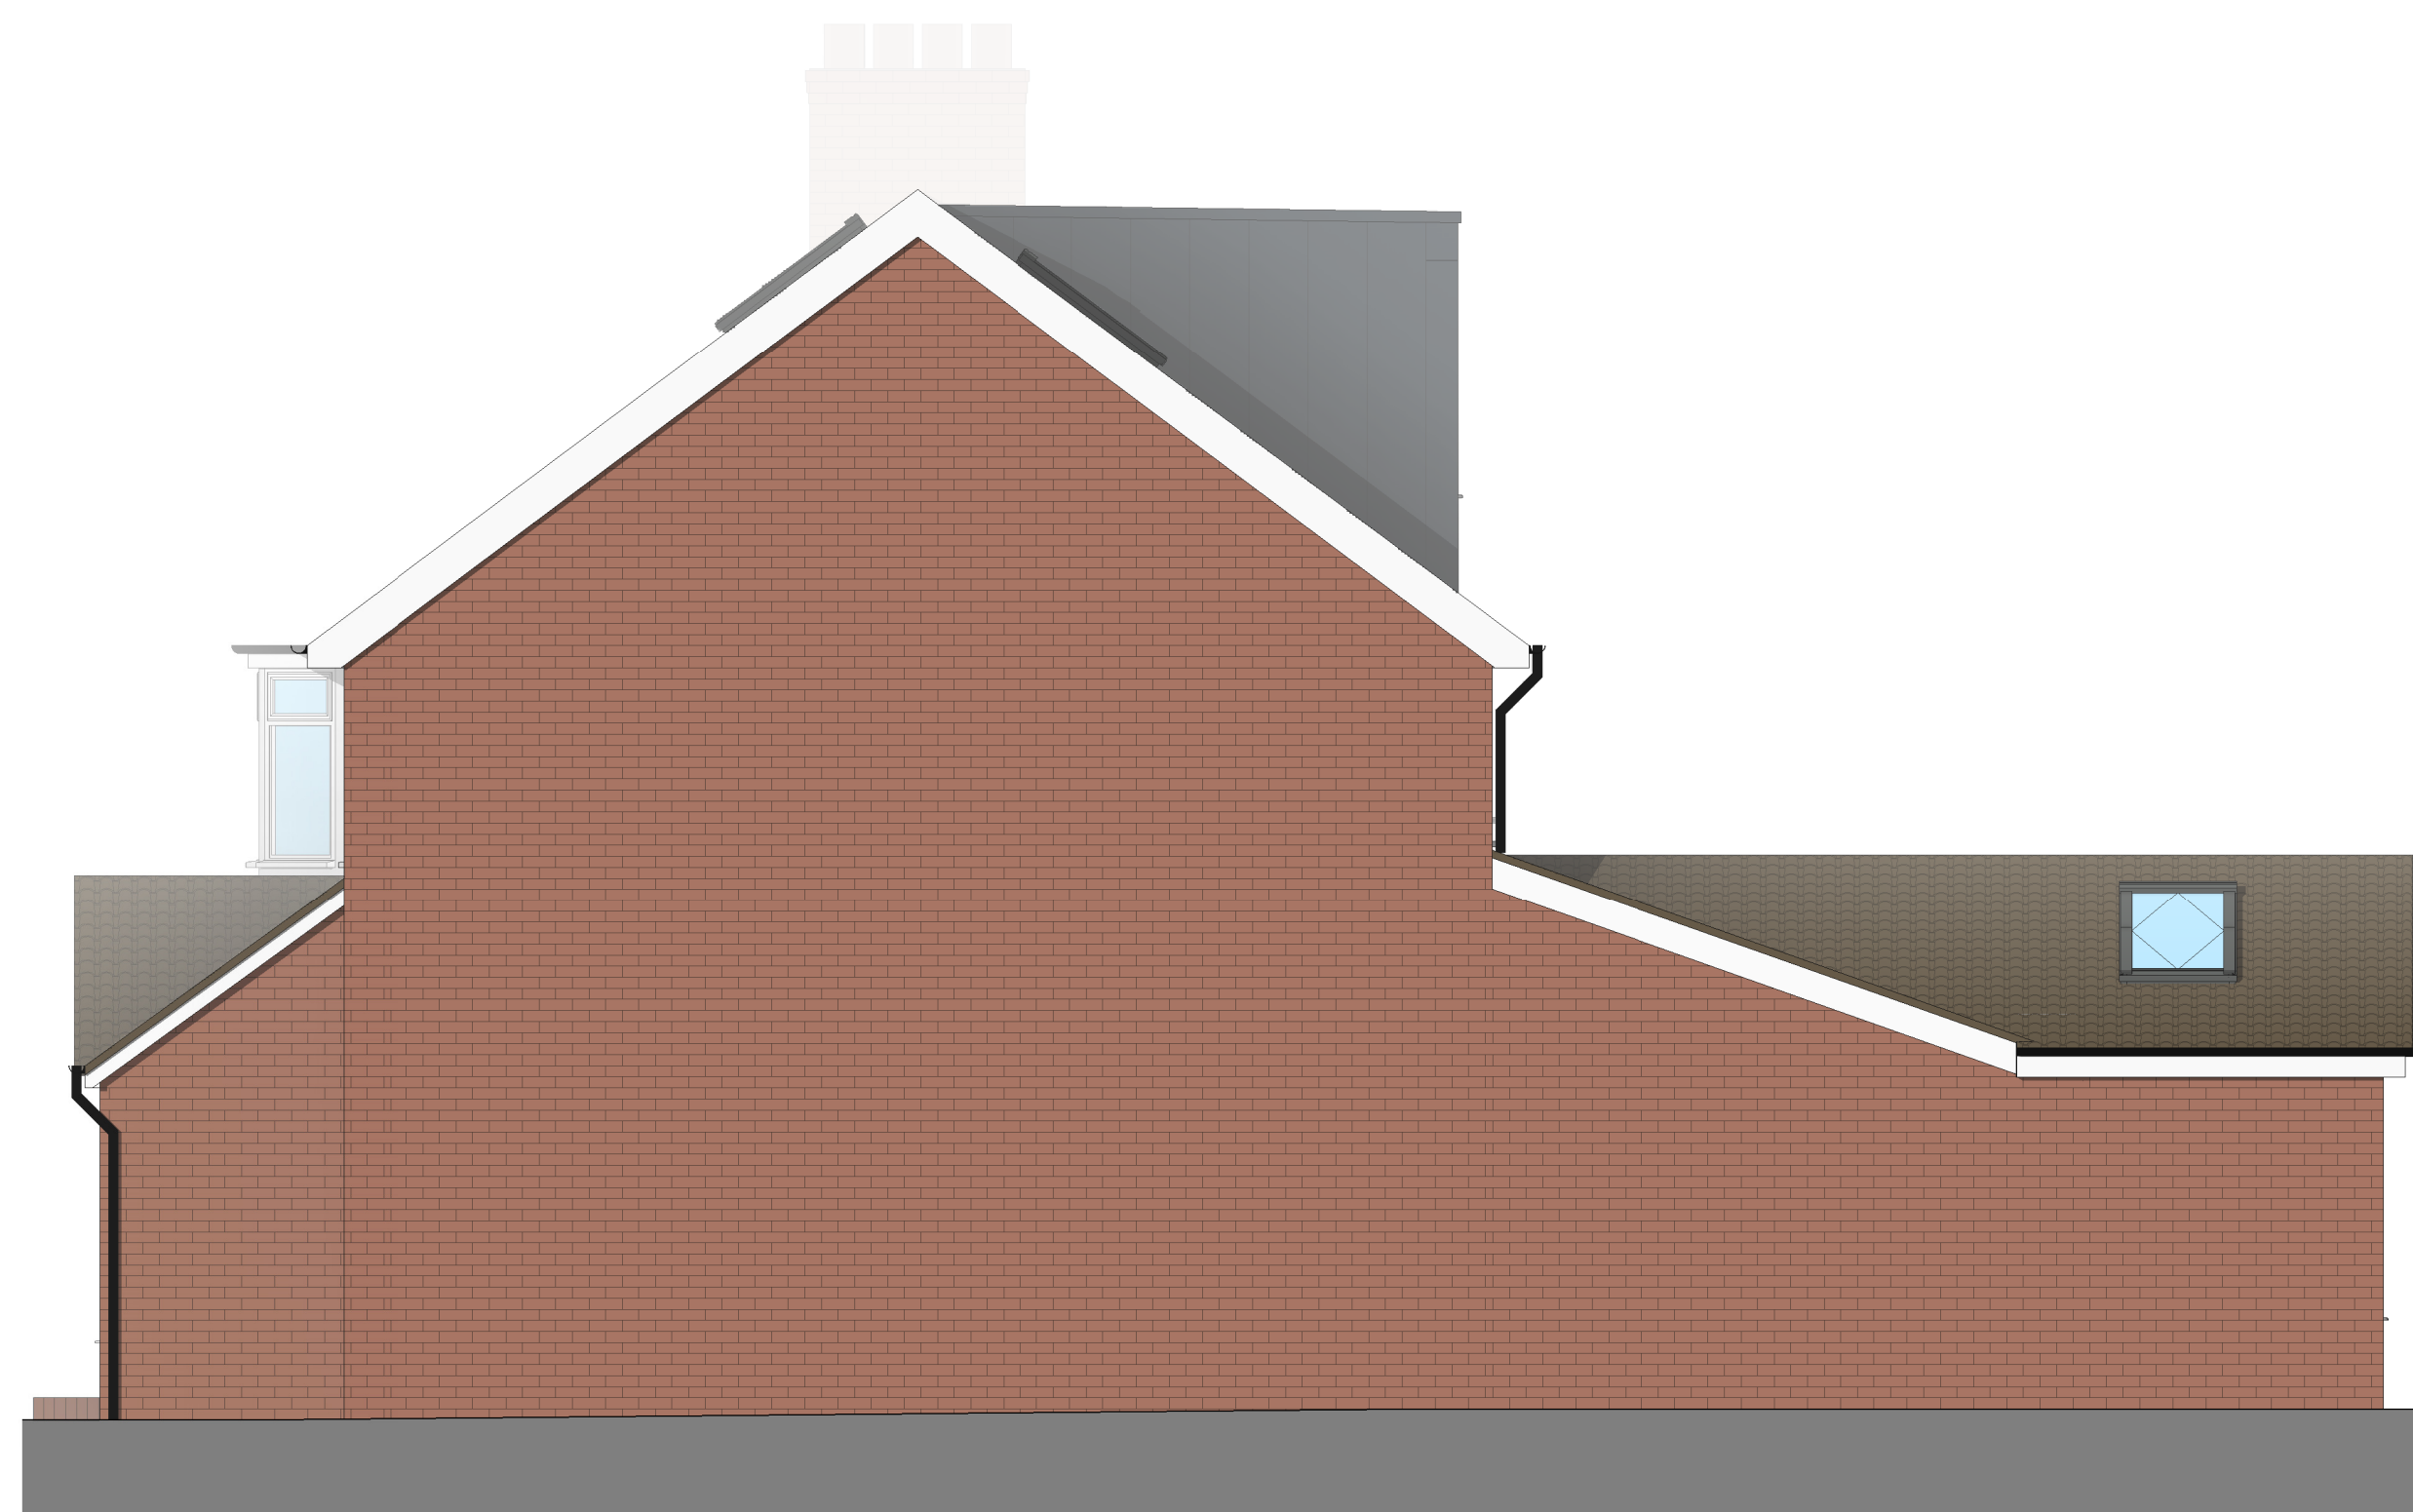

D.Chandler Architectural Design Ltd
Devonshire Business Centre, Works Rd, Letchworth, SG6 1GJ
Tel : 07901 864 742 - Email : daniel@dcarchitectural.org