


Location Plan

Site Address: Old Ramerick Manor, Bedford Road, Ickleford, SG5 3SB

Date Produced: 15-Jun-2026

Scale: 1:2500 @A4

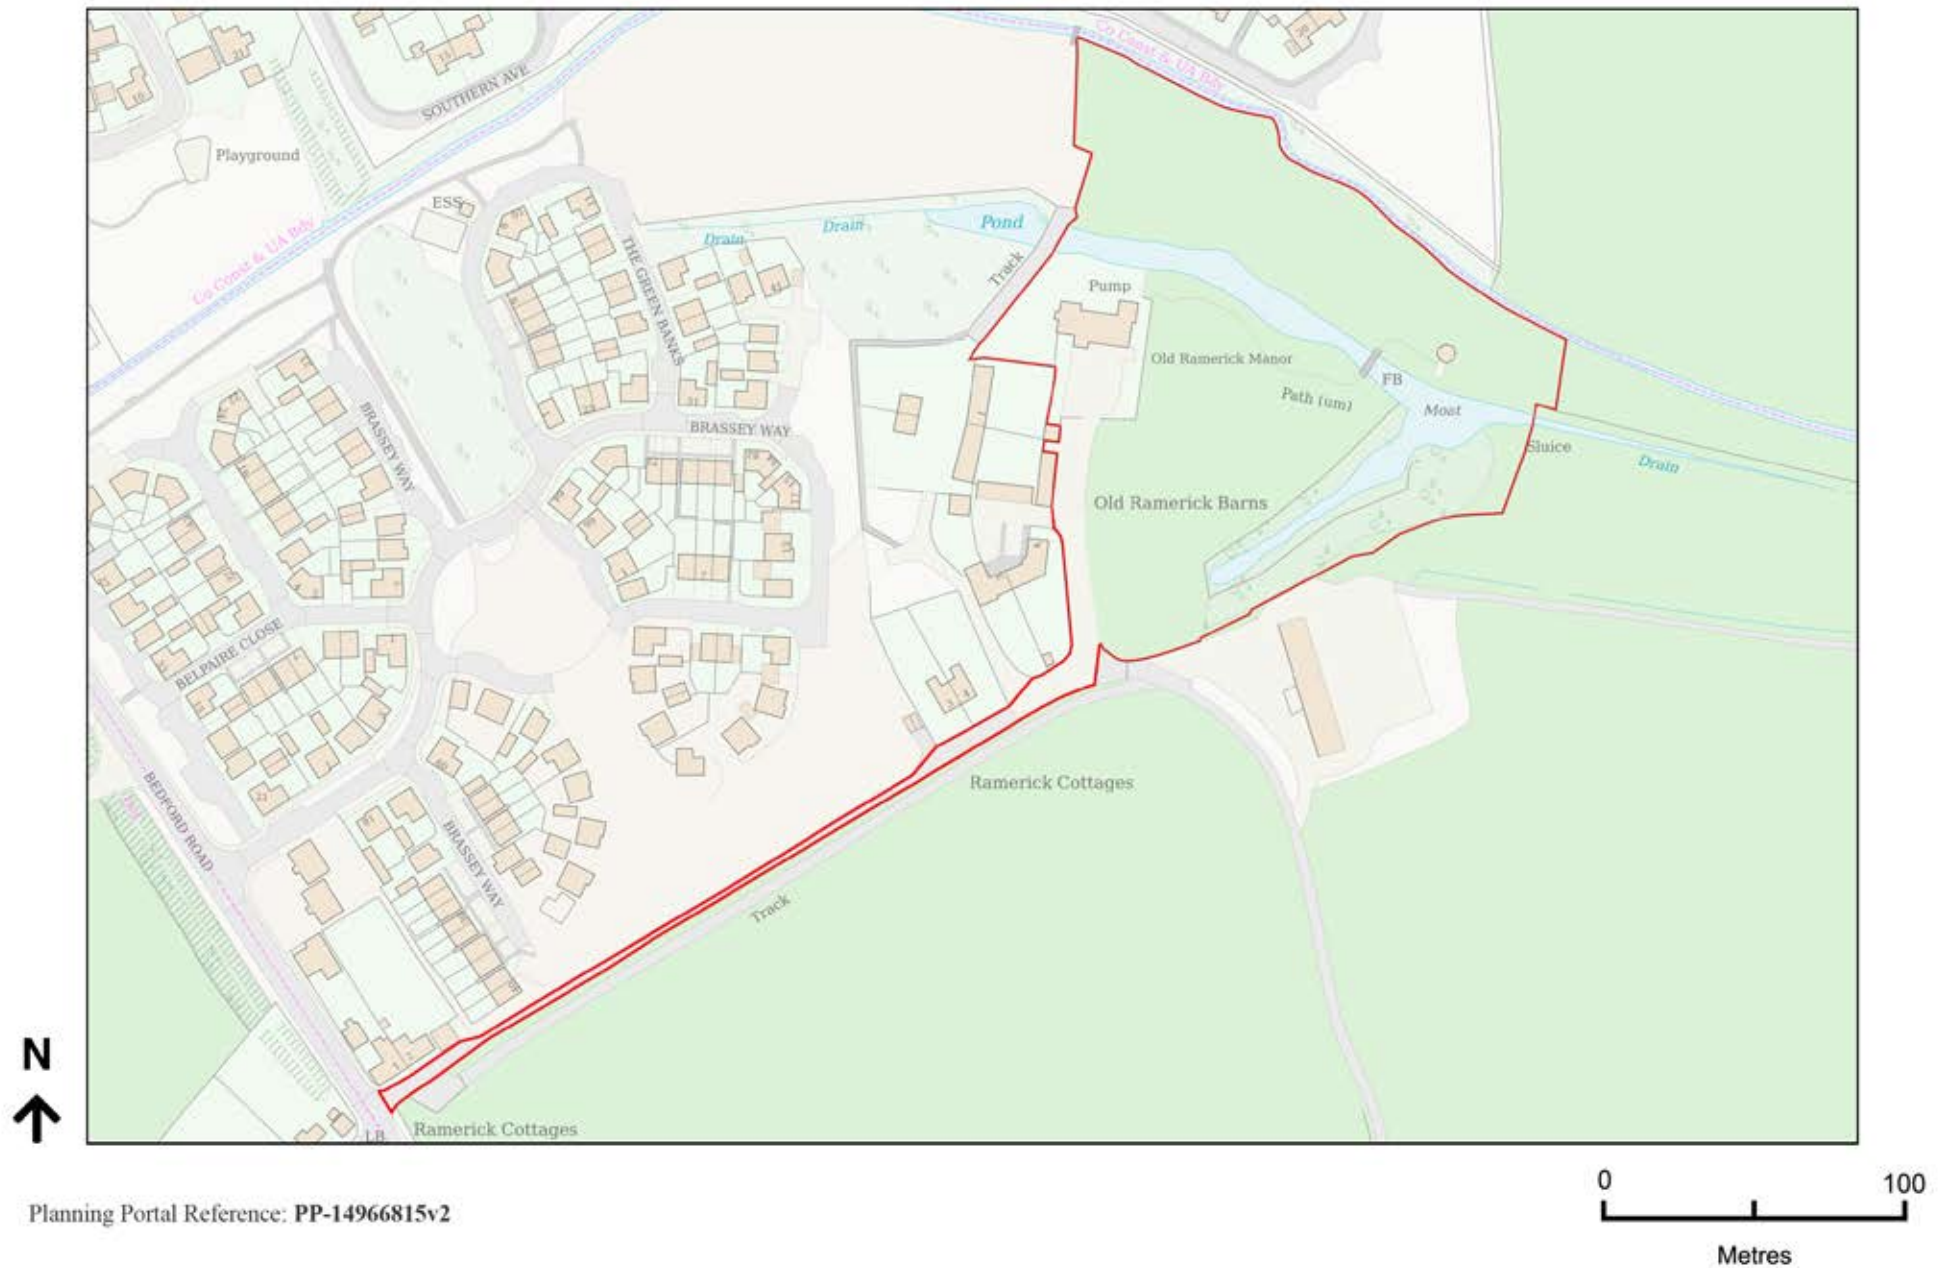

Planning Portal Reference: PP-14966815v2