


Location Plan

Site Address: Easting: 527704 Northing: 239641

Date Produced: 08-Apr-2026

Scale: 1:2500 @A4

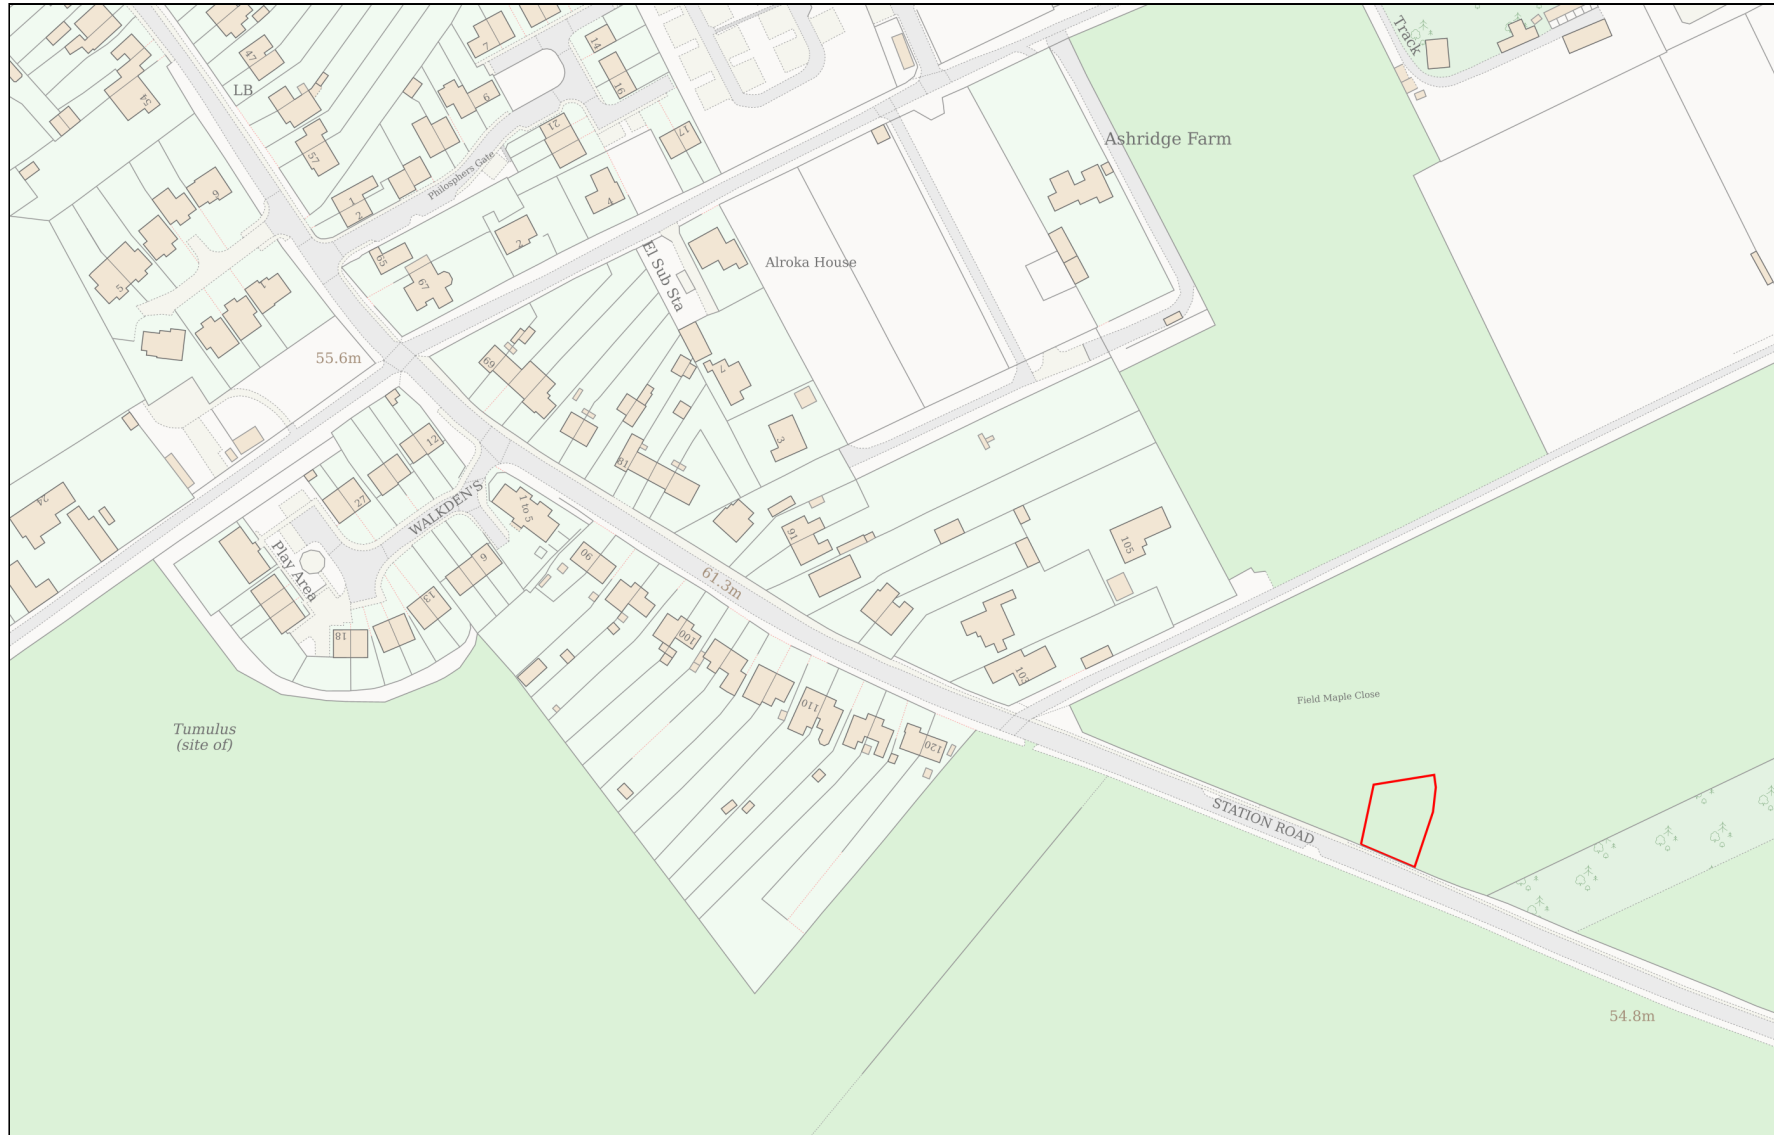

Planning Portal Reference: PP-14787524v2

0 100
Metres