


West Facing Elevation

25/00680/FPH - 217 Bedford Road, Hitchin, SG5 2UE

Single storey side extension following demolition of existing garage and shed.
Insertion of front and rear dormer windows to create accommodation at first floor level. Replacement windows and alterations to existing roof. Installation of boundary wall and relocation of entrance gate to facilitate additional parking

PROPOSED - minor amendment to new flat roof extension to form pitched roof

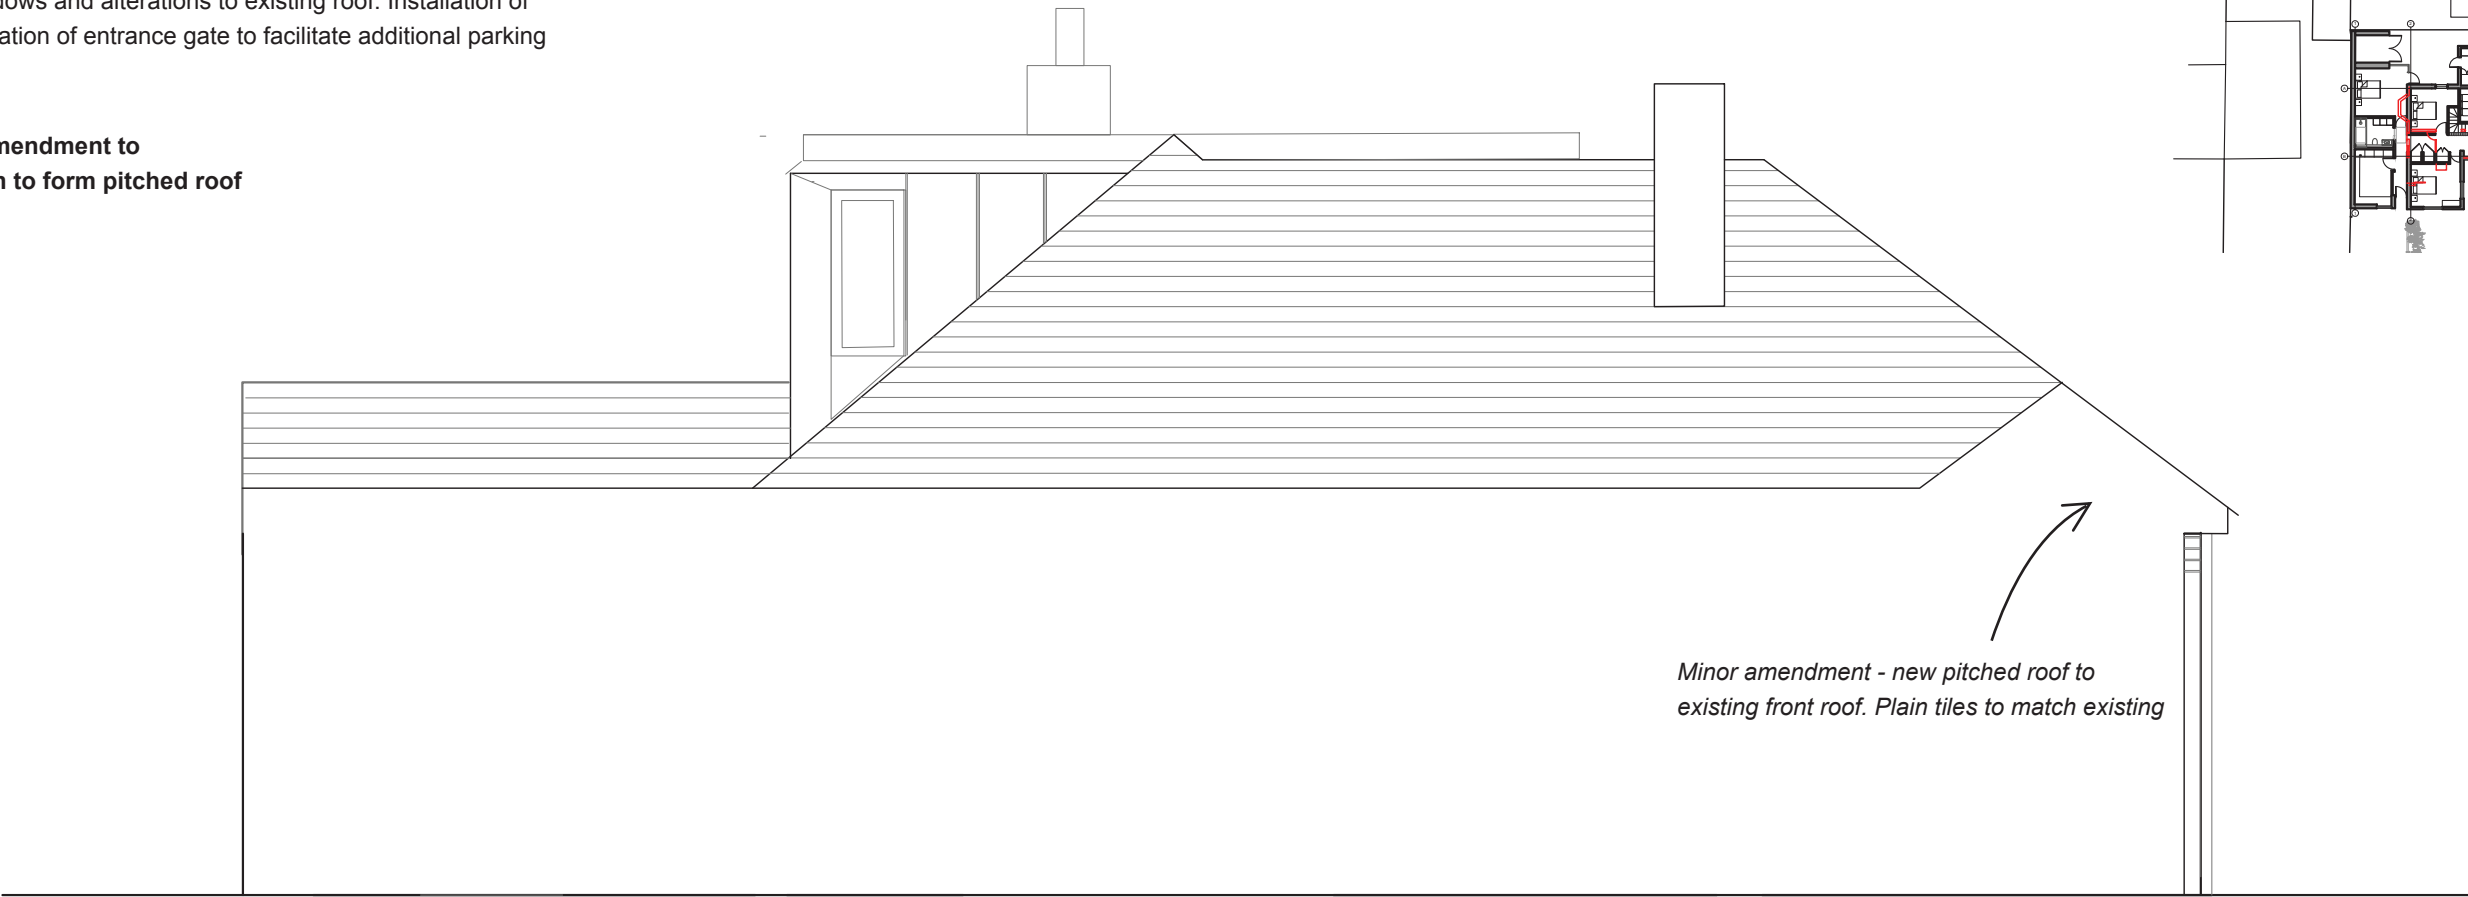

PLANNING PERMISSION GRANTED
West Facing Elevation

