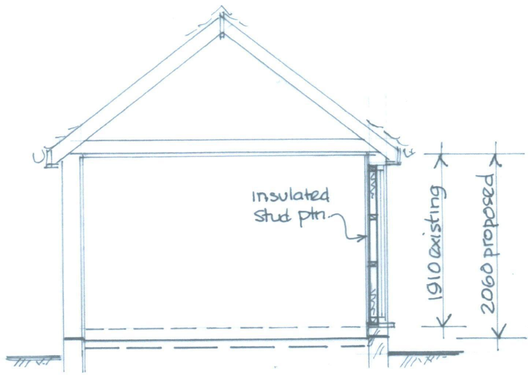

section

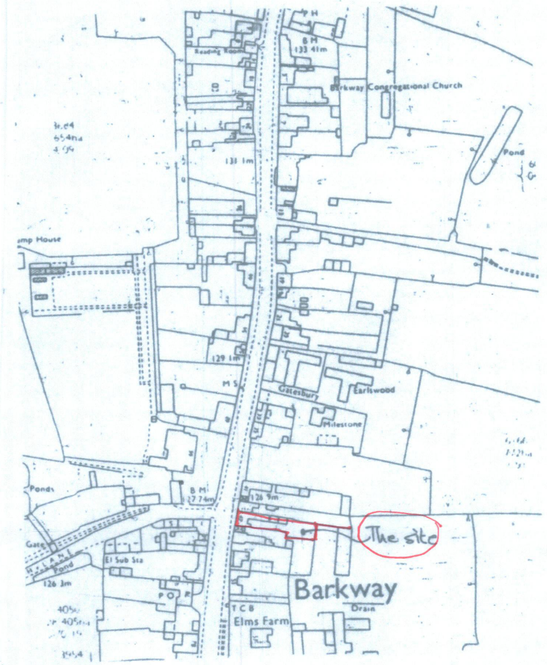

site plan
1:2500

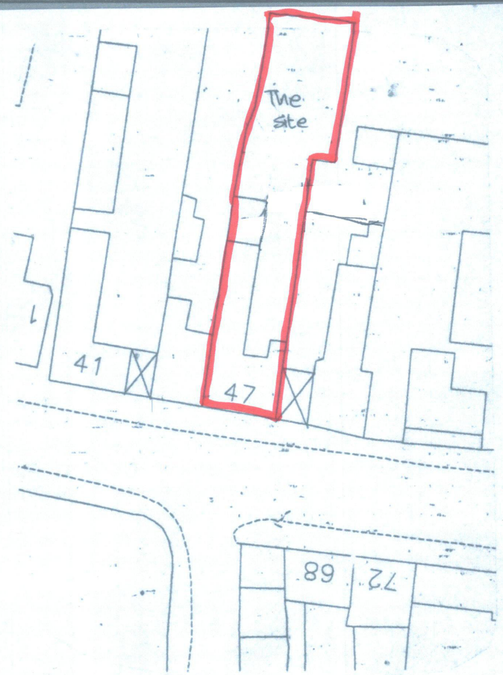

block plan
1:500

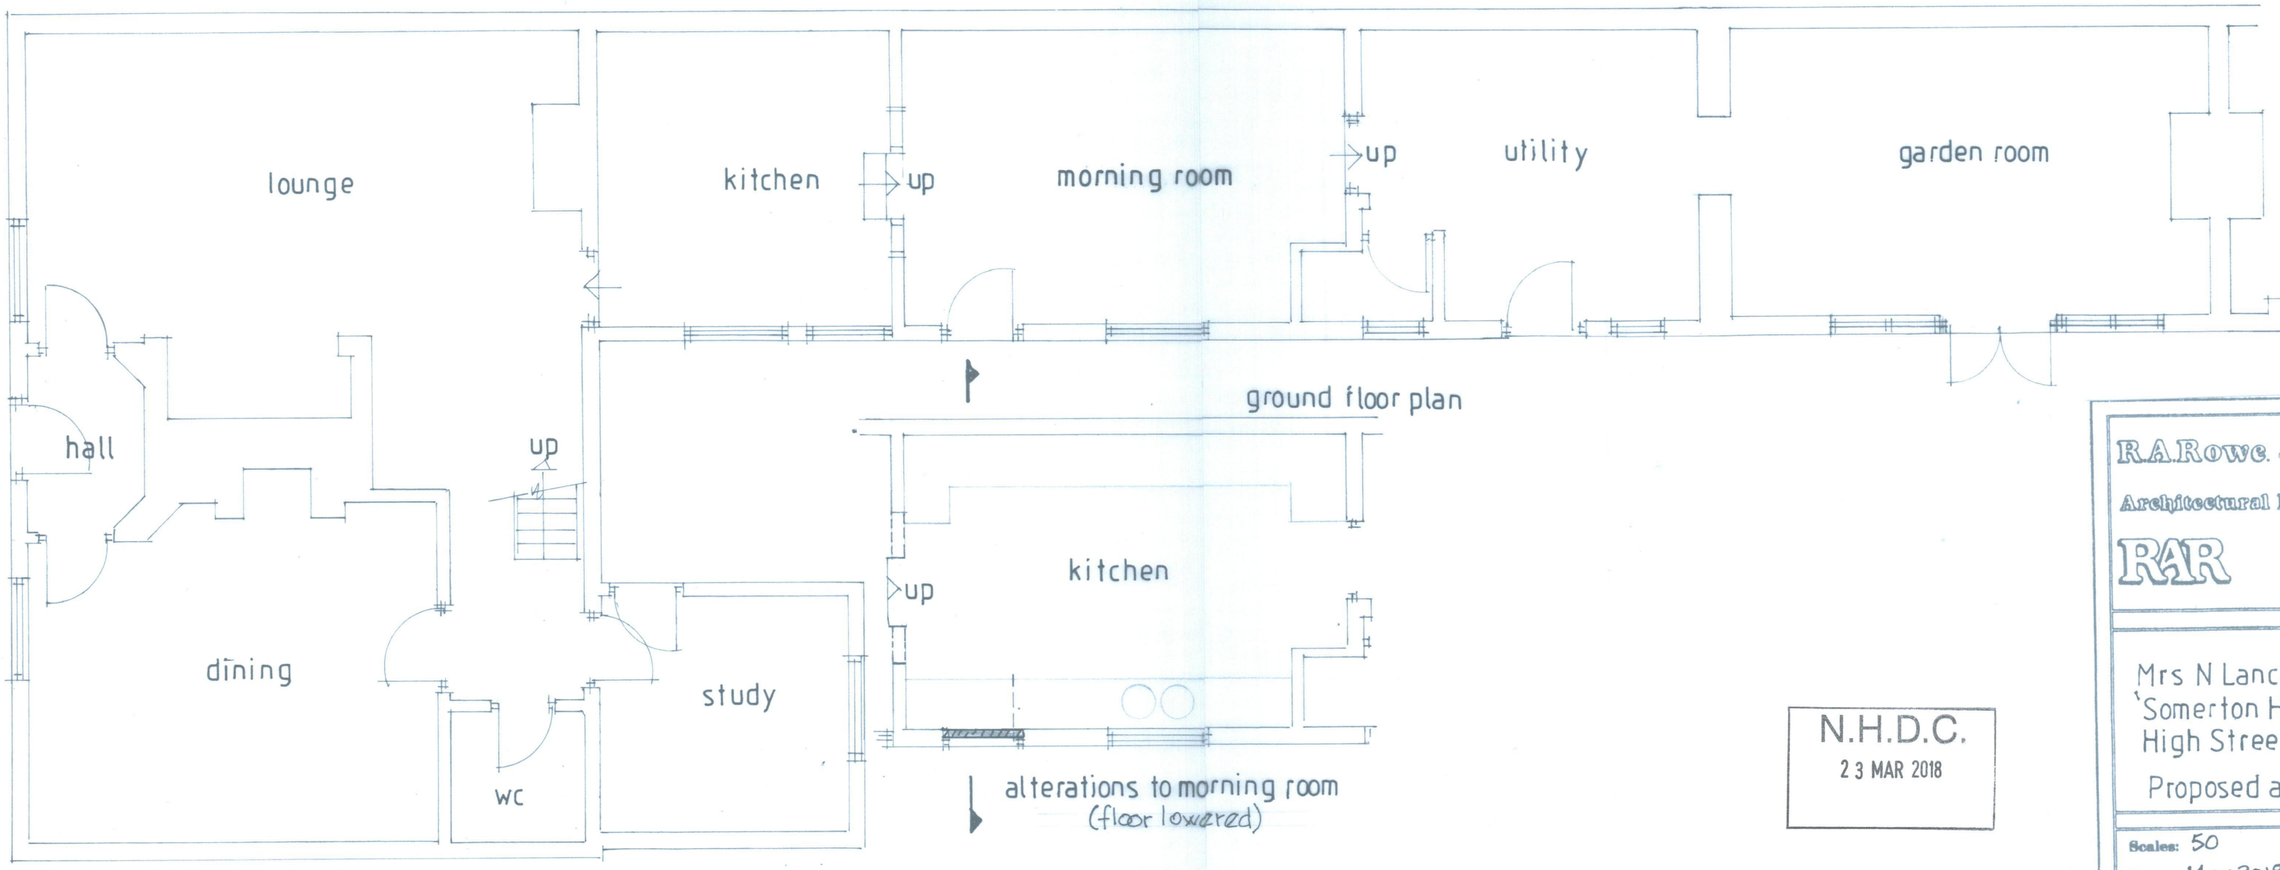

ground floor plan

alterations to morning room
(floor lowered)

N.H.D.C.
23 MAR 2018

R.A.Rowe.
Architectural Design Service
RAR
Turnpike Cottage' High Street,
Barkway, SG8 8EG.
Tel: 01763 848618

Mrs N Lancaster,
'Somerton House',
High Street, Barkway.
Proposed alterations

Scales: 50
Date: Mar 2018 Drawn: RAR.
Drawing No. 18-18 Rev: